


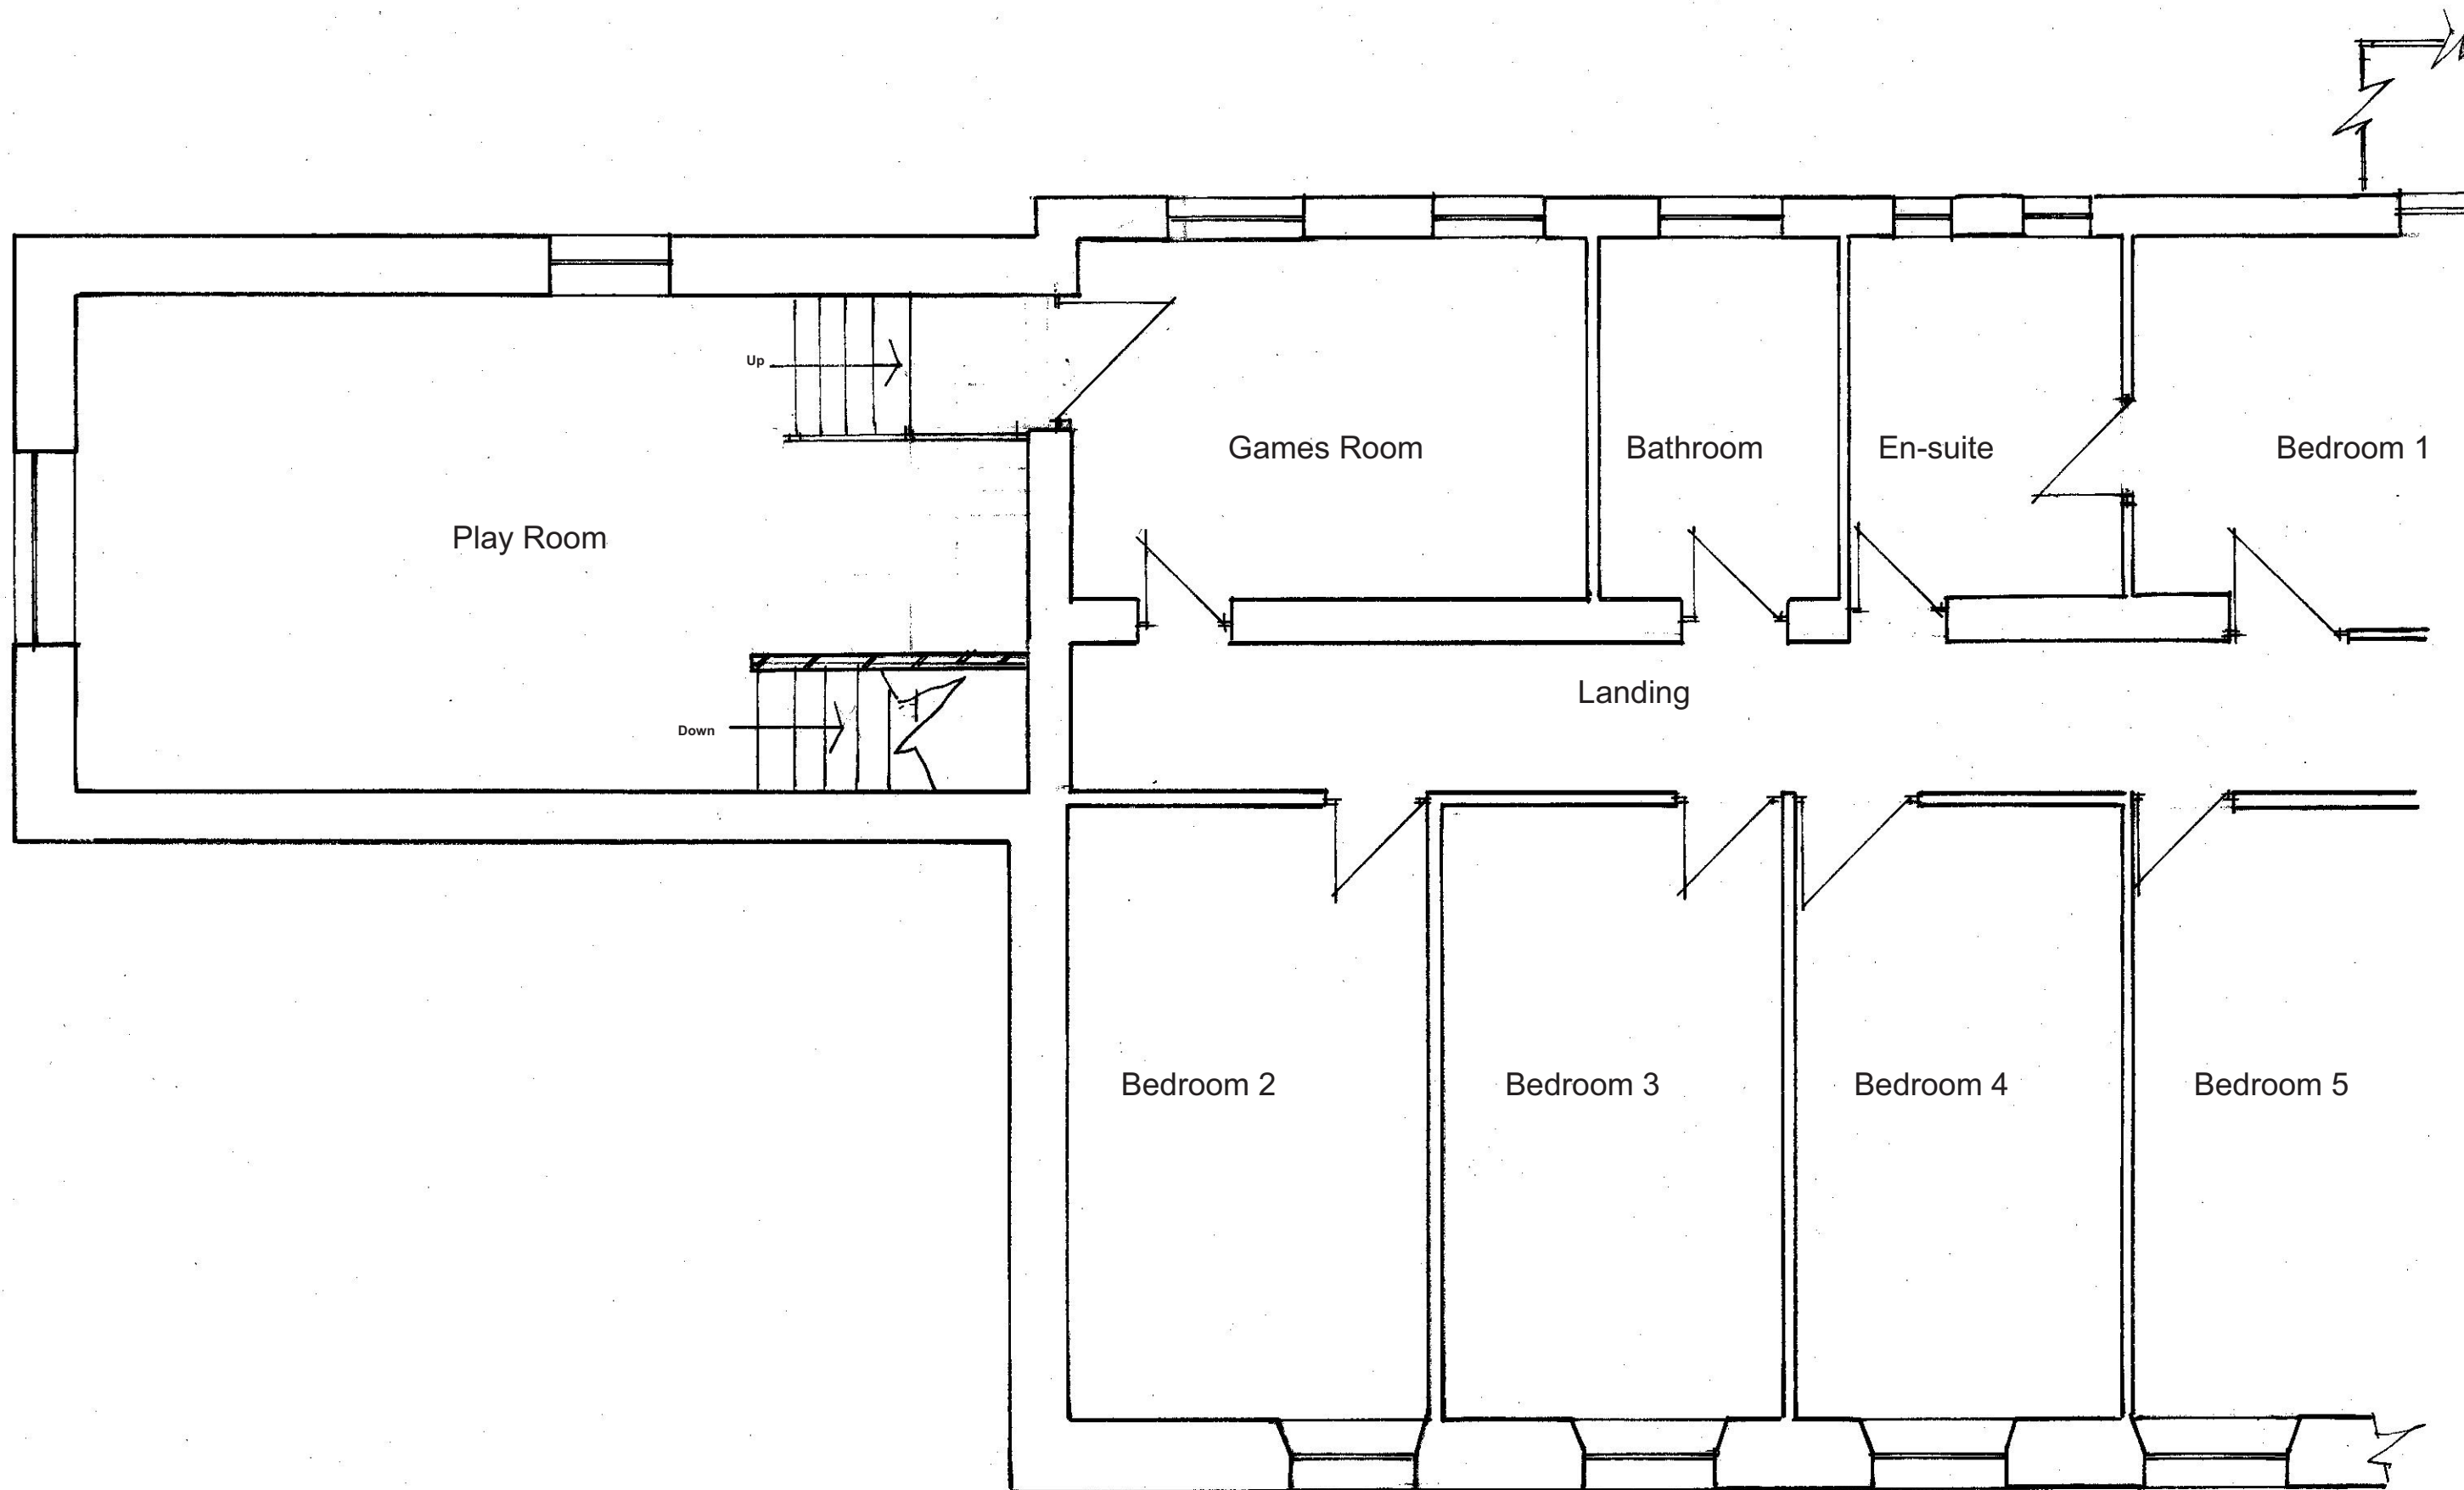

Proposal: Change of use from former Social Club to mixed use development working office & showroom hub ground floor, with residential above.

Location: Former Con Club, Glyncorrwg, Port Talbot SA13

3DH:

Client: Nadia Bogdan and Gareth Tomlinson.

Ron Bagshaw & Associates Ltd.

Architectural Design & Planning Consultants



Wood Field House
1b Rosser Terrace
Cilfrew
Neath, SA10 8LH

Contact Details -
01639 632822 (Office)
07870 863859 (Mobile)
mail@ronbagshaw.co.uk

Drawing No: NB/GT/2019/14

Scale: 1:50 @ A3

Date: June 2019

Title: Proposed FF Plan (Main Section and Wing)

Notes/Revisions