


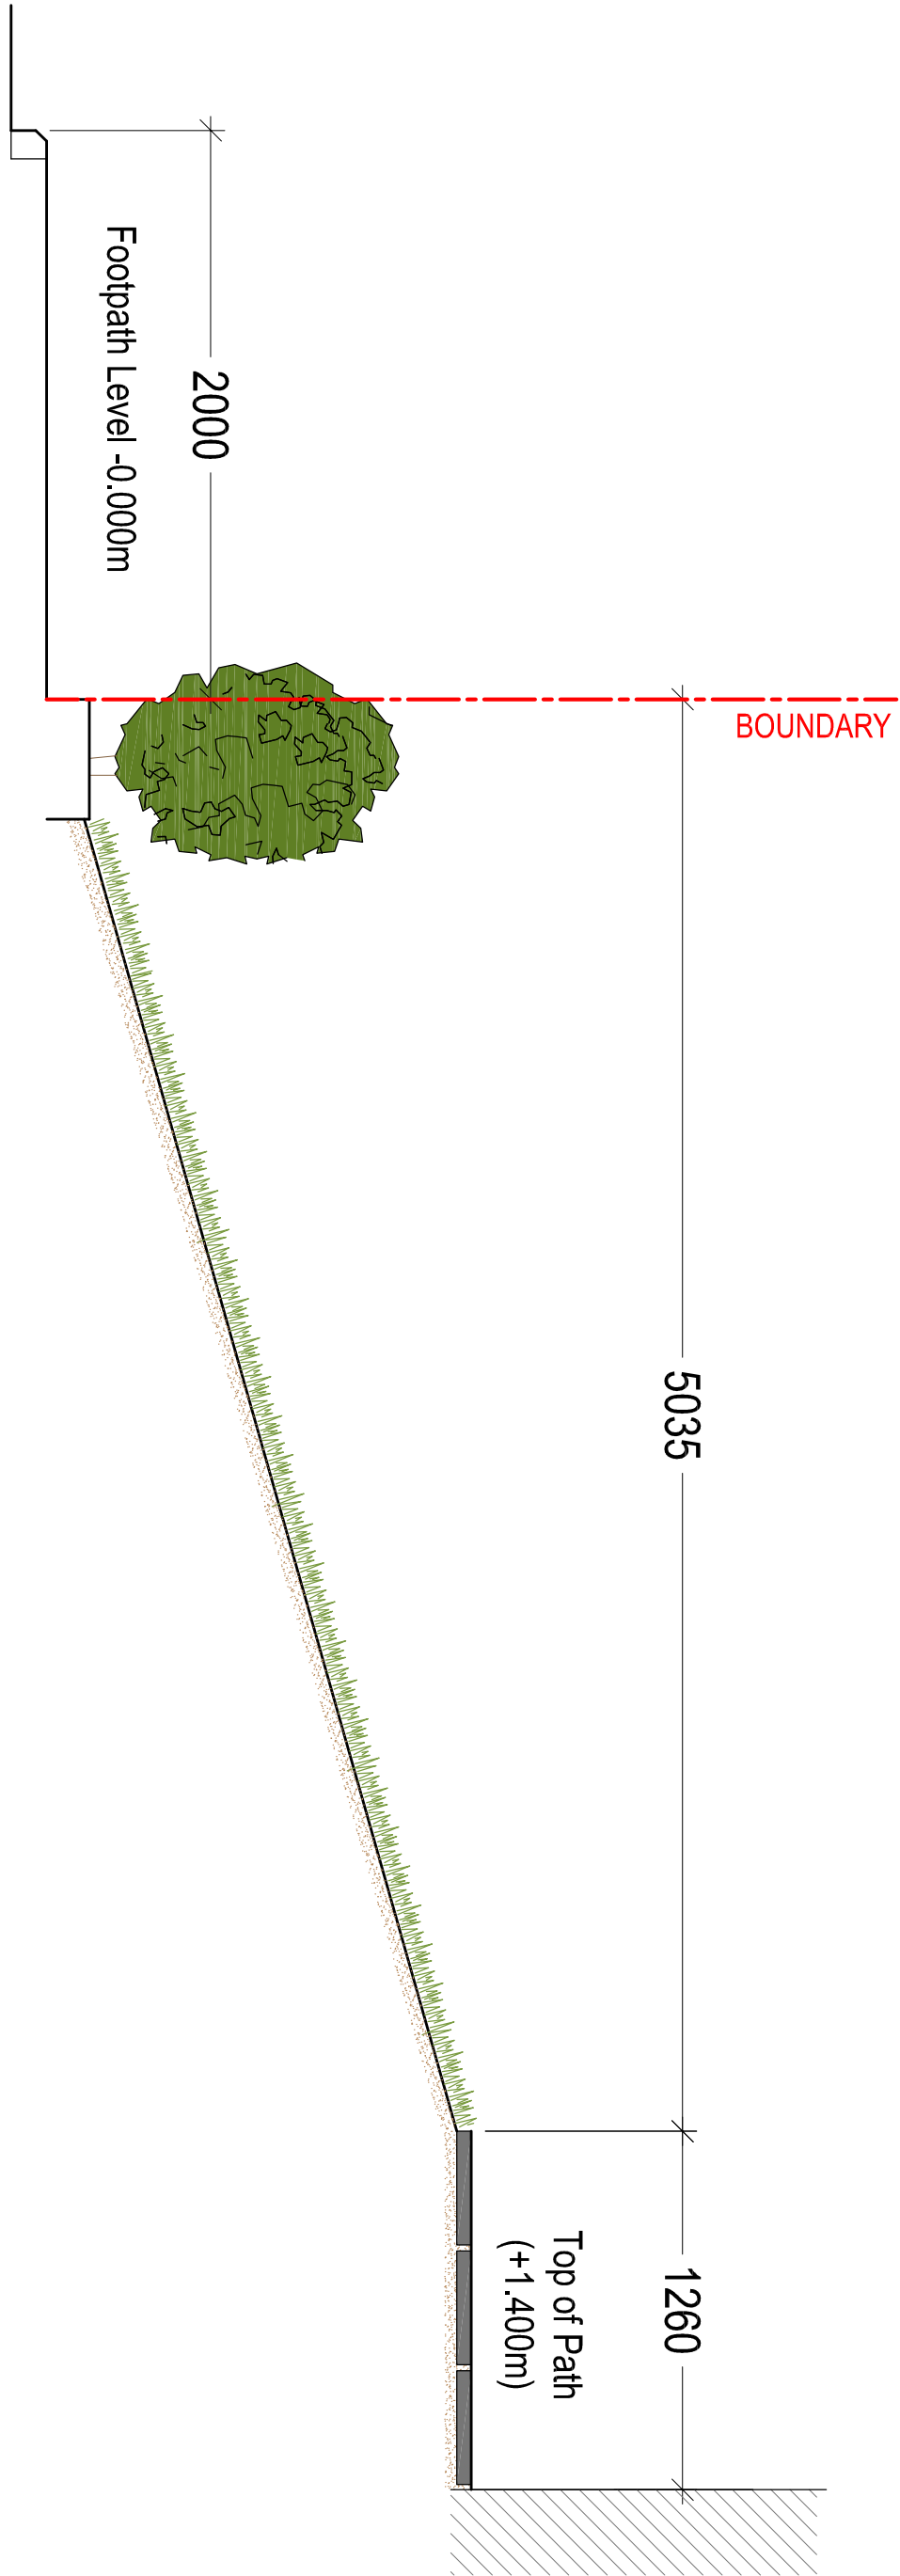


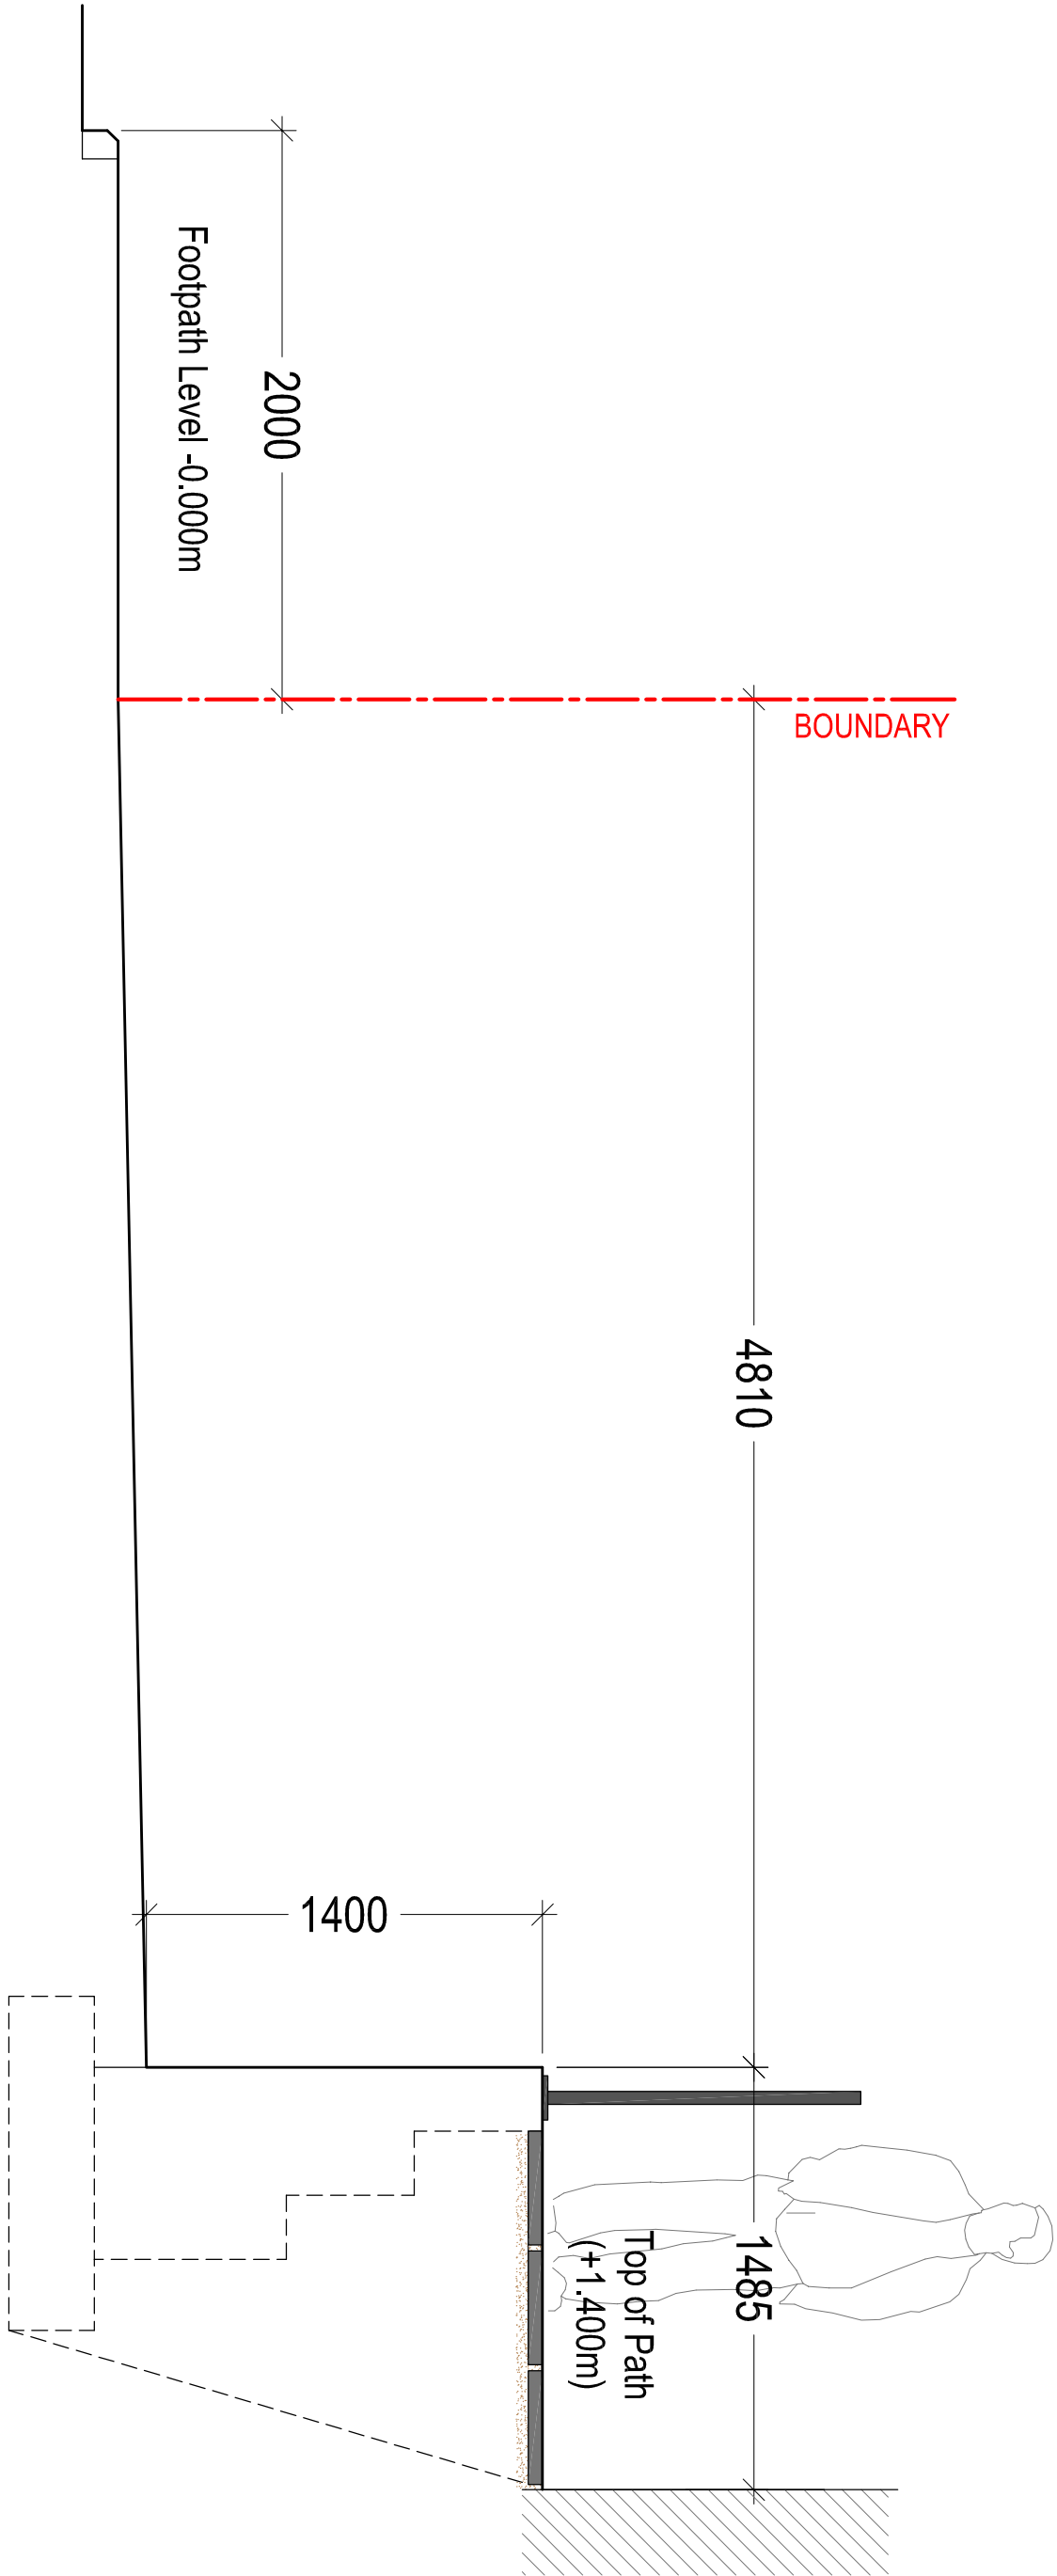

EXISTING SECTION THROUGH FRONT GARDEN
Scale 1:25

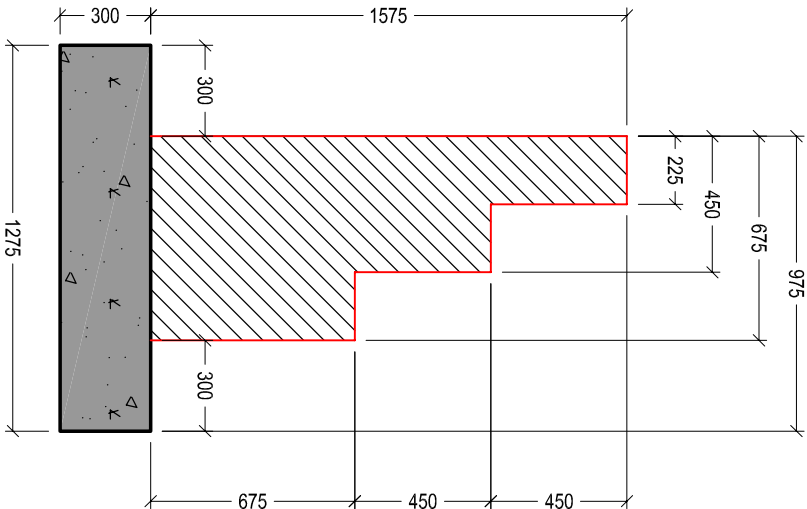

PROPOSED SECTION THROUGH PARKING AREA
Scale 1:25

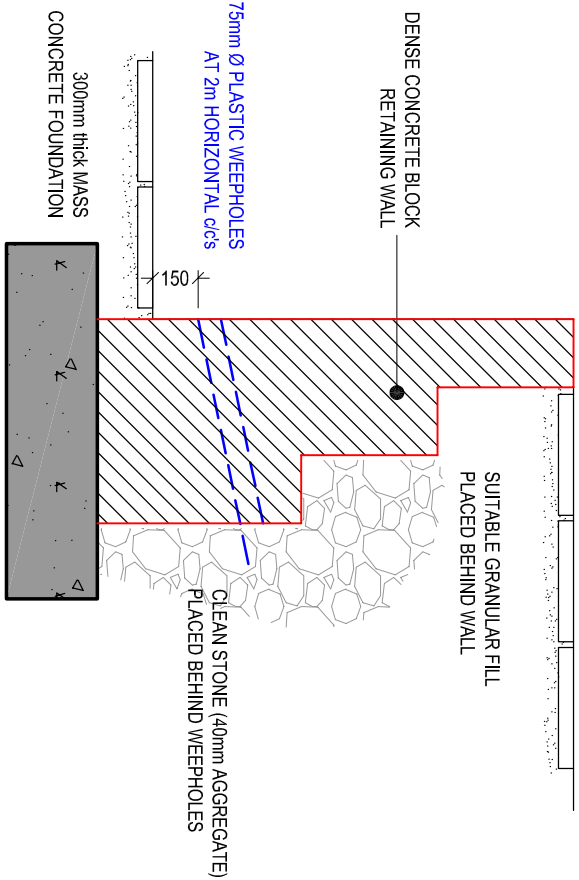

TYPICAL SECTIONS THROUGH RETAINING WALL
Scale 1:25

Client:	Mrs. P. Minio 17 Cook Rees Avenue Neath SA11 1UR
Project Title:	PROVISION OF OFF-STREET PARKING
General Notes:	1. Do not scale from this drawing. Take figures dimensions only. 2. Dimensions are in millimeters unless otherwise stated.
Drawing Date:	
PLANNING	
Drawing Title:	PROPOSED DRIVEWAY / PARKING DETAILS
Drawing No:	CPD-003
Revision:	A
Date:	06-03-2025
Revised:	06-05-2025
Scale(s):	1:25
Project Size:	A2

