
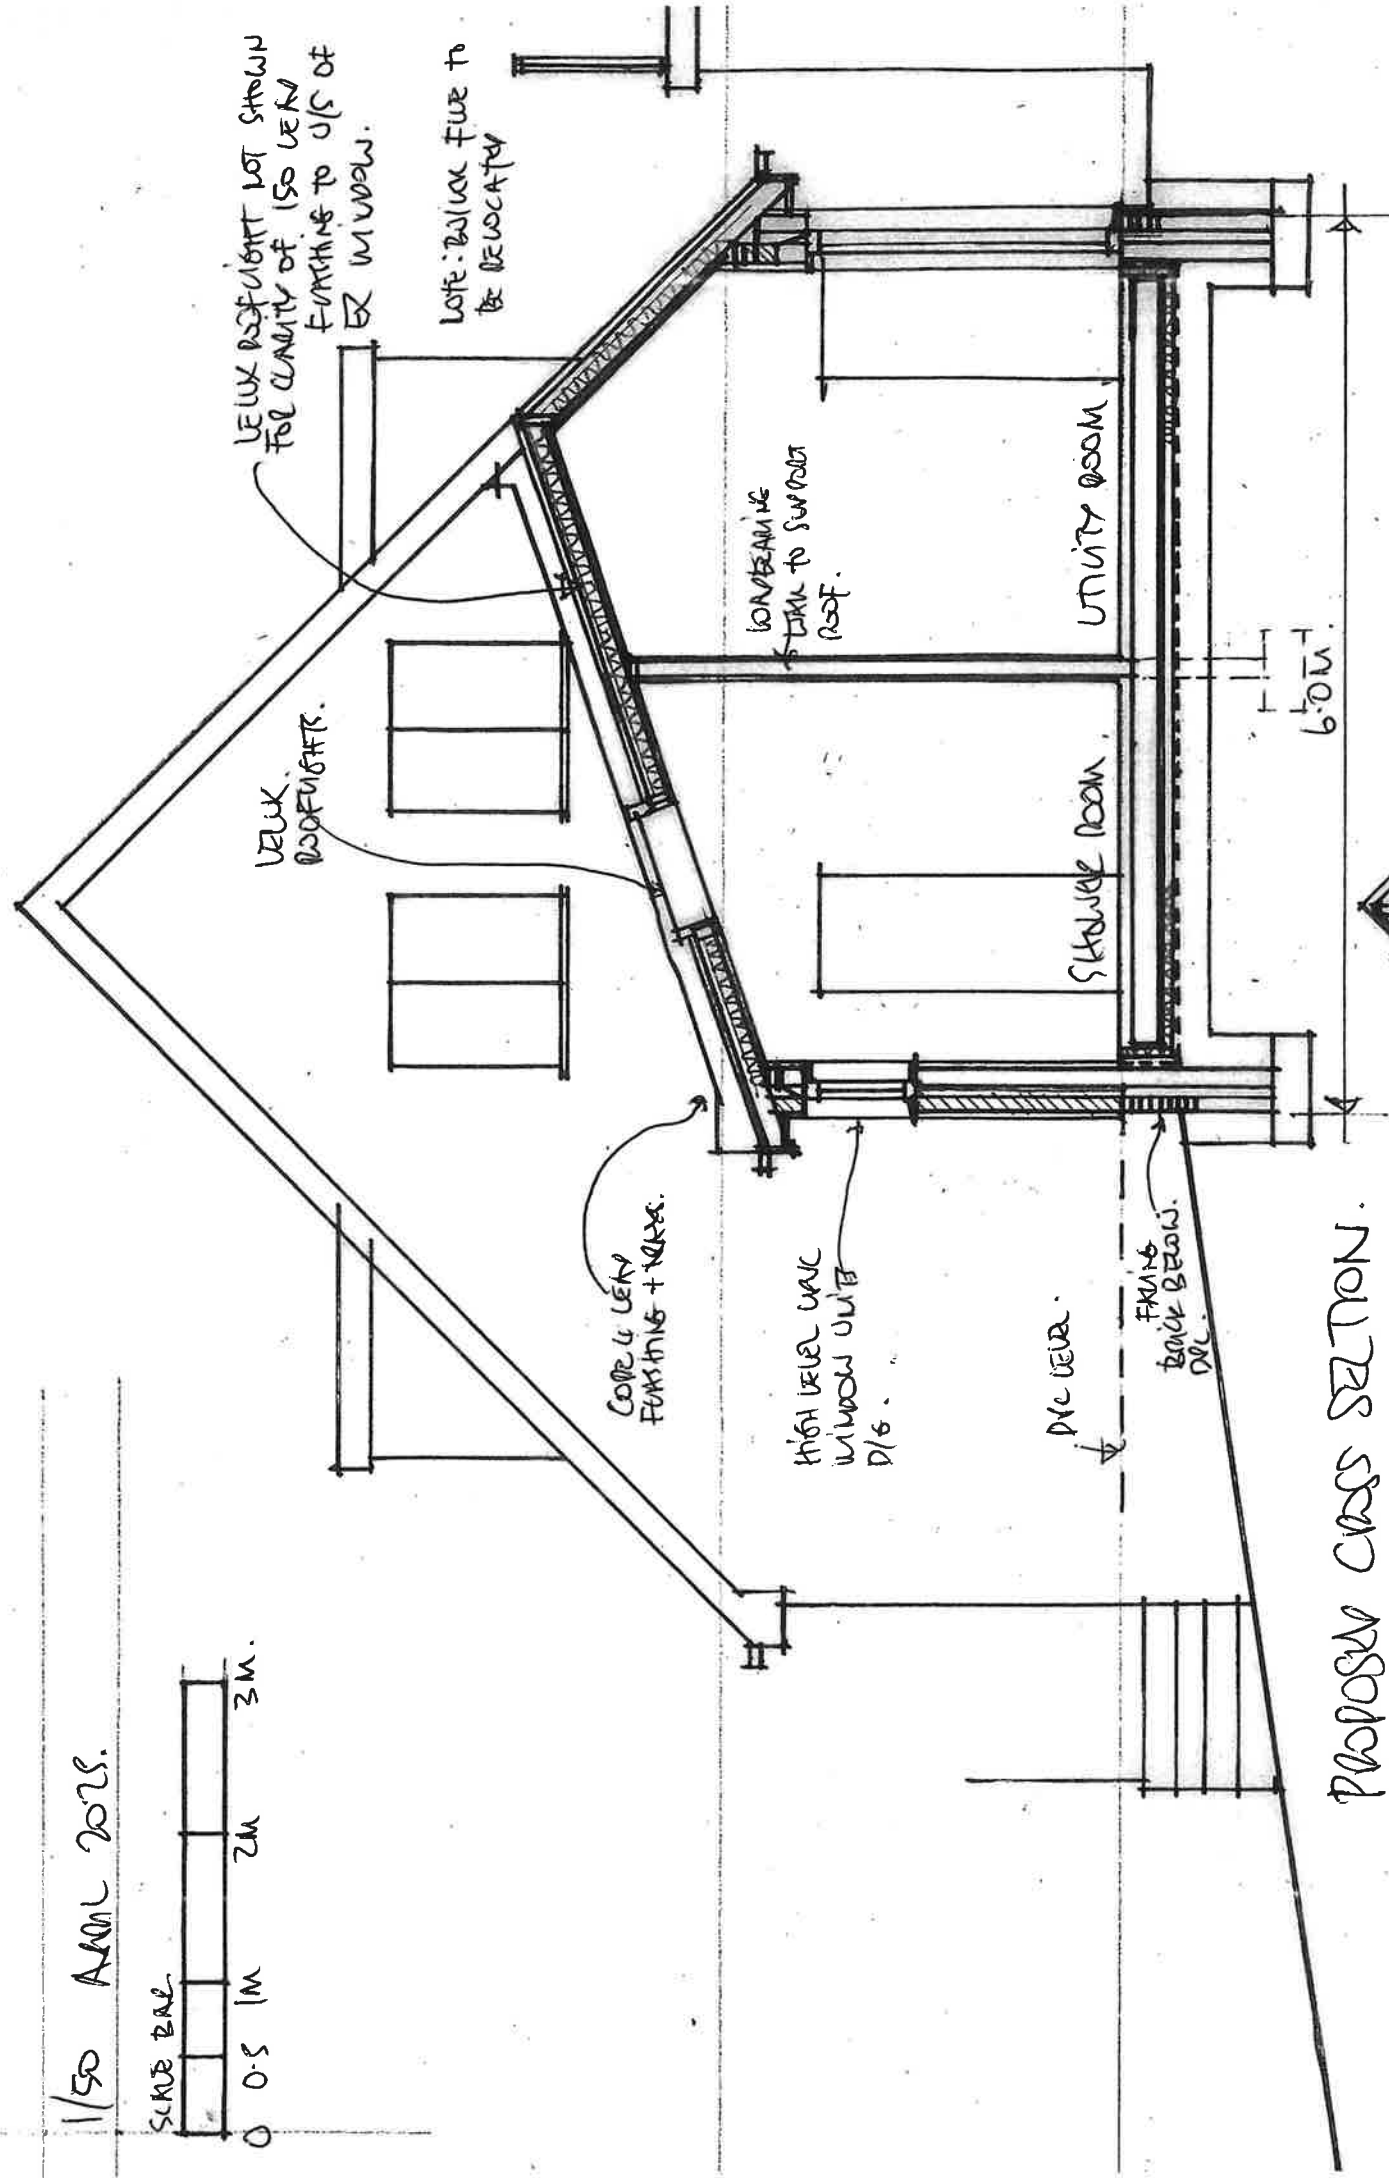



21, WYN CATS ROAD AVE

2405 SAB 3DU.

1/50 APRIL 2028.

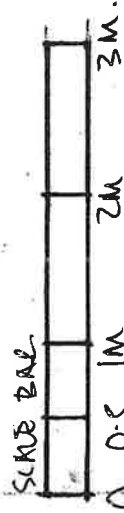

PROPOSED CROSS SECTION.

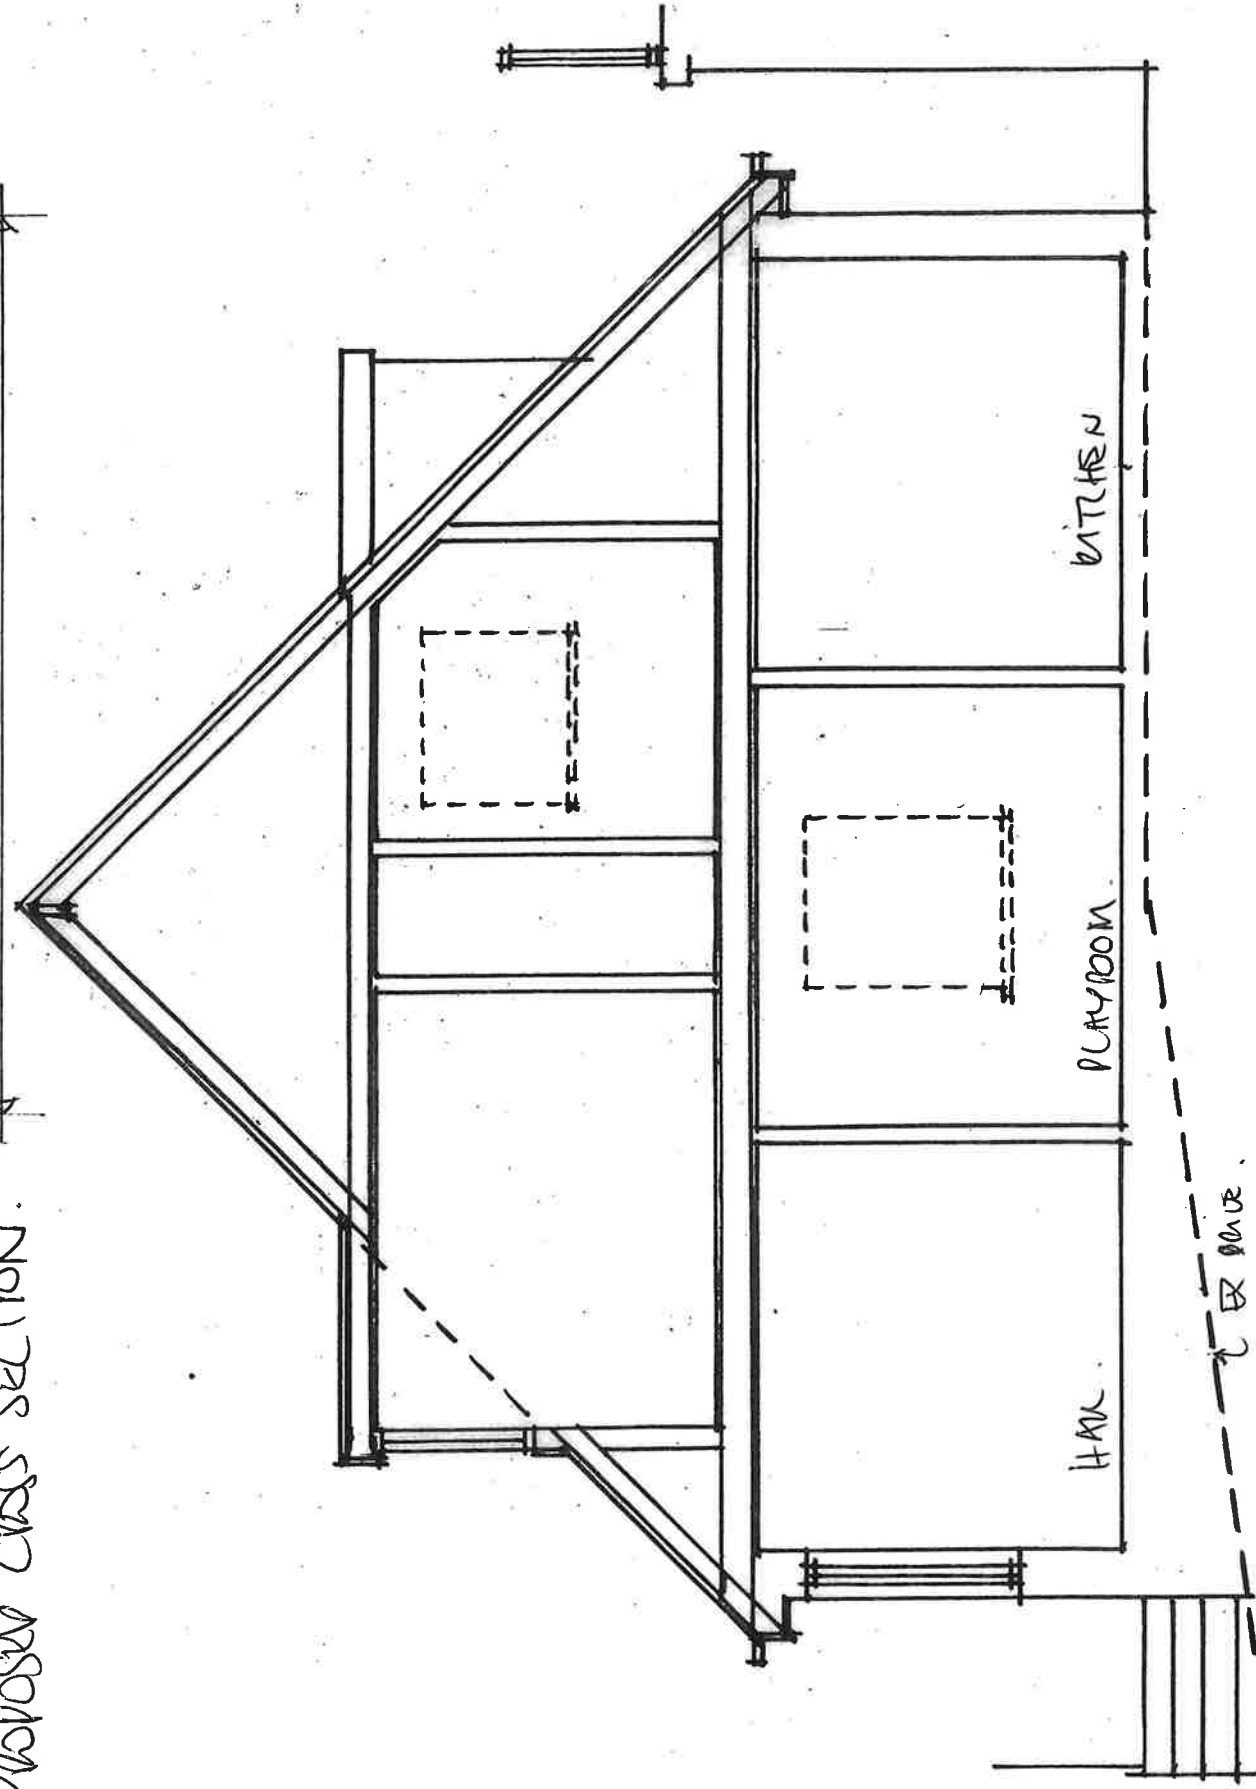

EXISTING CROSS SECTION.