


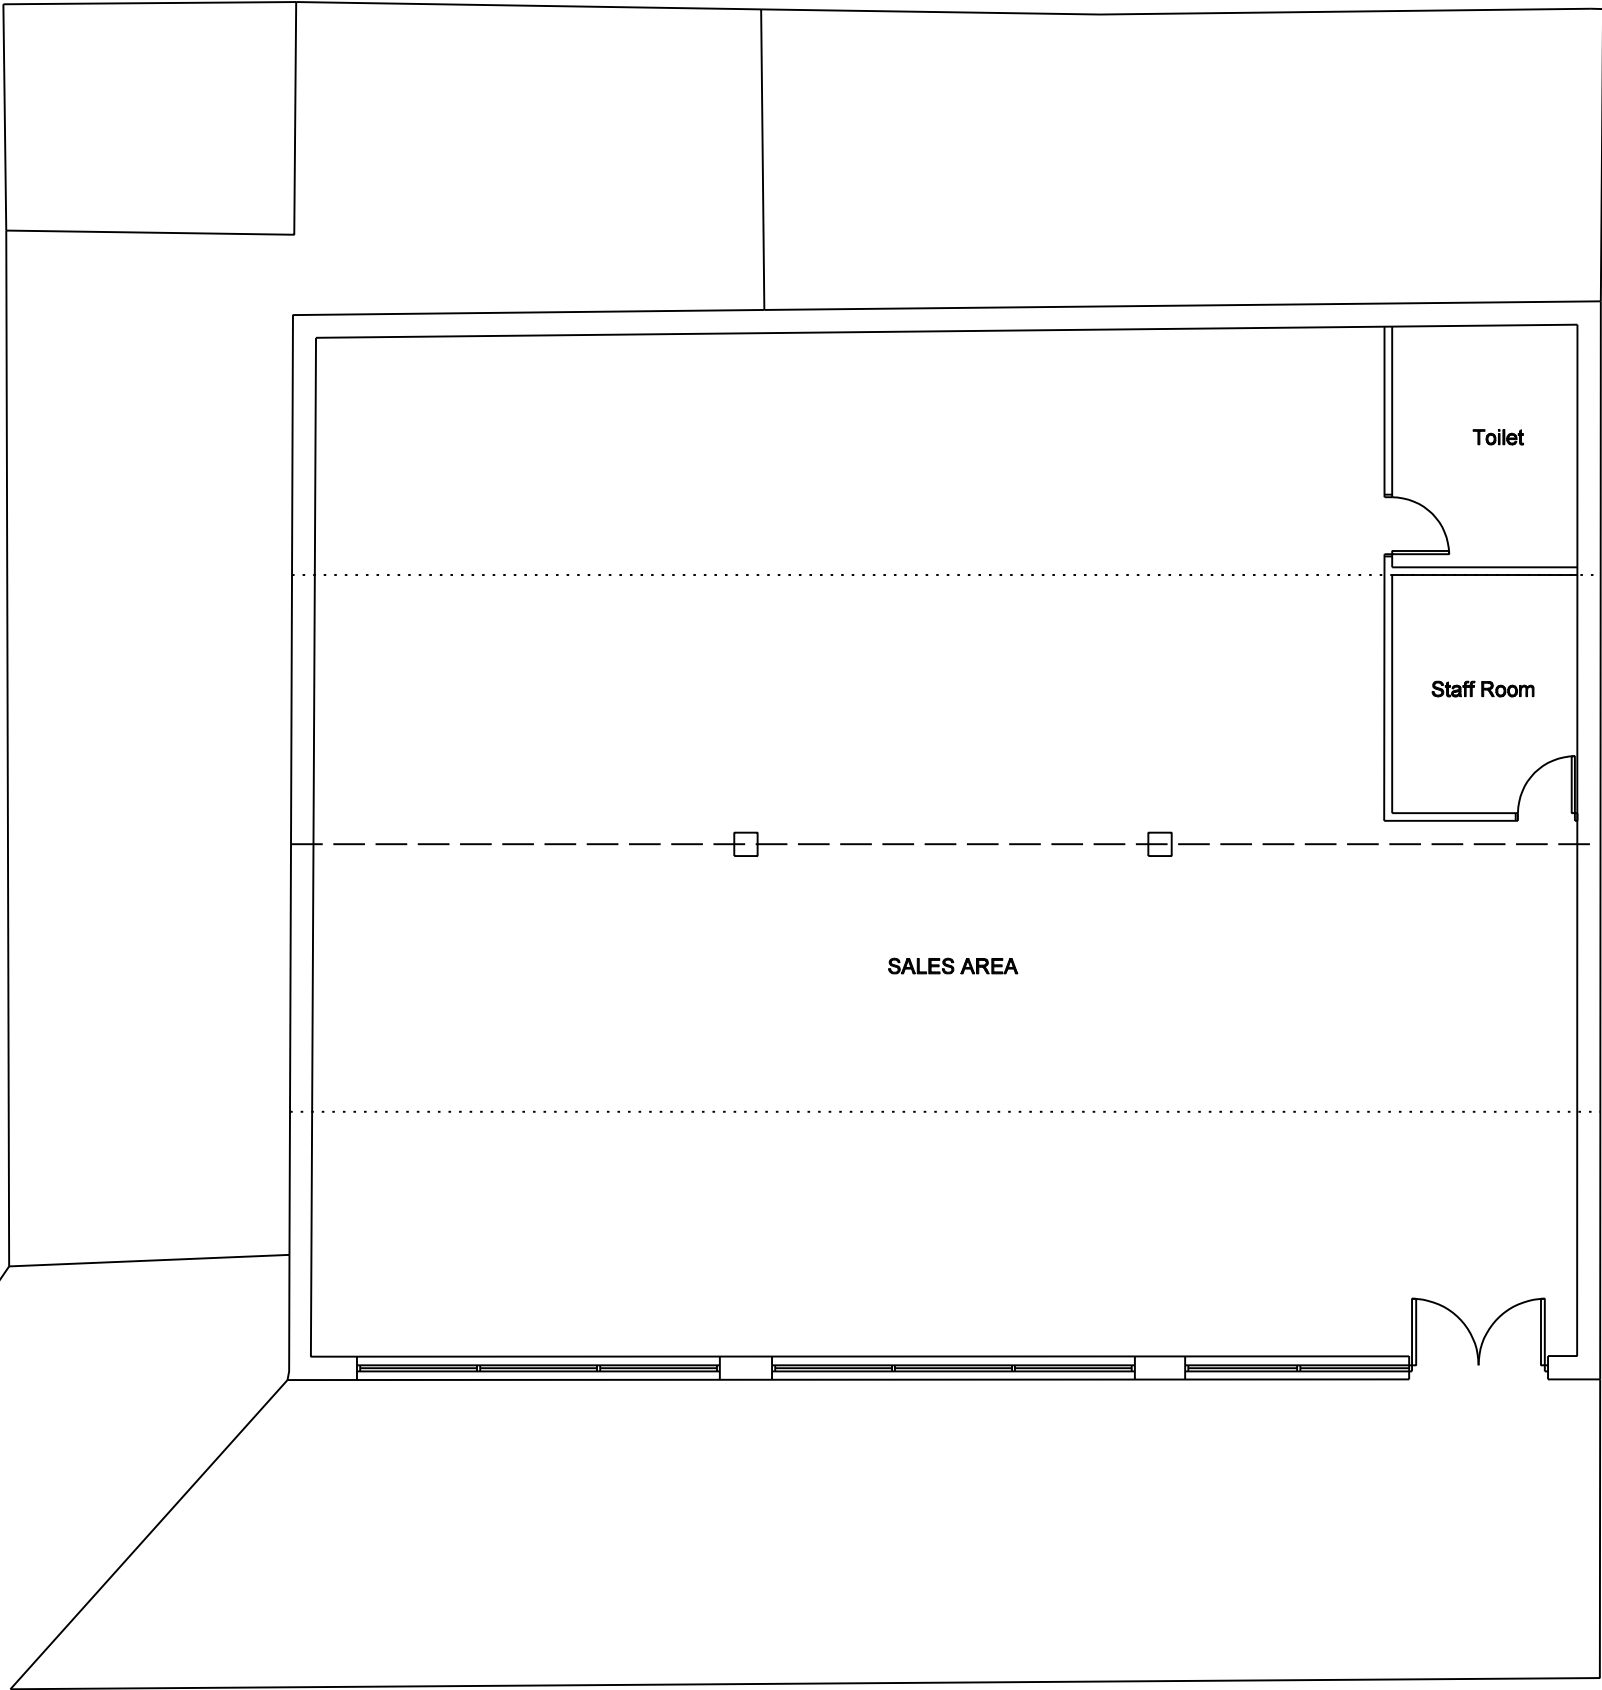

2682 - PA - 02

SITE PLAN EXISTING

1 : 100 @ A3