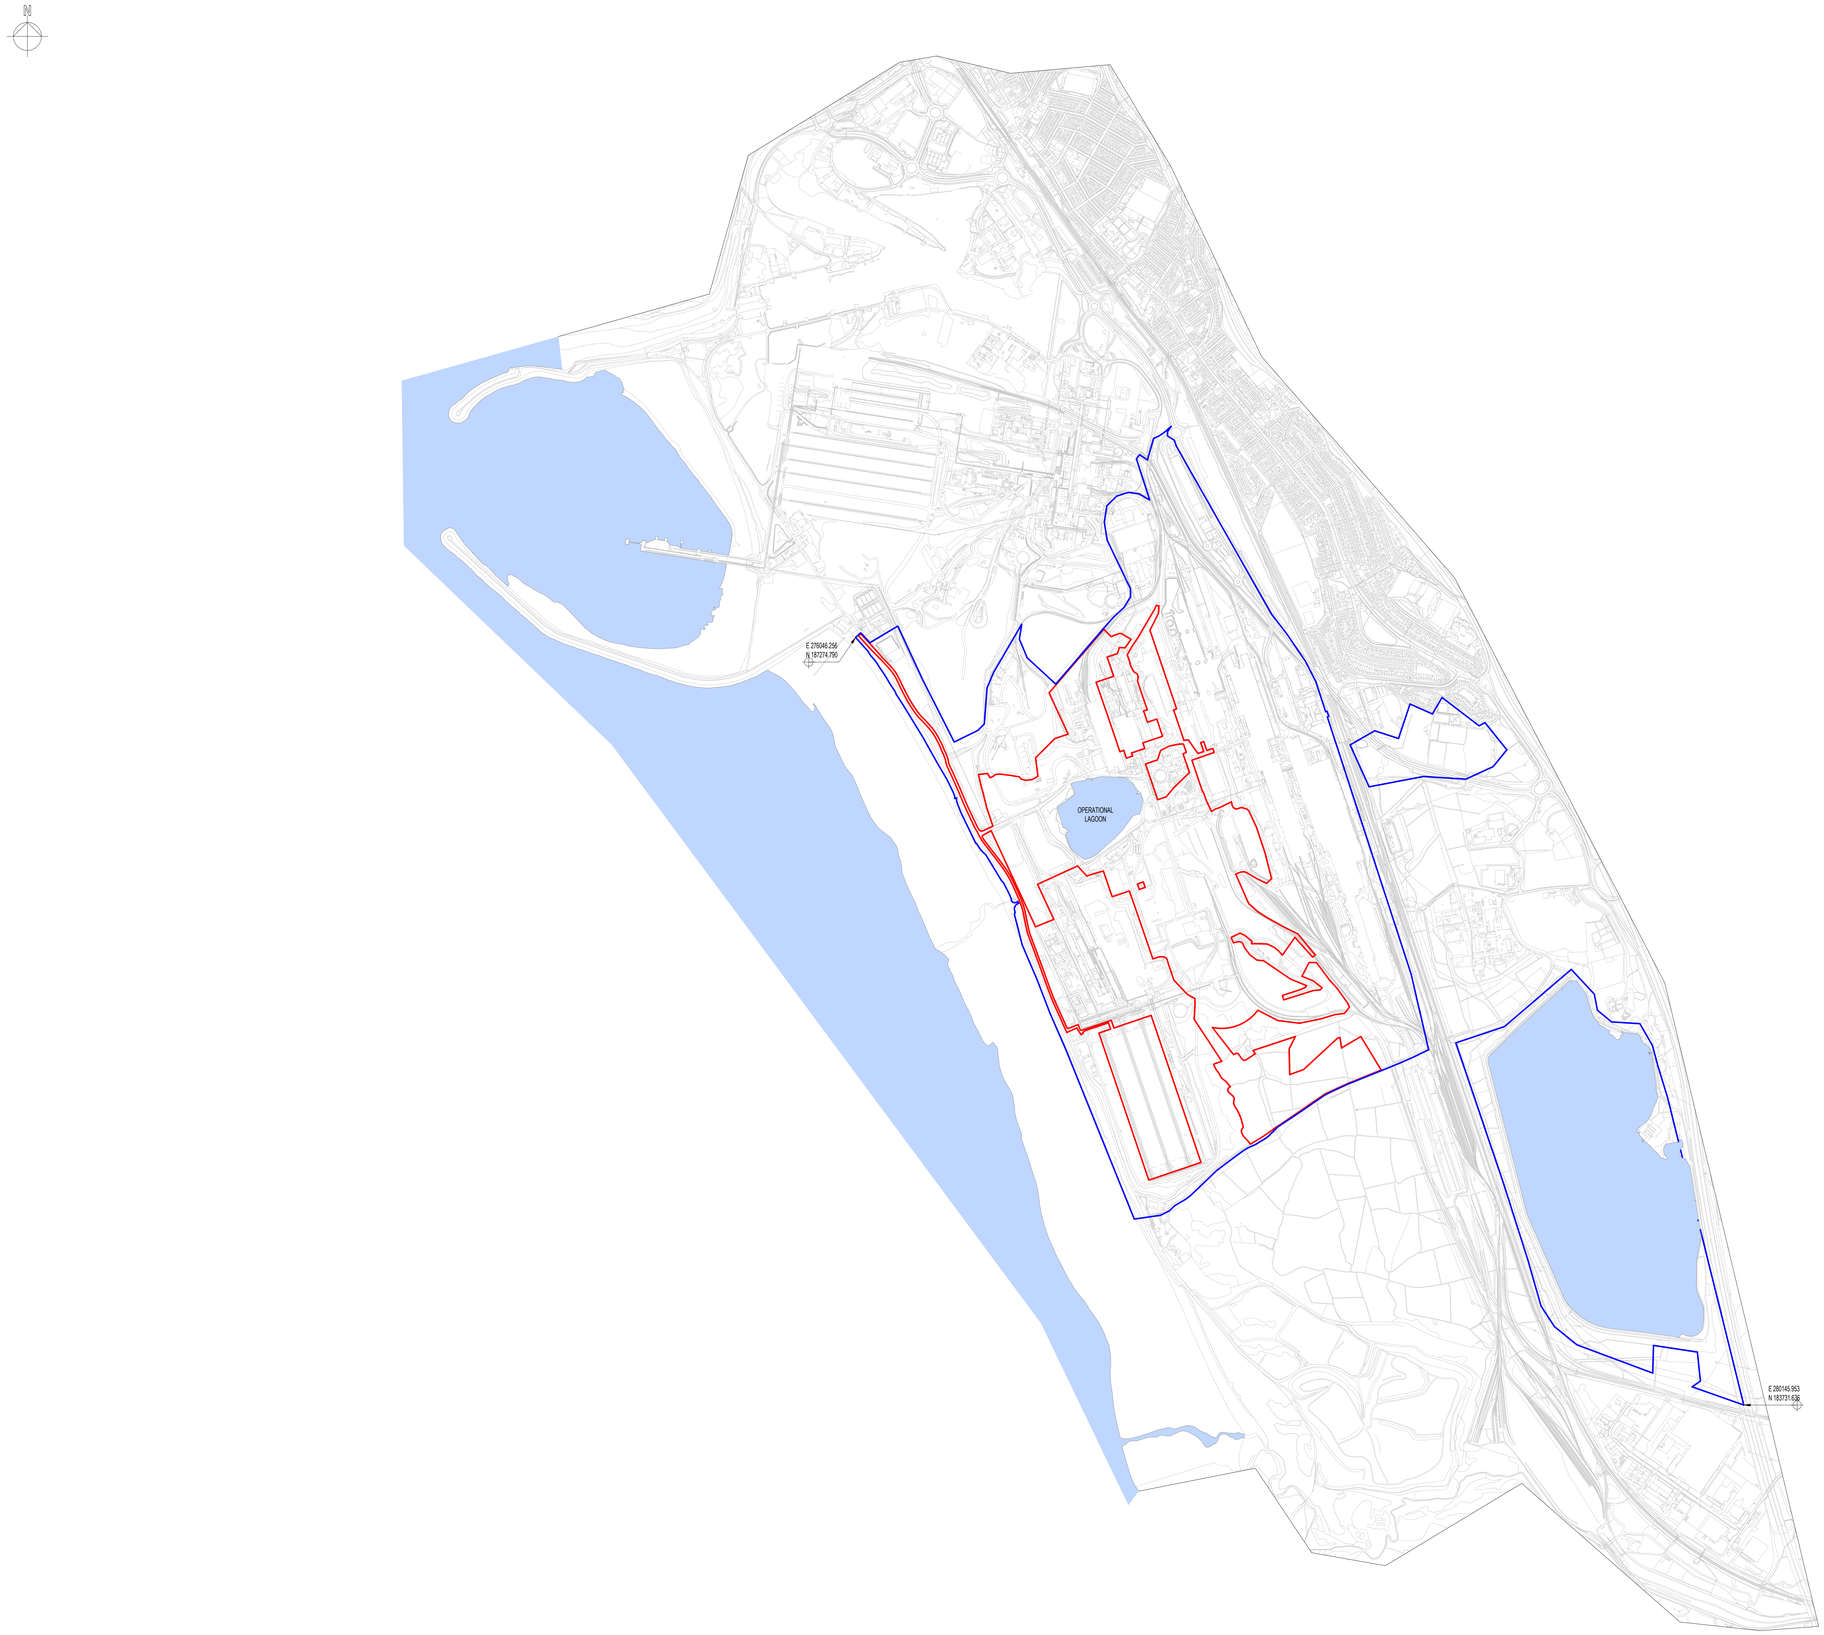

Site Location Plan
1 : 10000

Print Date: 15/10/2024 15:18:03

File Name: Autodesk Docs://20007_EAF Project/EAF-LAW-00-XX-M3-A-000001_Site Plan Master.rvt

Construction (Design and Management) Regulations

Design risk assessments are carried out throughout the design stage of this project in accordance with company procedures and manuals. Where reasonably possible all areas of risk applicable to design and end use of the construction have been identified and then eliminated, mitigated or recorded as a residual risk. Note that general risks of which a competent designer or contractor should be aware are not included. This drawing is to be read in conjunction with the Pre-construction Information and all related documents prepared in accordance with the current Construction (Design and Management) Regulations 2015 and all applicable Health and Safety legislation as currently amended.

Proposed Planning Boundary

Other Land Under the Control of the Applicant

REV	DESCRIPTION | DRAWN BY | CHECKED BY | APPROVED BY	DATE
P05	Blue Line Amended	15/10/2024
P04	Updated following NPT comments	05/09/2024
P03	Issue to NPT	23/08/2024
P02	Updated Red Line Boundary	15/08/2024
P01	Drawings amended to reflect latest client info received	12/04/2024
P00	DRAFT Issue to Turley for Comments & REview	12/02/2024

RIBA PLAN OF WORK WORKSTAGE	LEVEL OF MODEL DEFINITION (LoD)
Stage 3 - Spatial Coordination	LoD 3 - Approximate Model

PURPOSE OF ISSUE - SUITABLE FOR ...	STATUS or SUITABILITY
Information	Status S2 - Delivery Team Information

lawray architects

CARDIFF 029 2052 8140
LONDON 0207 138 3560
WREXHAM 01978 357 887
www.lawray.co.uk

CLIENT
Tata Steel UK Ltd.

PROJECT TITLE
EAF PROJECT, PORT TALBOT

DRAWING TITLE
Site Location Plan

PROJECT No
20007

SCALE @ A0
As indicated

DRAWING No: 1100 Project - Originator - Volume - Level - Type - Role - Number
0001 Project - Originator - Functional - Spatial - Form - Discipline - Number
Breakdown - Breakdown

REVISION
P05

EAF-LAW-X-X-DR-**A-900001**

DO NOT SCALE Any discrepancy or query concerning this drawing should be referred to the Architect

Copyright © LAWRAY LIMITED
Registered Office: Greenwaldow Springs, 1 Cae Gwyrdd, Tongwynlais, CARDIFF CF15 7AB
Reg. Co. No. 2724178, VAT Reg. No. 134 2146 06