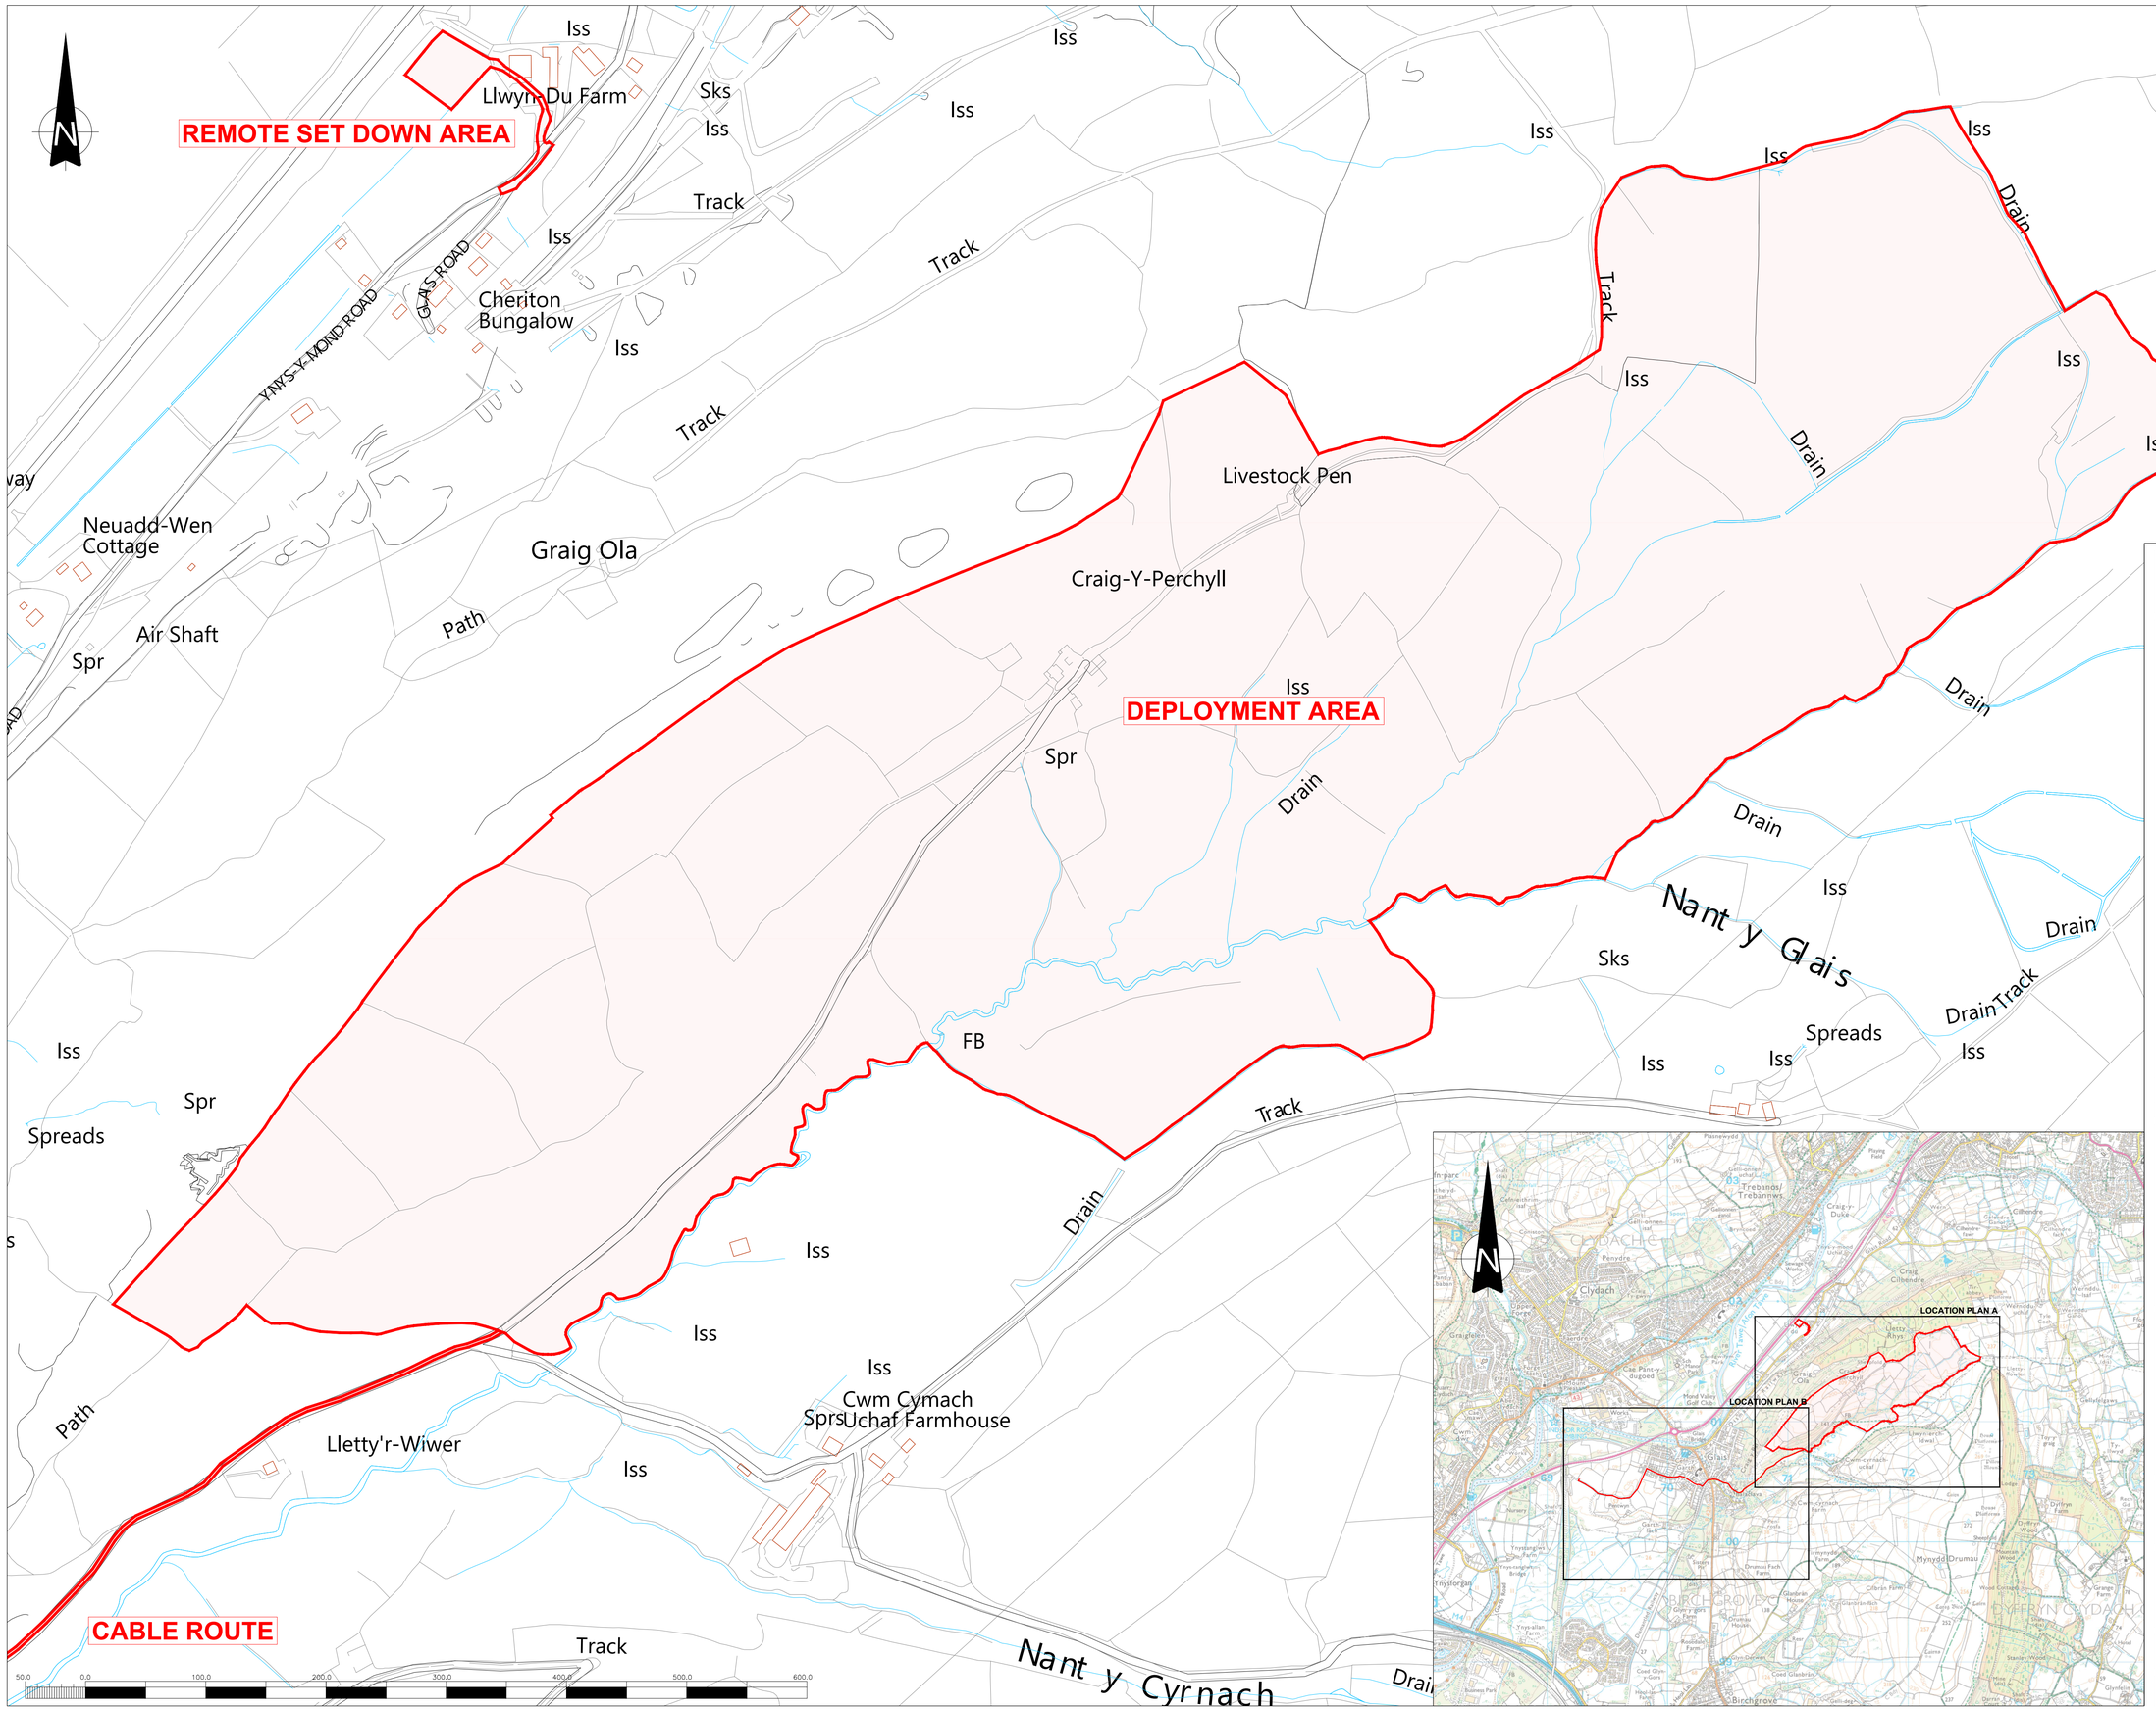

THIS INFORMATION IS CONFIDENTIAL AND THE PROPERTY OF SIRIUS. IT IS RELEASED ON CONDITION THAT NONE OF THE INFORMATION SHALL BE DISCLOSED TO ANY THIRD PARTY OR REPRODUCED IN WHOLE OR PART WITHOUT THE PRIOR CONSENT IN WRITING OF SIRIUS.

KEY

PLANNING APPLICATION BOUNDARIES

REV	DESCRIPTION	DATE	BY

CLIENT

CYP SOLAR LTD

sirius Planning
4245 Park Approach, Thorpe Park, Leeds. LS15 8GB. 0113 264 9960

JOB TITLE

CYP SOLAR FARM

DRAWING TITLE

SITE LOCATION PLAN A

DRAWN	DATE	APPROVED	DATE
S.T	8/12/2022	J.C	8/12/2022

SCALE	SHEET	DRAWING NUMBER	REVISION
1:2500 1:25000	A1L	WN1001/15/1A	0