
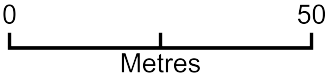


Metal Recovery Plant Plan

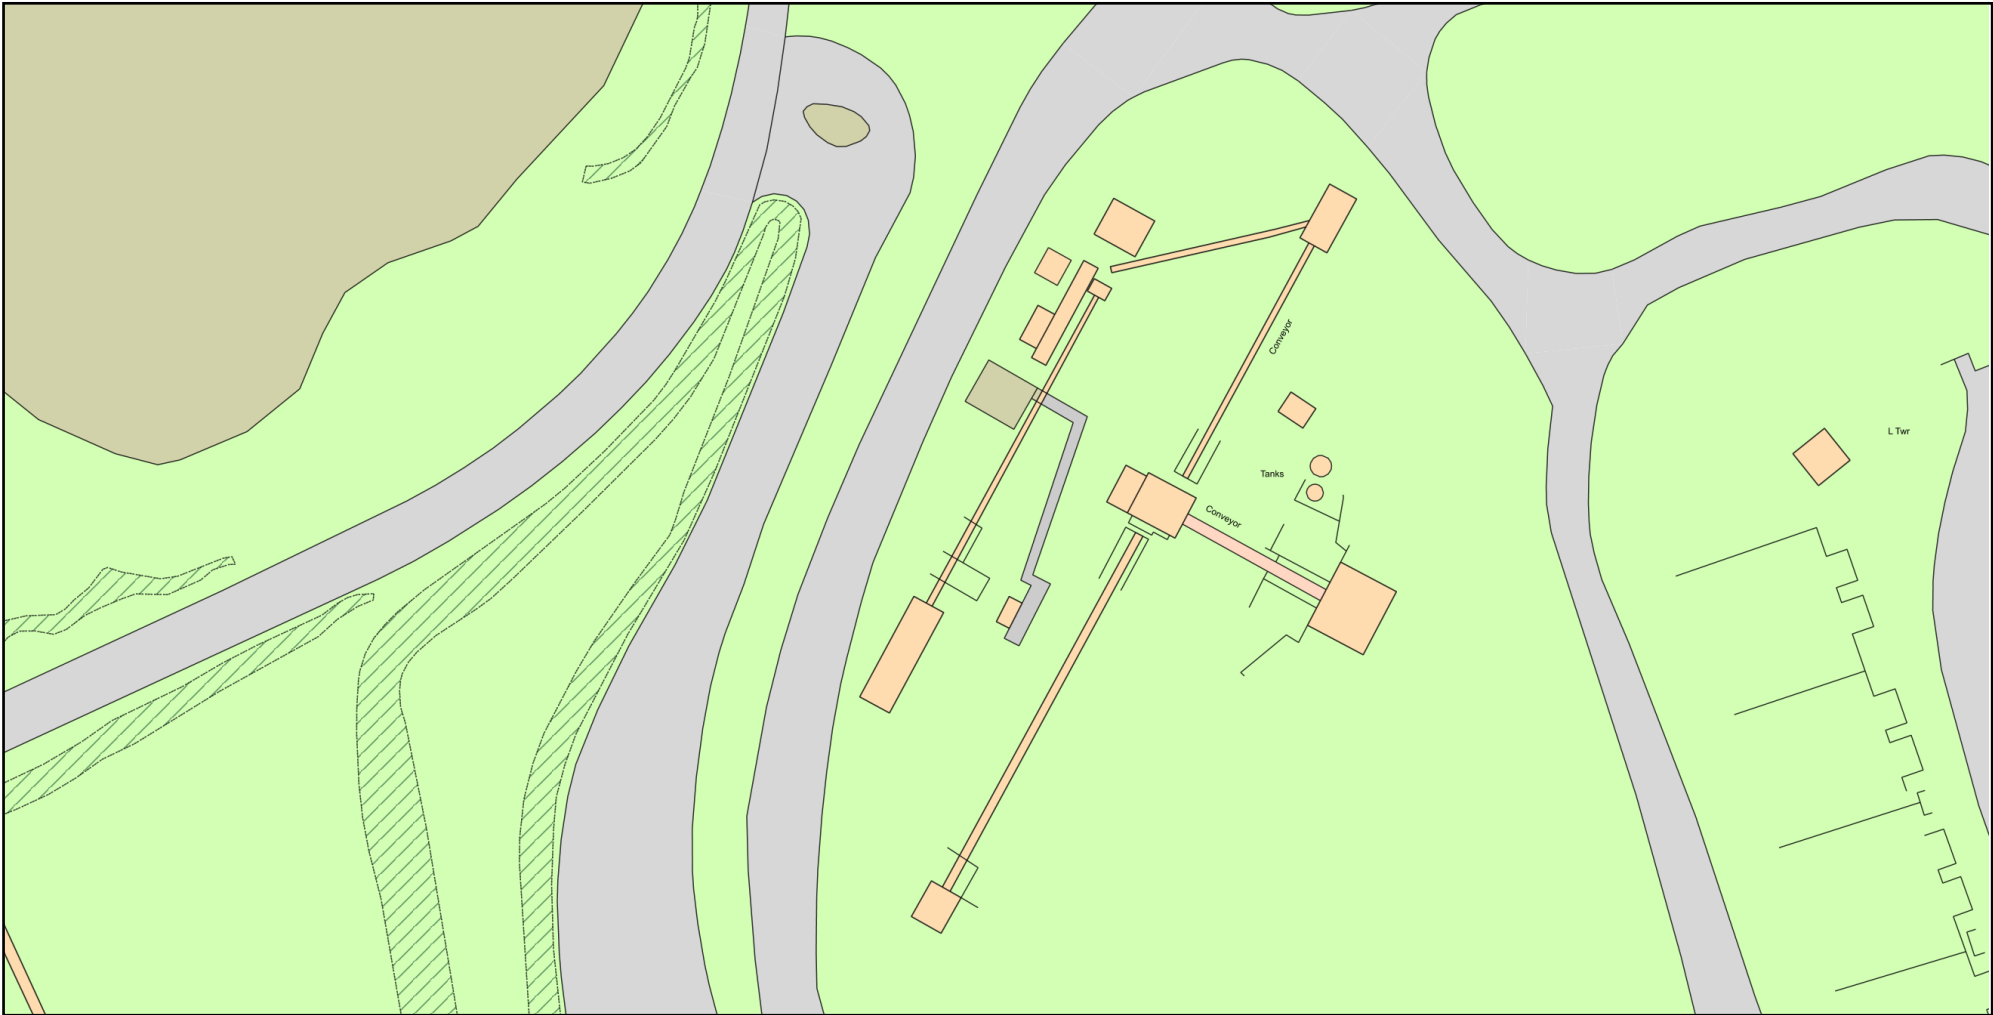

Plan Produced for: Mark Tilling
Date Produced: 07 May 2025
Plan Reference Number: TQRQM25127124946612
Scale: 1:1250 @ A4
© Crown copyright and database rights 2025 OS 100042766