


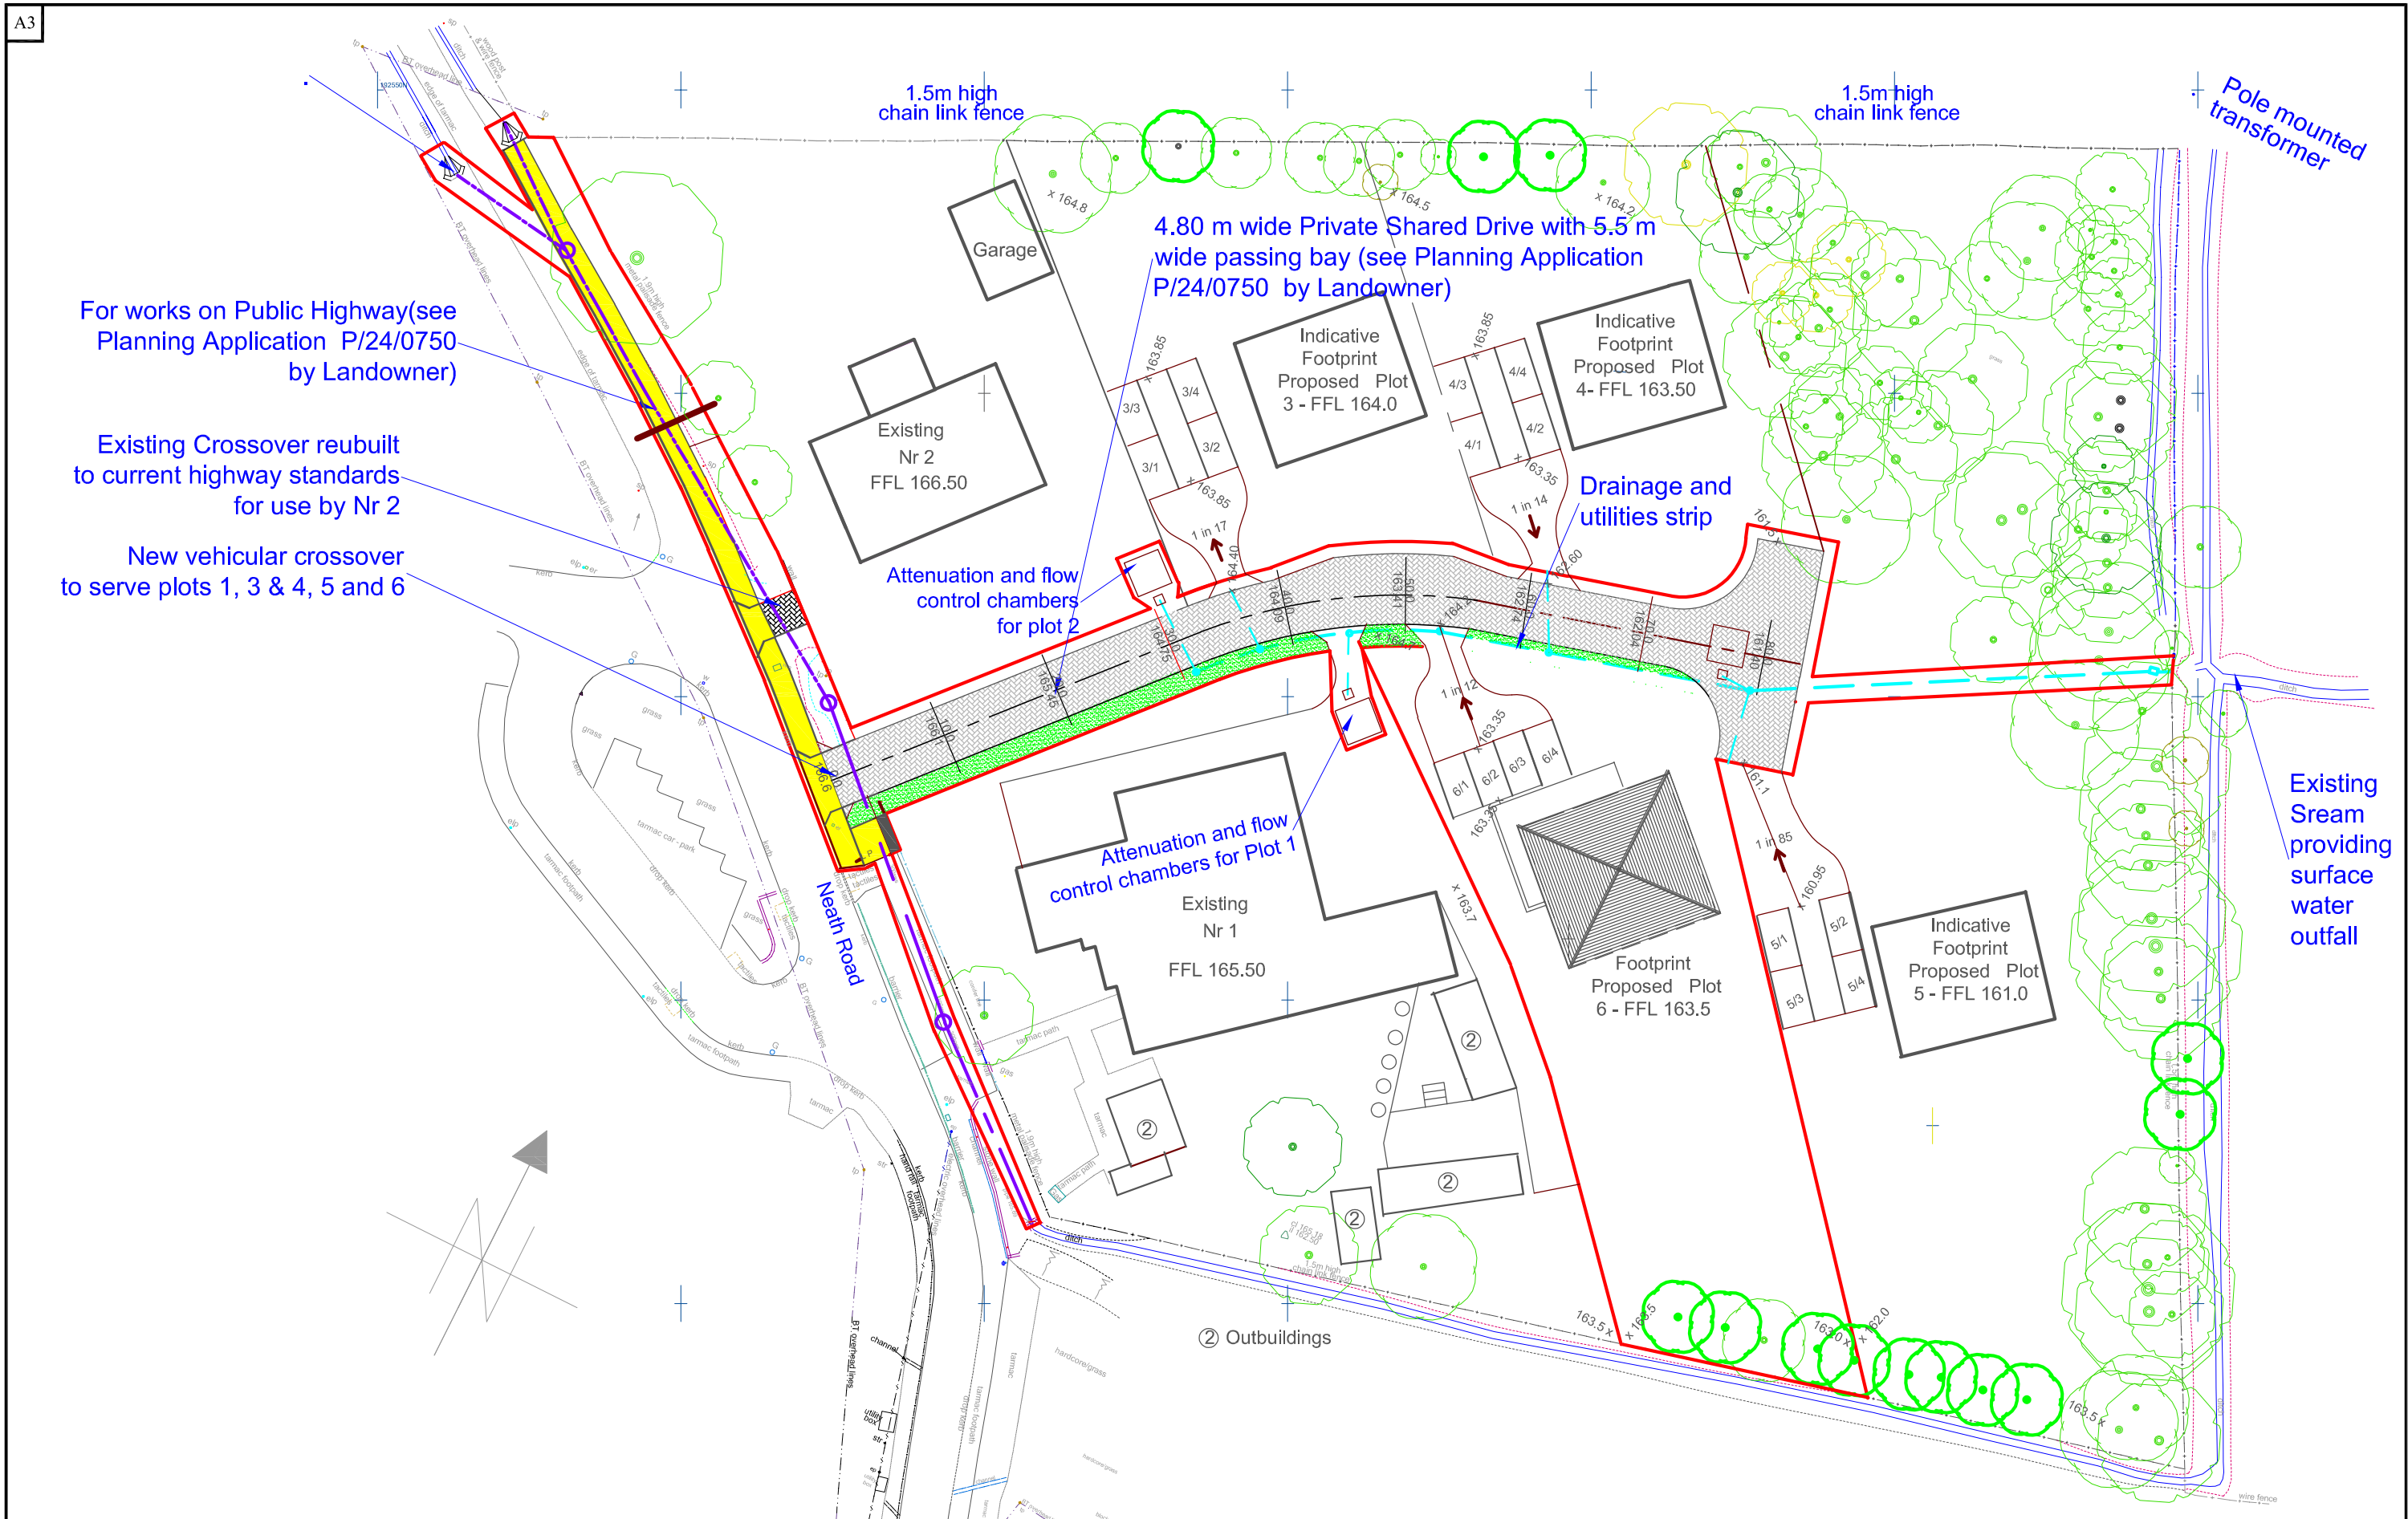

			NOTES				Project: Infrastrucure to support development at Old School Court Neath Road Bryn, Port Talbot SA13 2RS	PLANABUILD 8 Ely Court, Francis Street Tonyrefail, CF39 8EP Tel: 01443 674935 Email: planabuild@btinternet.com © Drawing Copyright Planabuild 2025
			Scale	1:500	1177-6-03		Title: Proposed Site Layout	
			Date	09-05-25				
REV.	DESCRIPTION	DATE	Drawn	J W				