


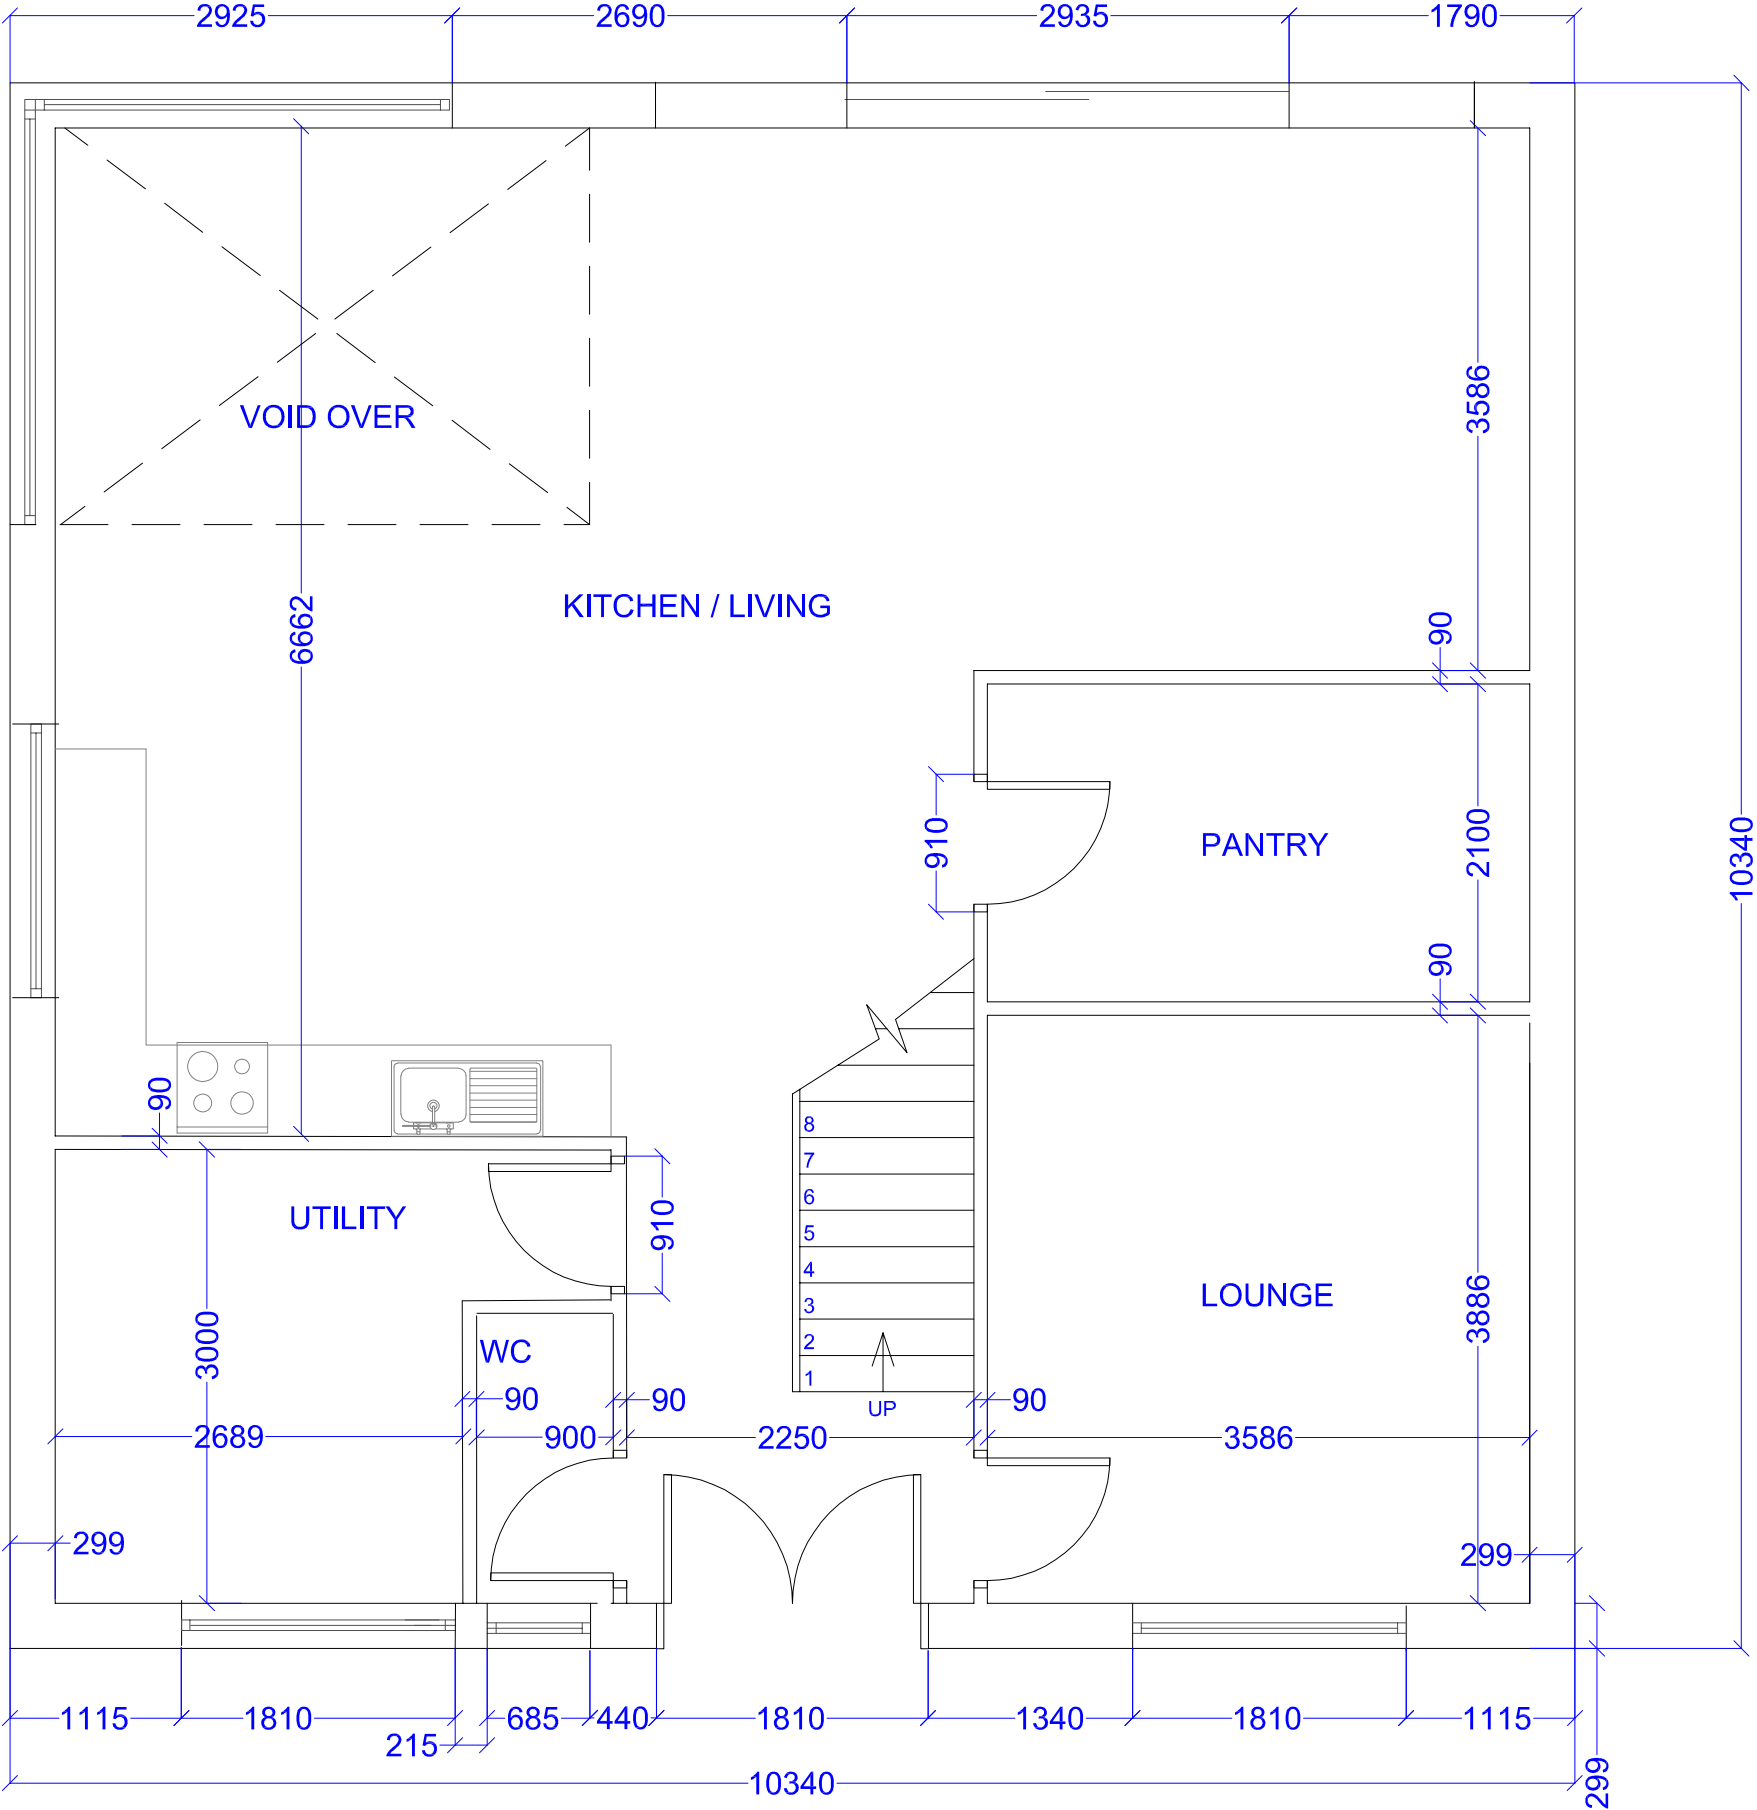

C.	Utility area modified and renumbered	10/05/2025	NOTES				Project: Plot 6 at Old School Court Neath Road Bryn, Port Talbot. SA13 2RS	PLANABUILD 8 Ely Court, Francis Street, Tonyrefail, CF39 8EP Tel: 01443 674935 Email: planabuild@btinternet.com © Drawing Copyright Planabuild 2025
B	Windows and sliding door amended	26-01-25						
A	Renumbered and Client window changes	26-01-25	Scale	1:50	1177-6-04	C	Title: Ground Floor Plan	
REV.	DESCRIPTION	DATE	Date	15/01/2025				
			Drawn	GTB				