


Appendix A – Site Location and Layout Plan

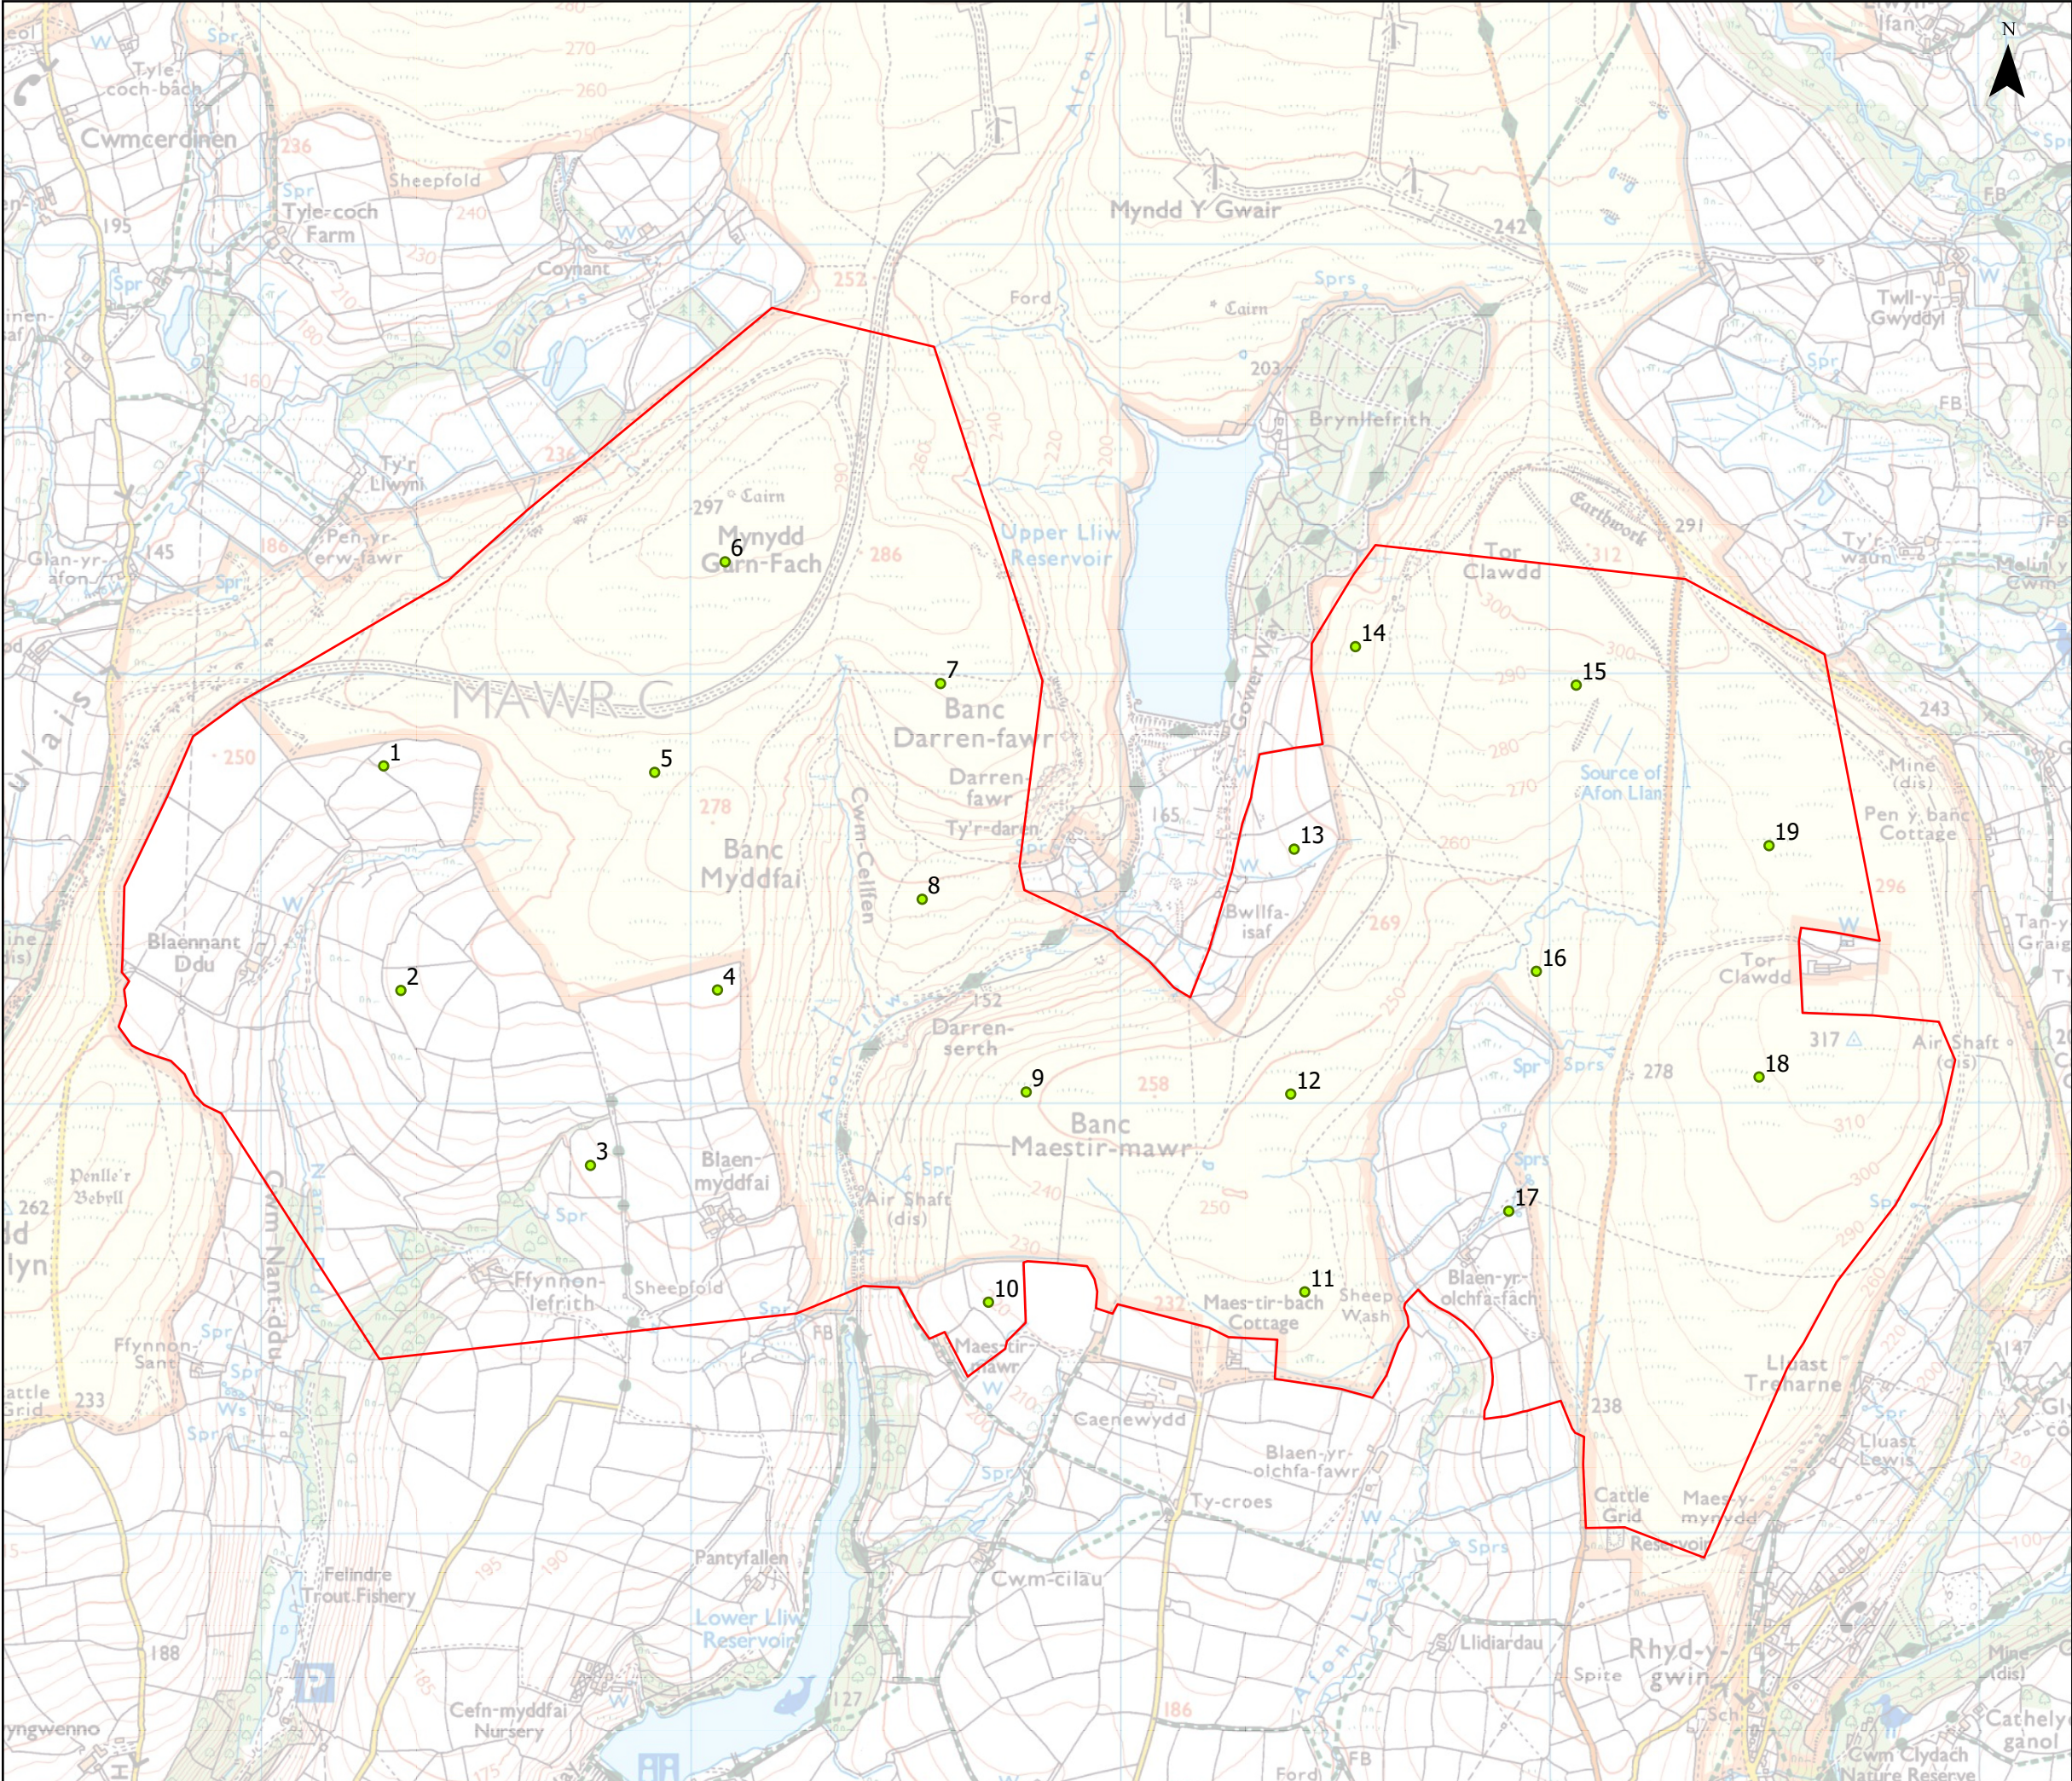

Upper Lliw Energy Project

Site Layout

Date: 28/04/2025
Scale: 1 : 15,000 @ A3
Drwg: UL5-5L

Candidate: V162 198m tip.



HWS
Hamon Wind and Solar Design

 Site Boundary

 Turbine locations

Revisions:

