



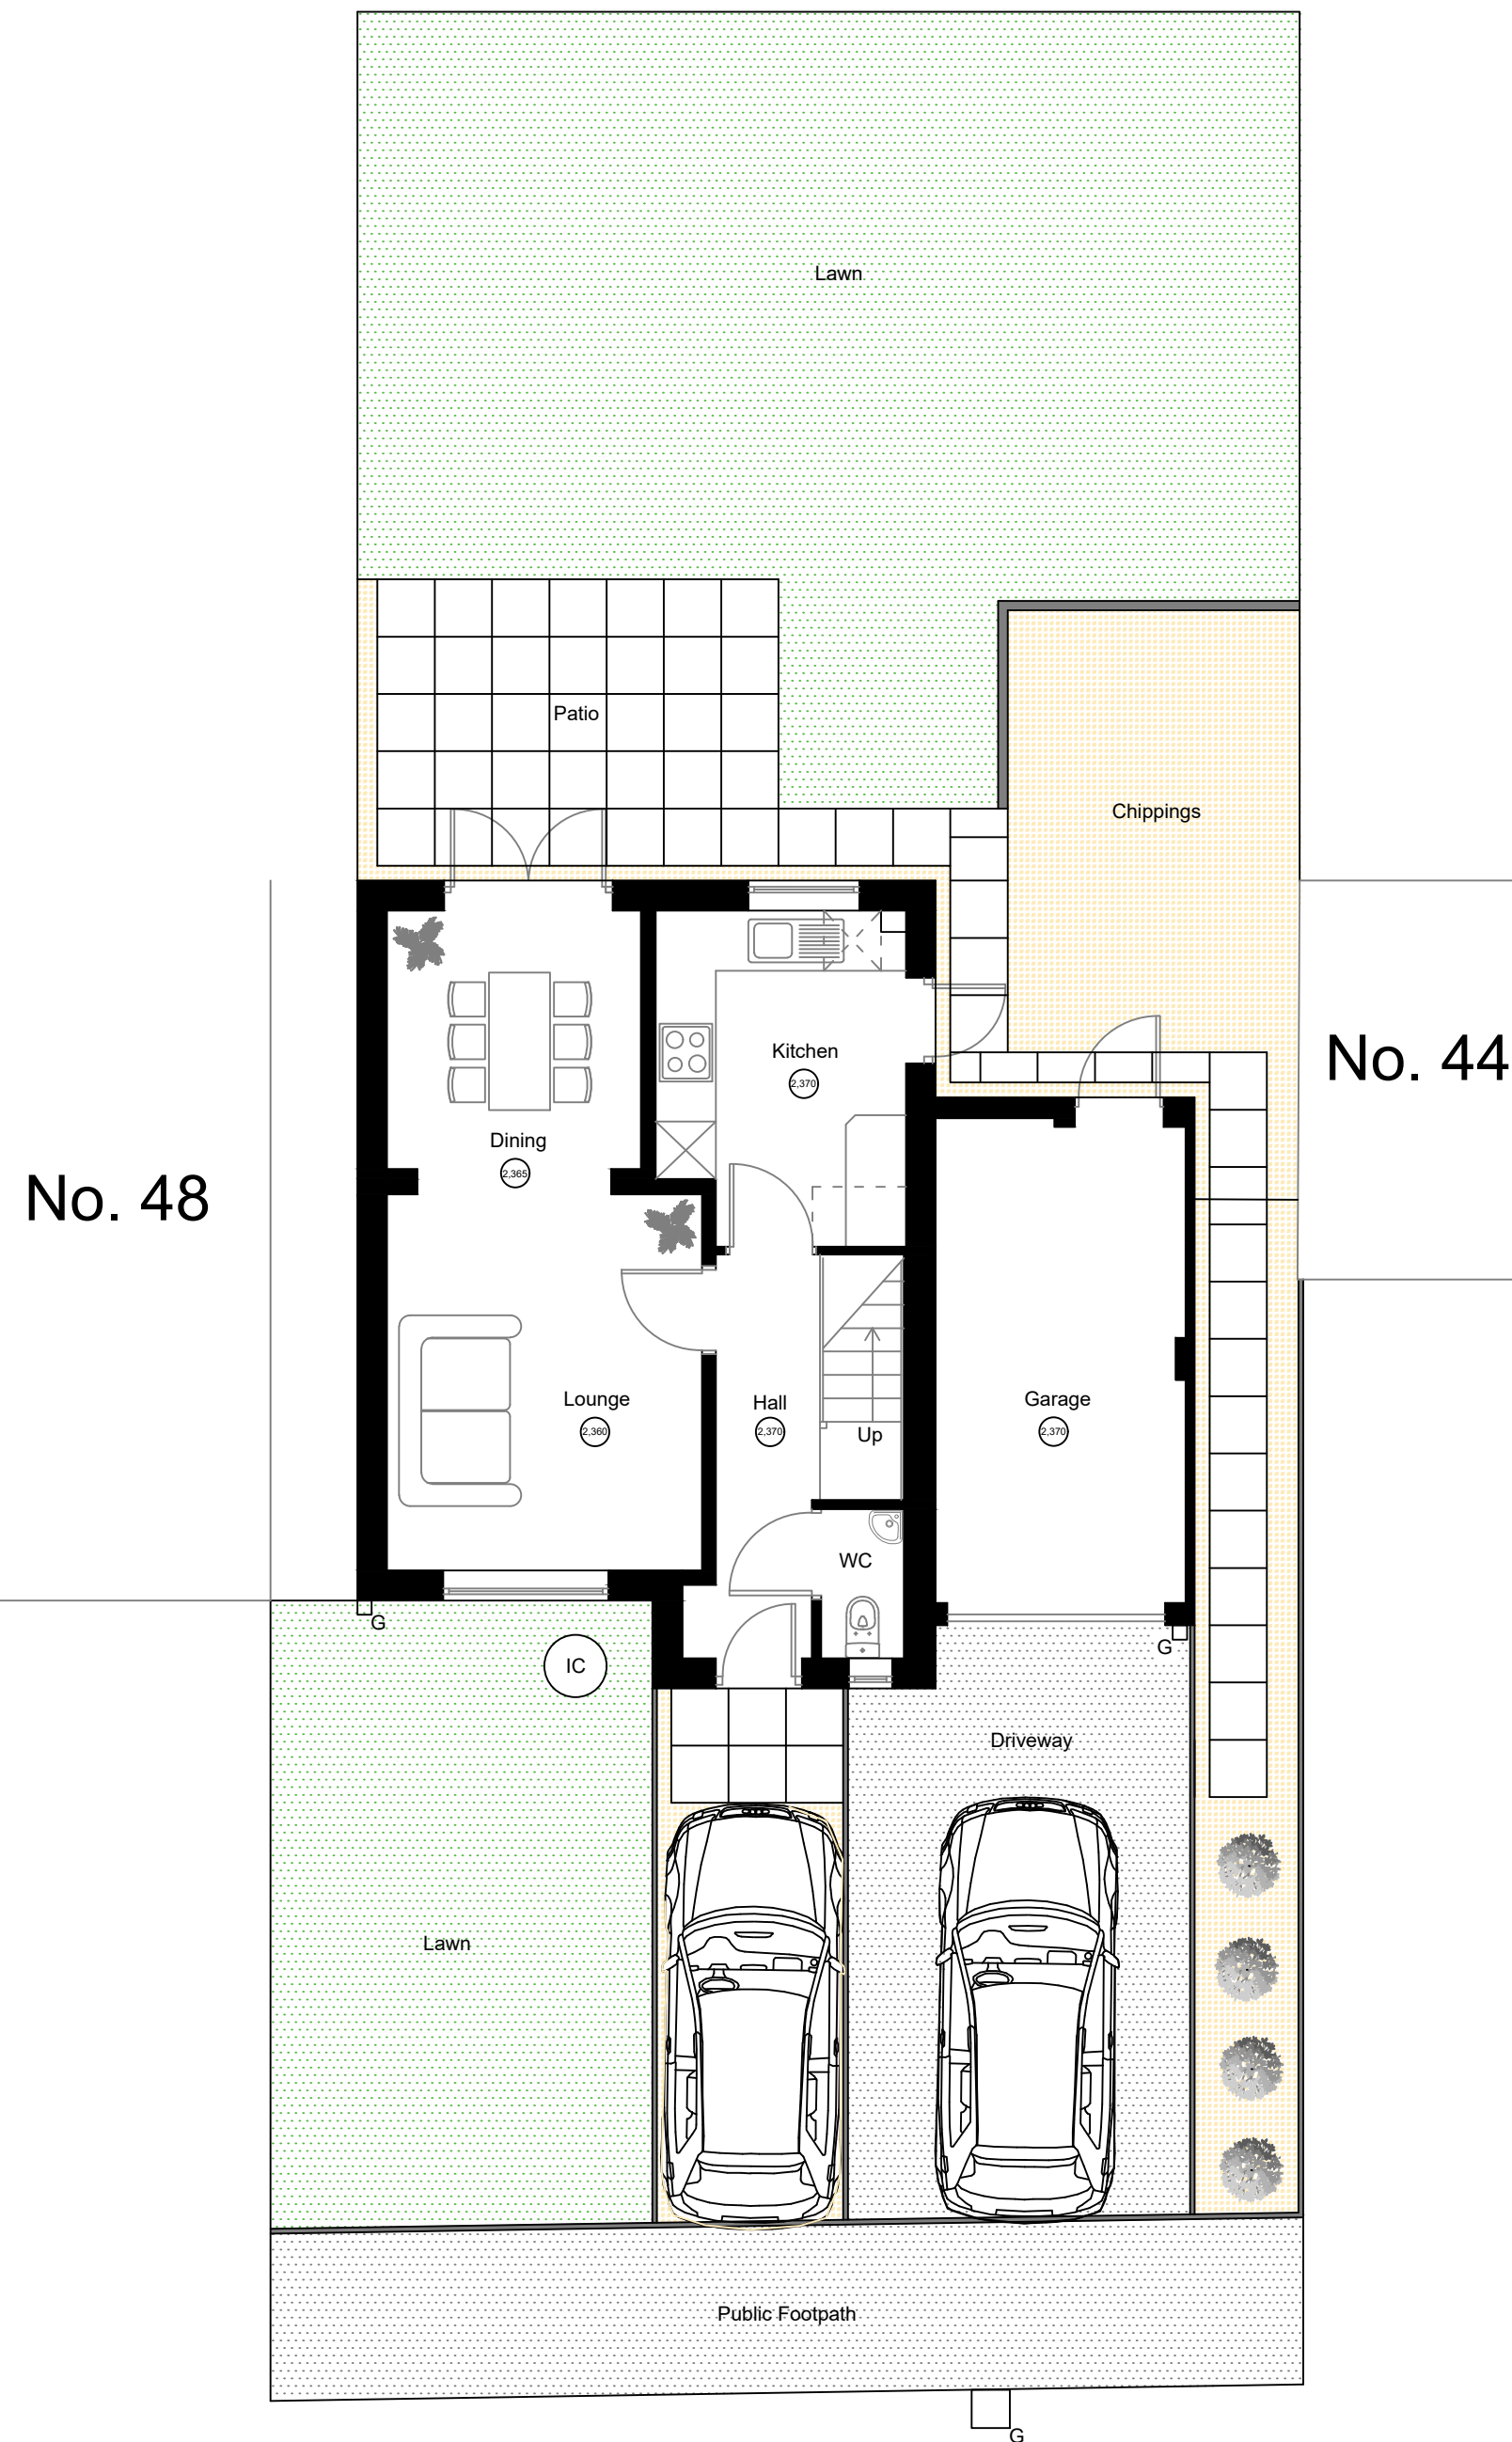

EXISTING SITE LAYOUT

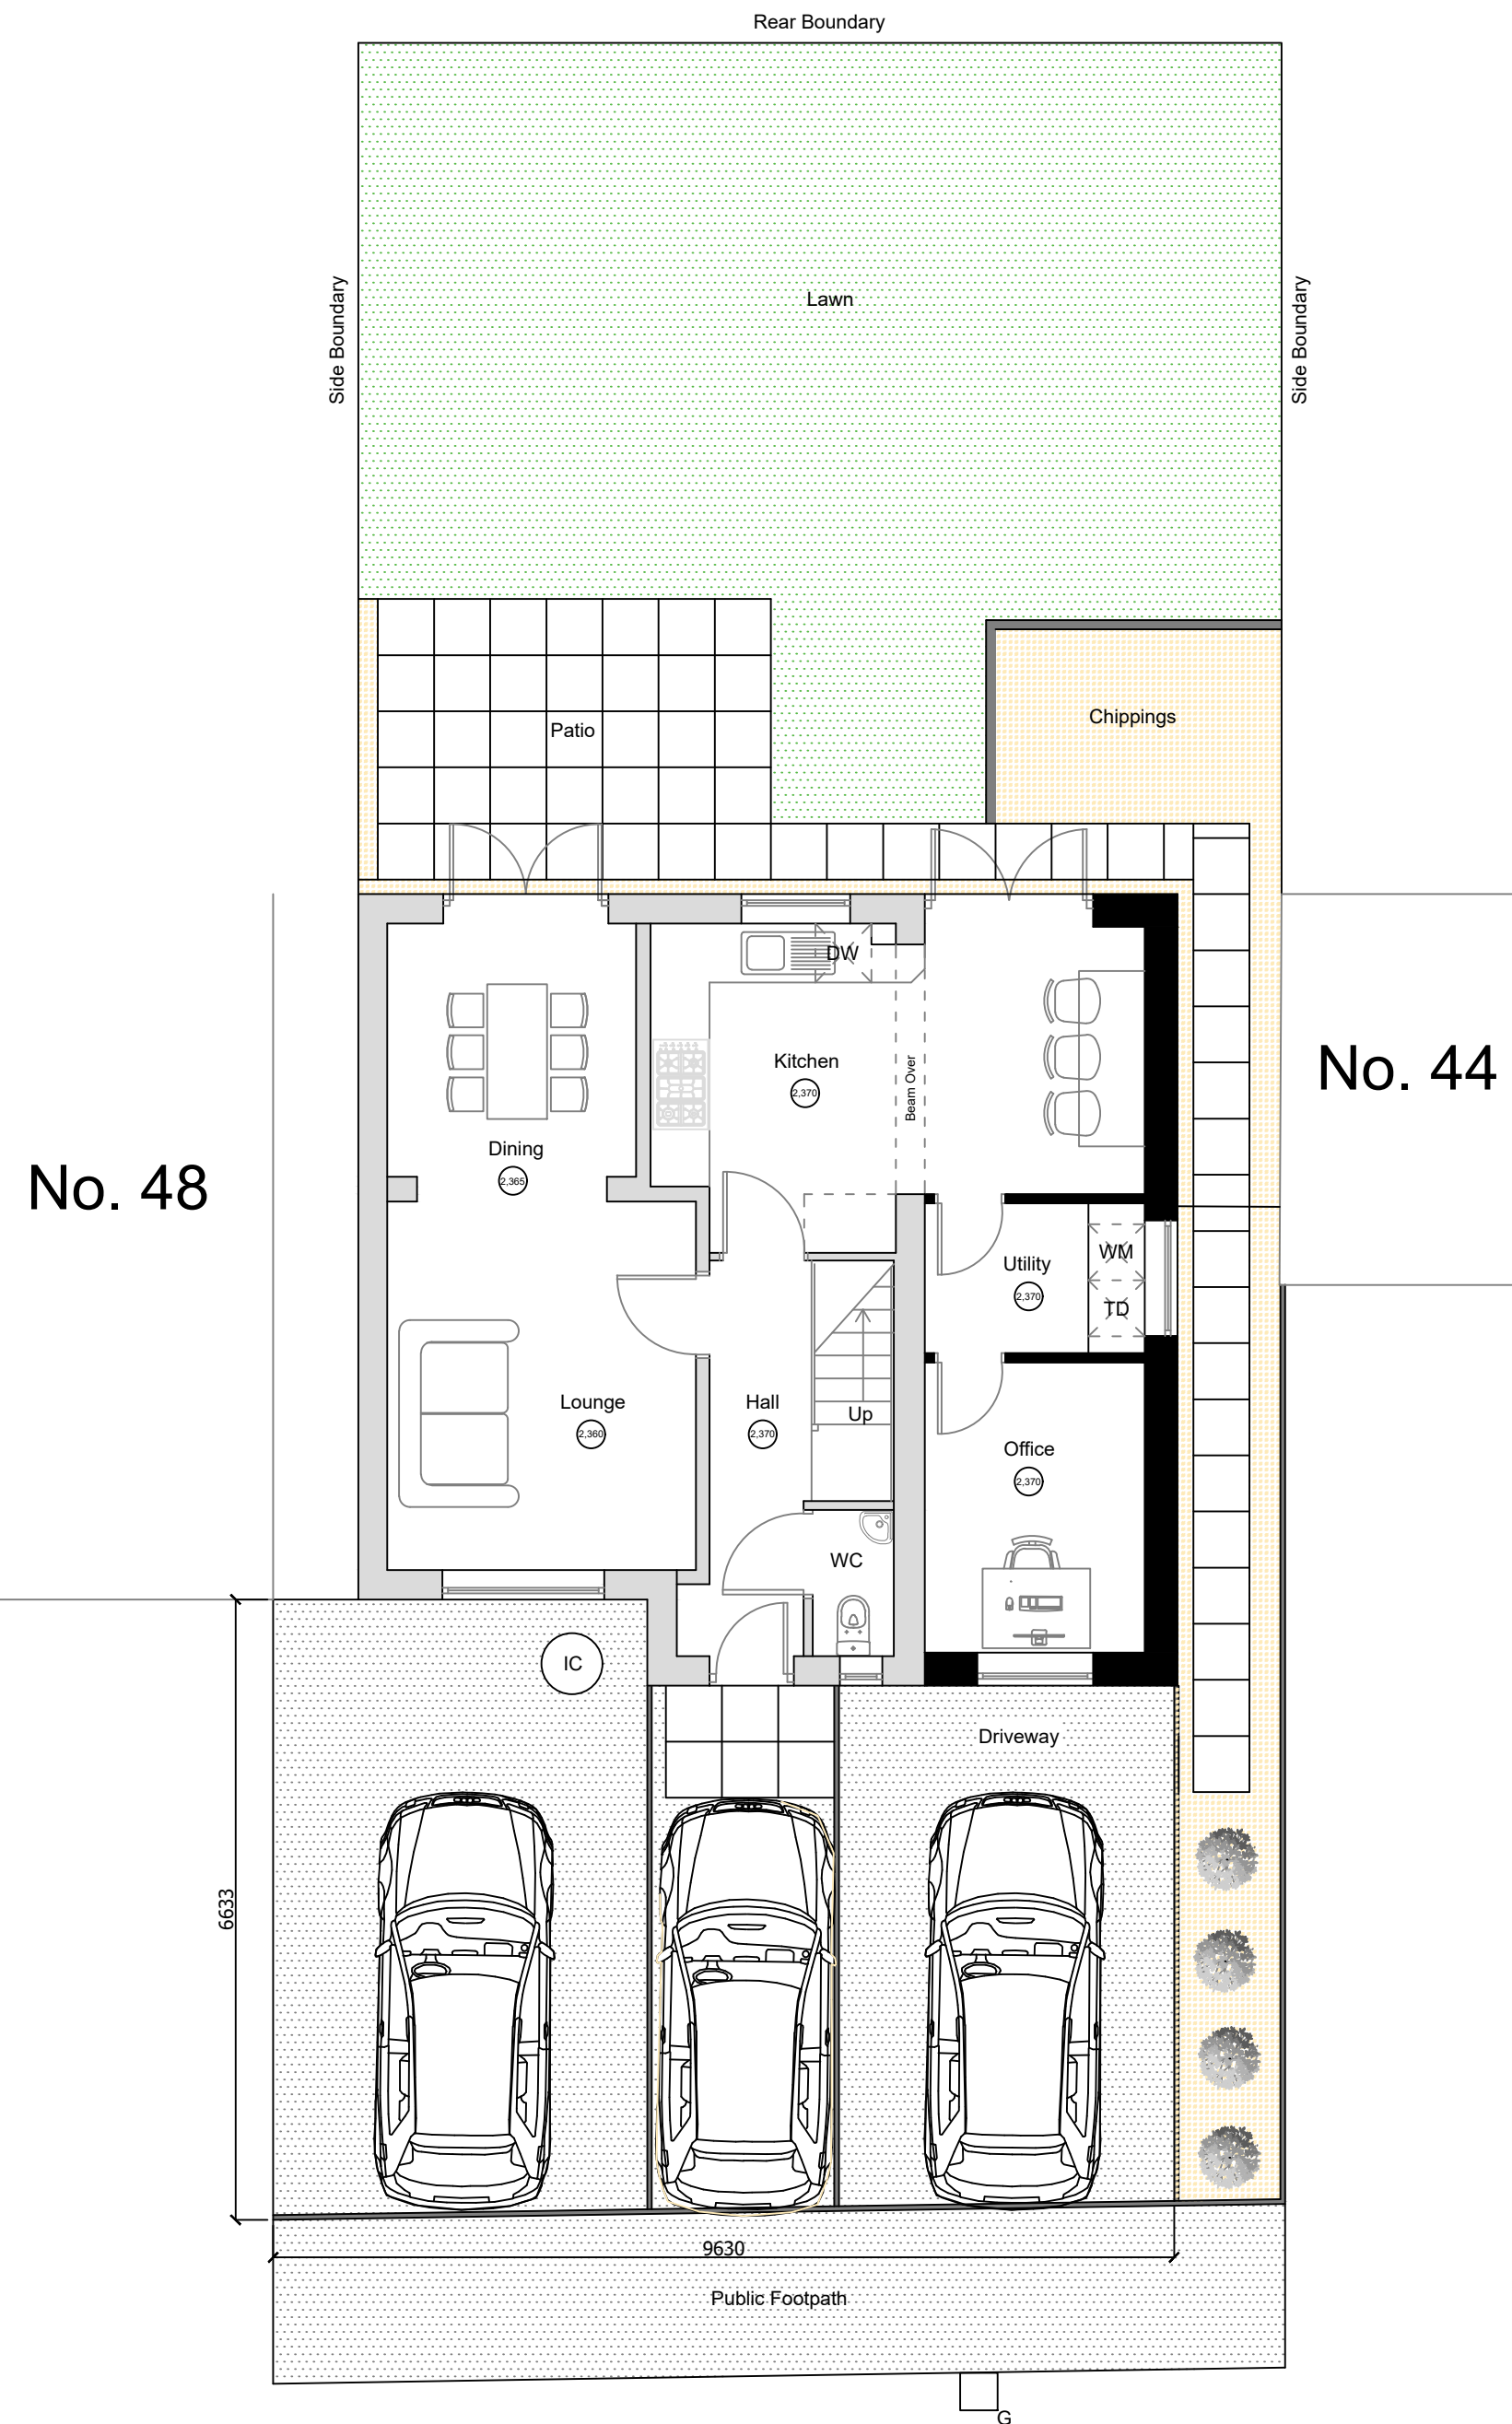

PROPOSED SITE LAYOUT

Copyright Dunraven Design Studio Ltd

- Do not scale this drawing.
- Measurements to be taken on-site.
- Drainage routes are all unchecked and unknown. These must be identified by the contractor prior to start of work. All new connections connected accordingly subject to building a control approval.
- All services must be identified by contractor prior to start of works .
- All the dimensions are for information and may very due to wall finishes.
- New roof tiles to be suitable for new roof pitch.

Rev	Date	Comments
-----	------	----------



Dunraven Design Studio Ltd
c/o Suit 81 Homes House
253 Cowbridge Road West
Cardiff
CF5 5TF

CLIENT

Mr T. Reynolds

JOB TITLE

46 Ynys Y Gored
Port Talbot
SA13 2EB

DRAWING TITLE

Existing and Proposed Site Layout Plan

SCALE 1:75 Setup Size **A2**

DRAWN	DG
-------	----

DATE May 2025

DRAWING NUMBER Site Layout - 05

v