


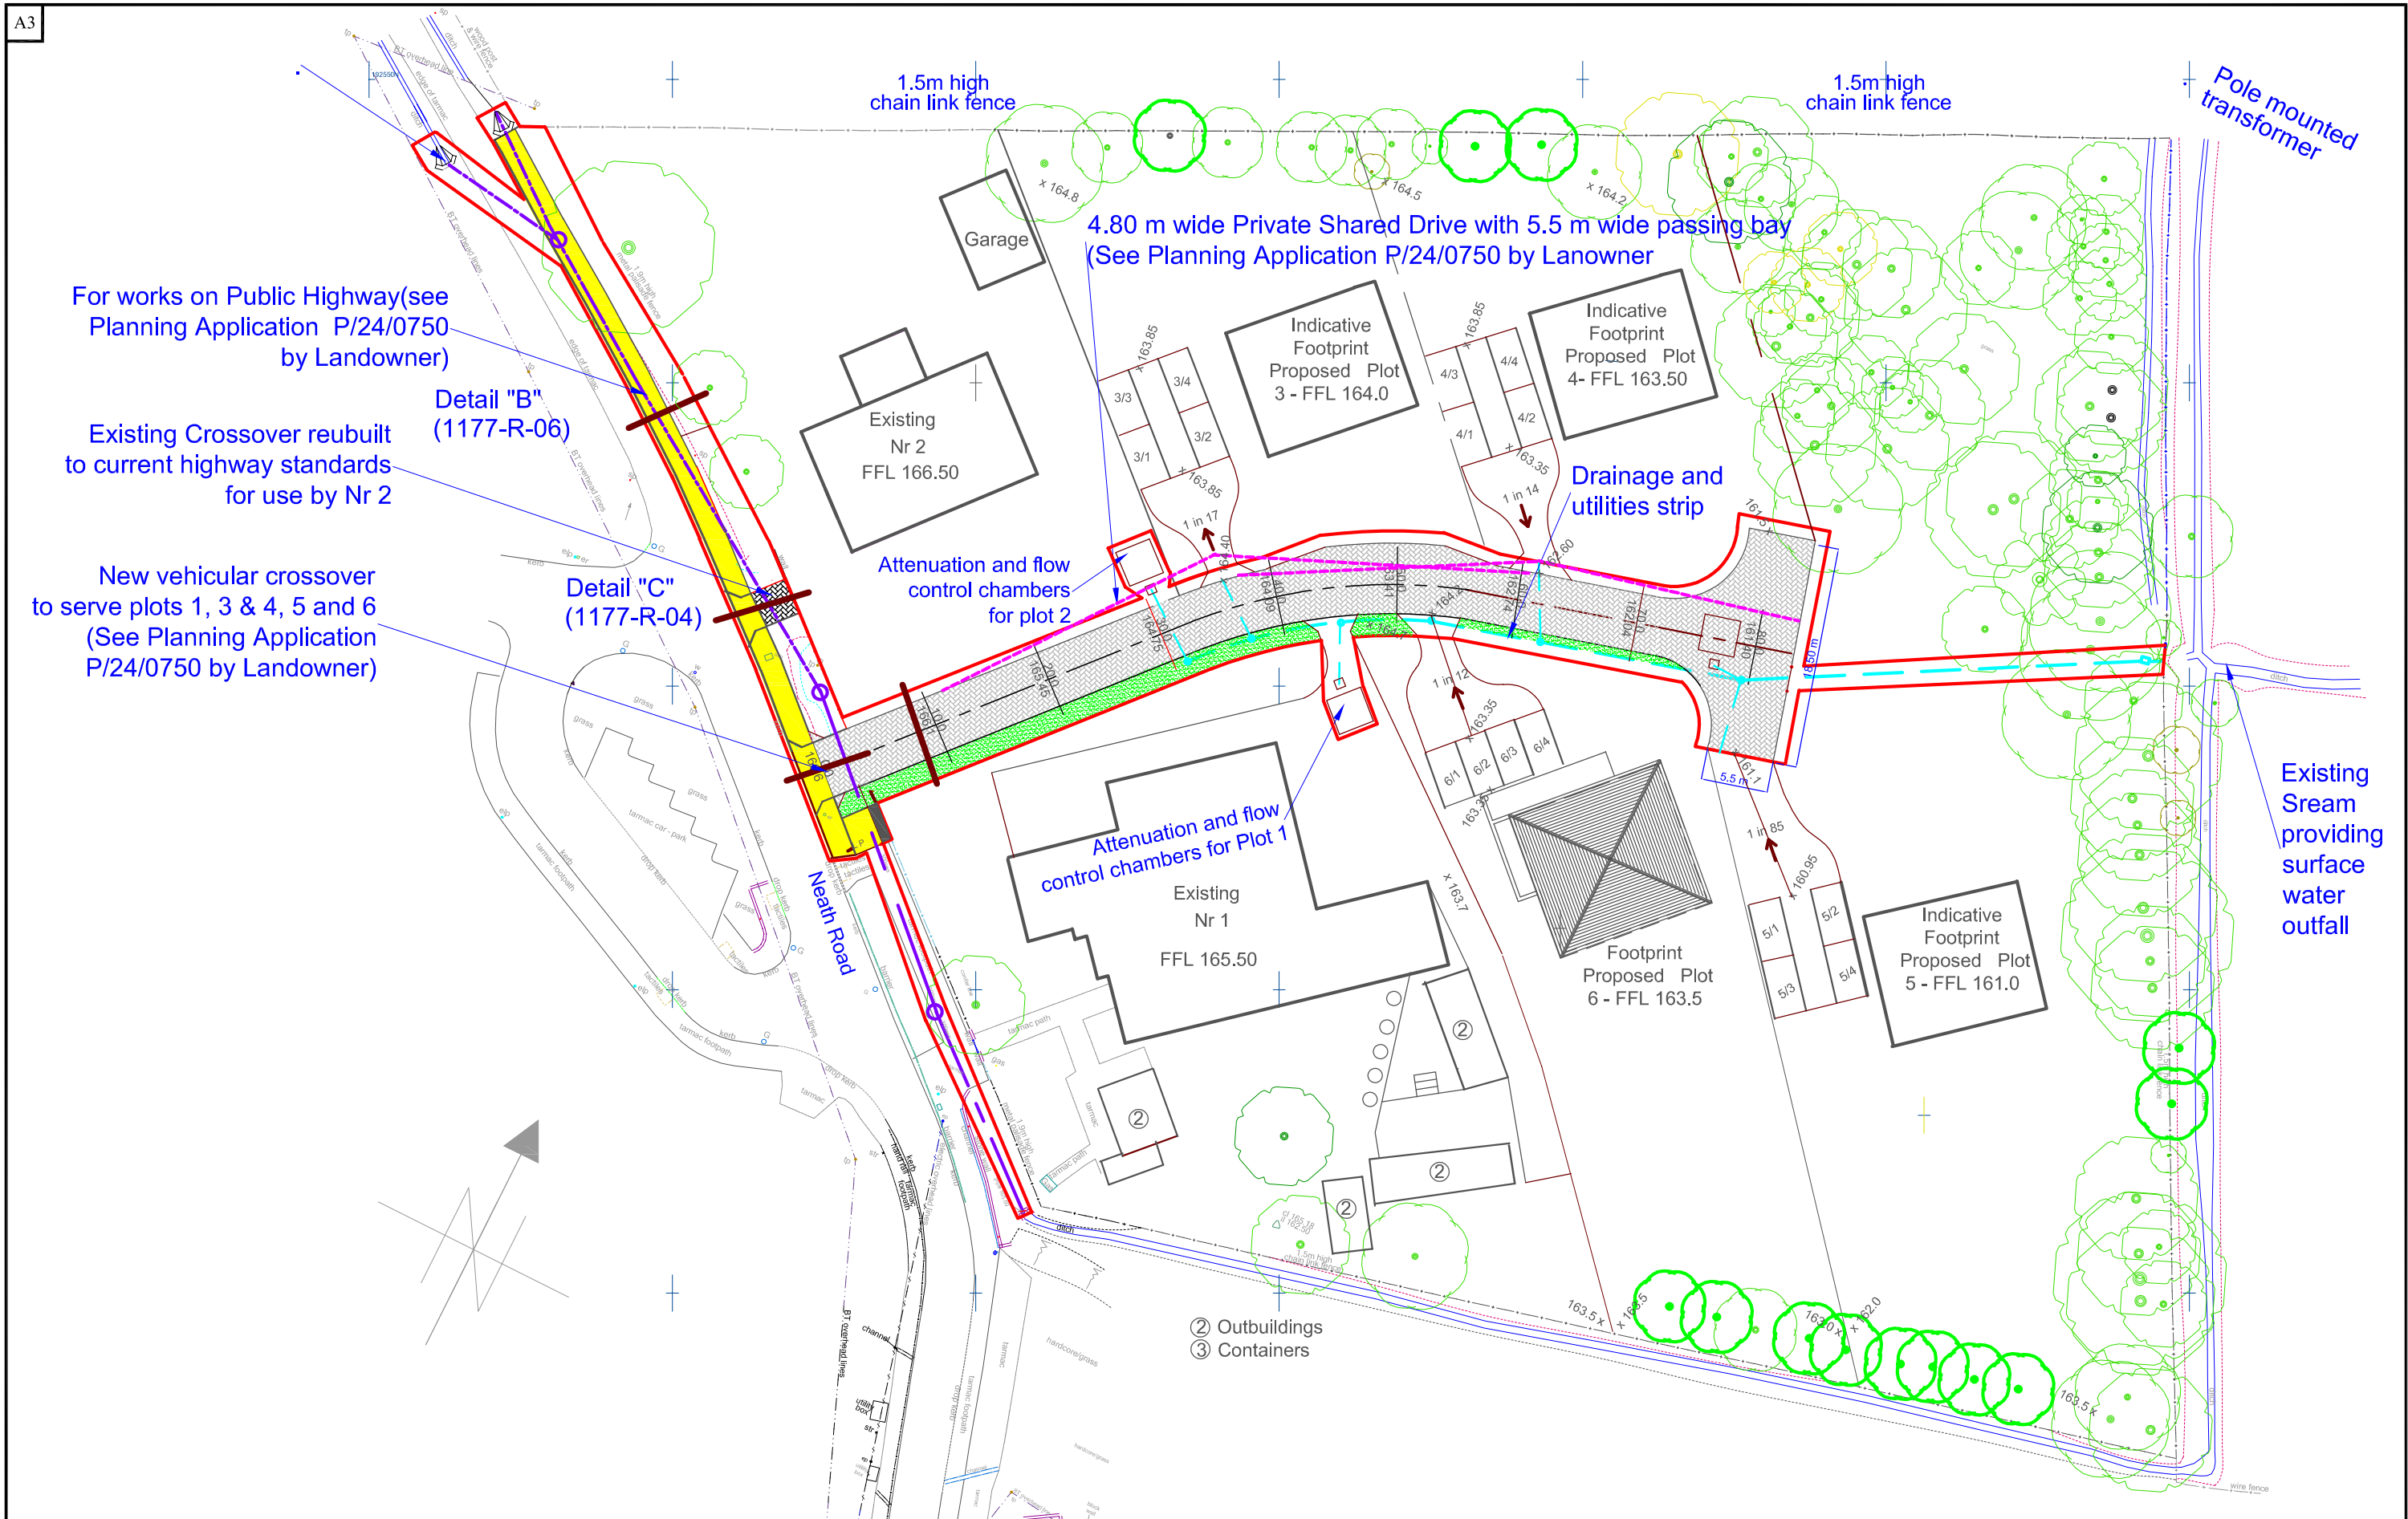

			NOTES				Project: Proposed plots 3 and 4 Old School Court Neath Road Bryn, Port Talbot SA13 2BJ	PLANABUILD 8 Ely Court, Francis Street Tonyrefail, CF39 8EP Tel: 01443 674935 Email: planabuild@btinternet.com © Drawing Copyright Planabuild 2025
B	Passing bay added to private drive and notes amended	09-05-25	Scale	1:500	1177-P-03	B	Title: Proposed Site Layout	
			Date	10-11-24				
REV.	DESCRIPTION	DATE	Drawn	J W				