
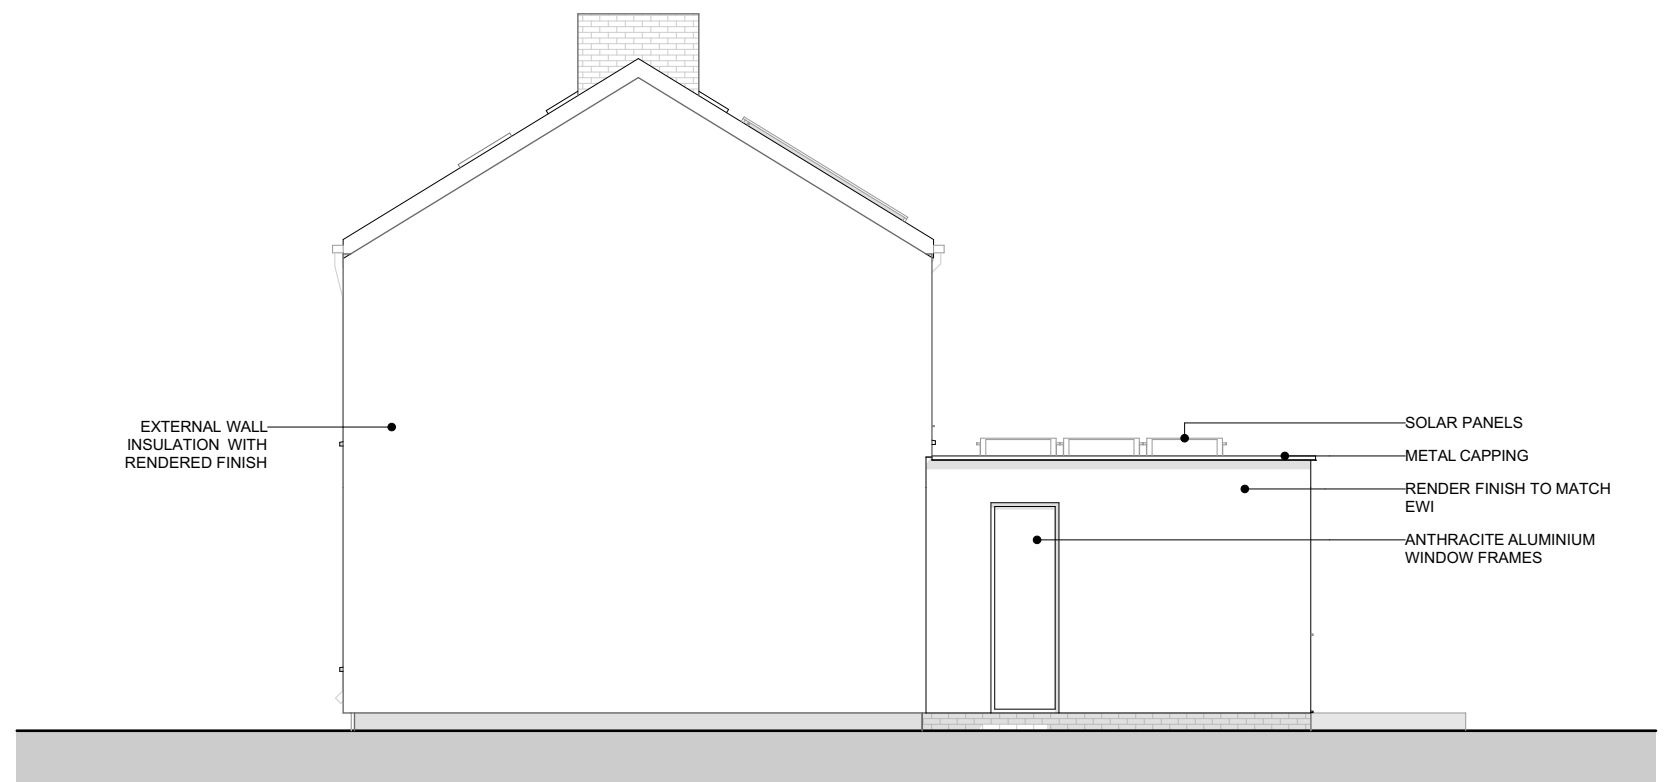
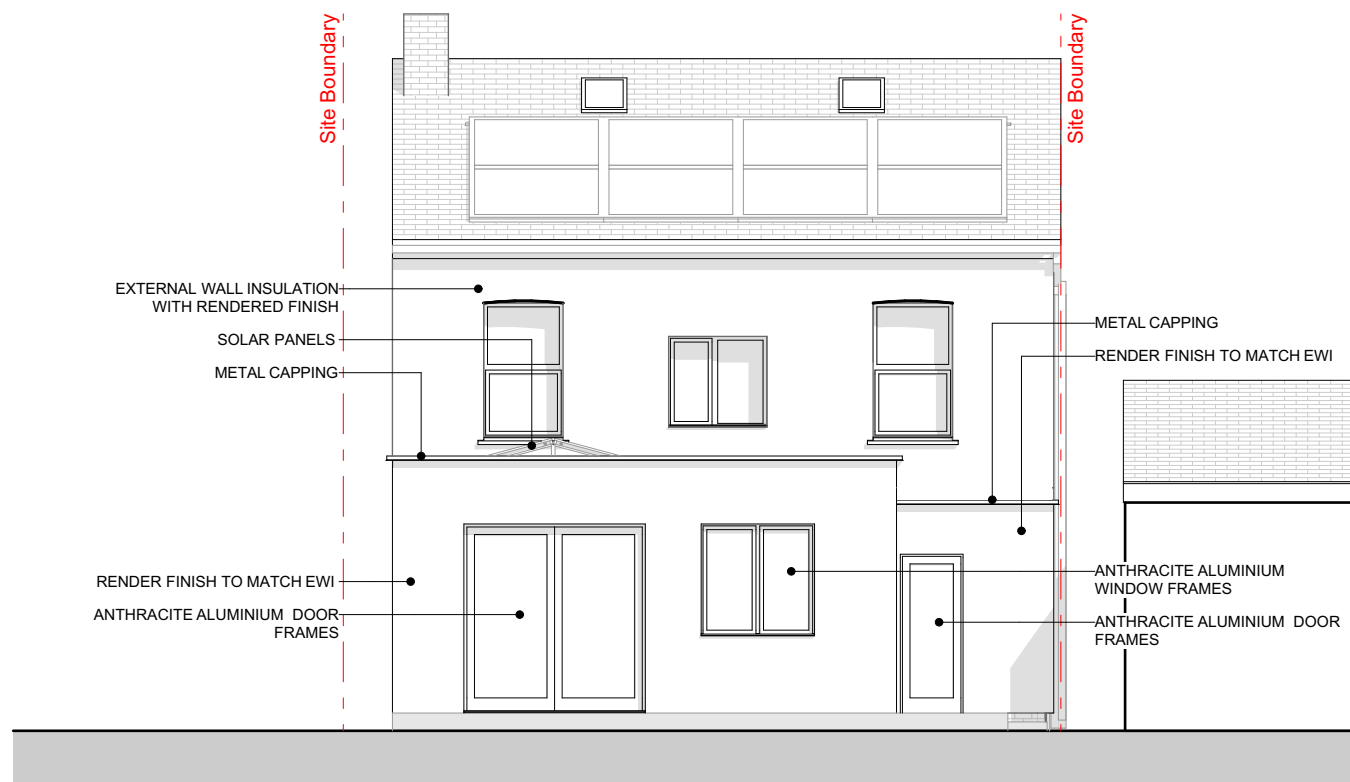
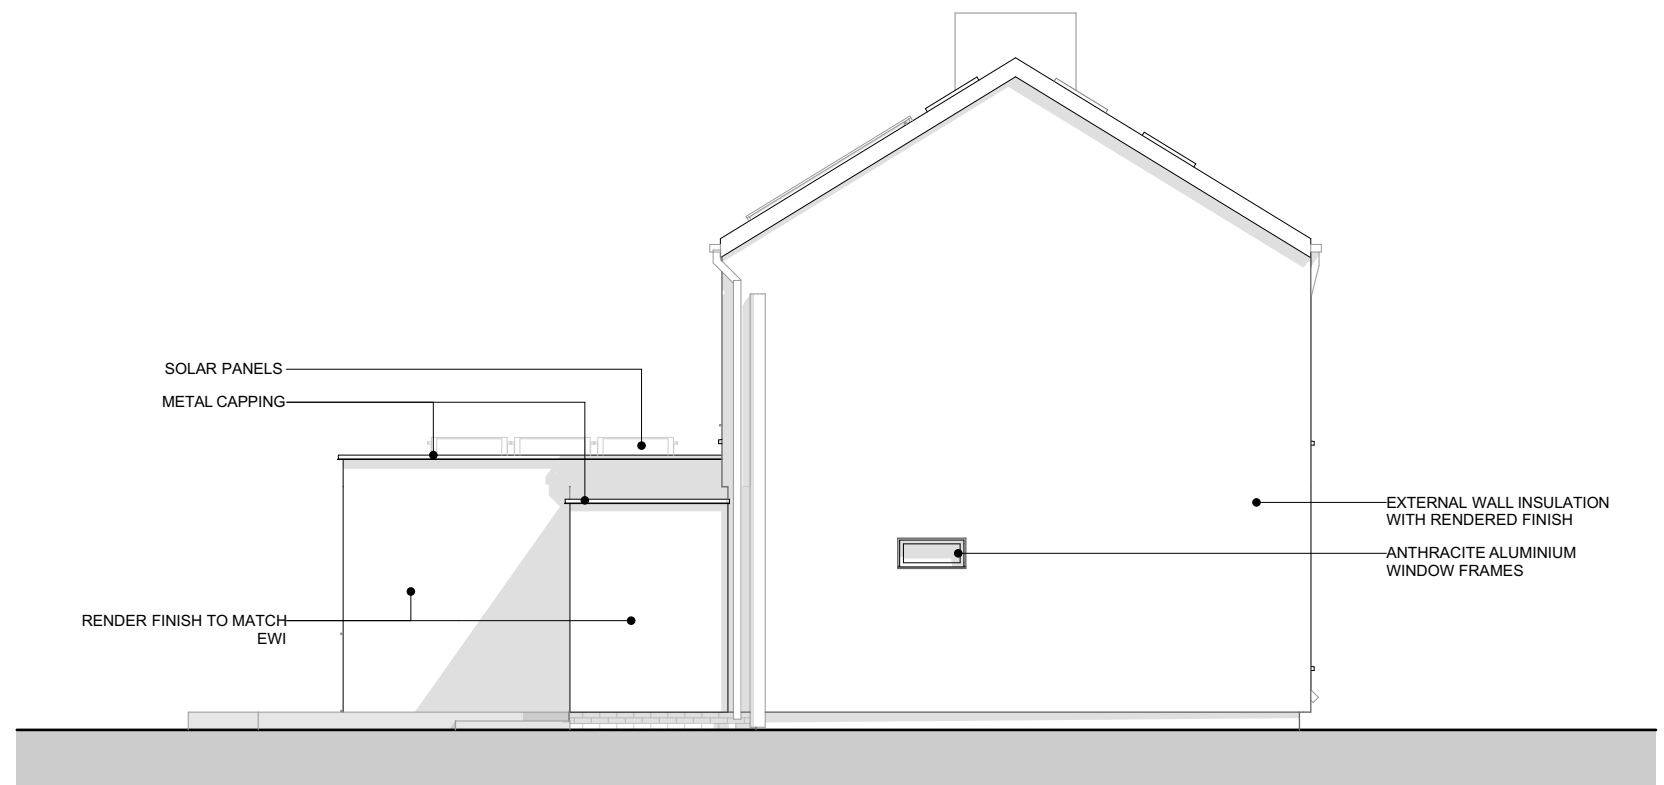


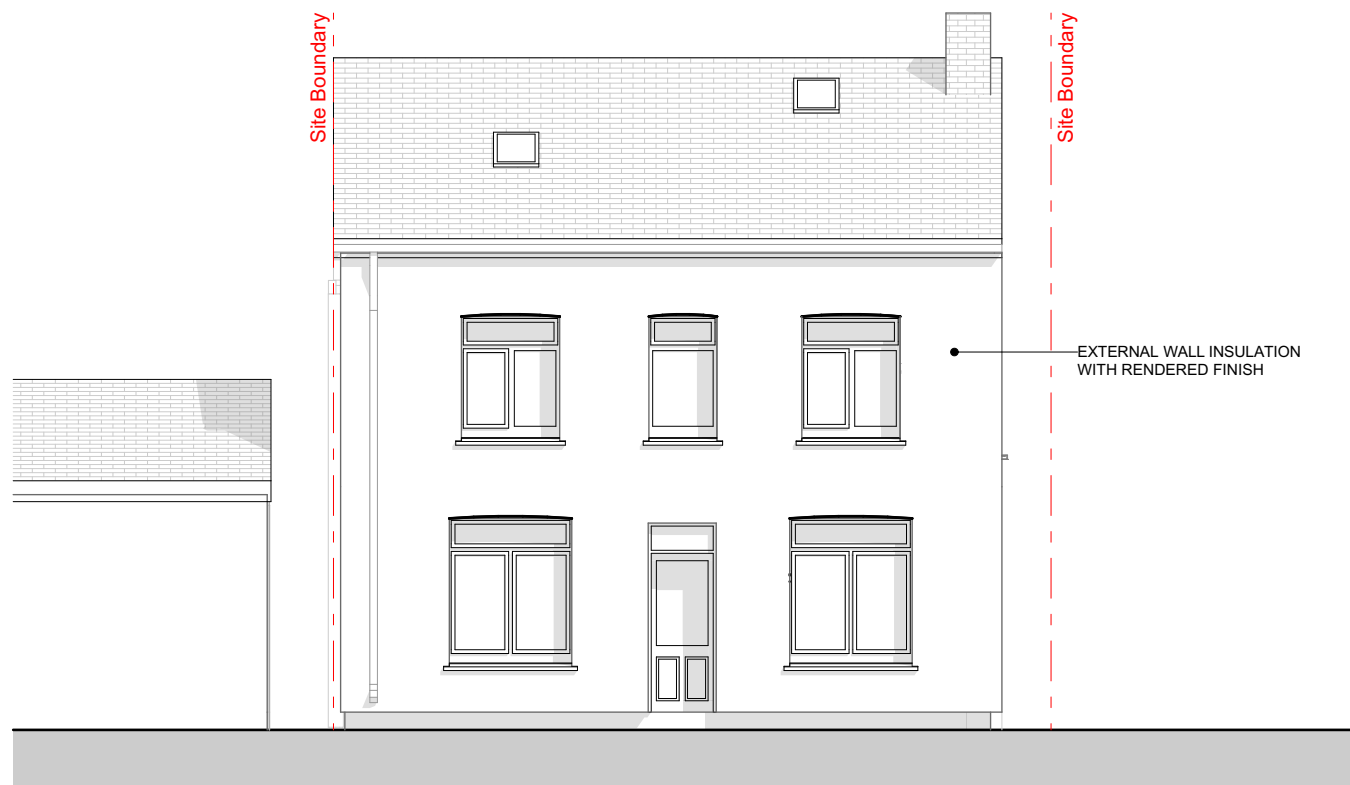

DRAWING		REV		DATE	BY	DESCRIPTION	NOTES		
PROPOSED ELEVATIONS		A	09.05.25	PH	Neighbouring property massing shown for reference only. Position and extent based on estimated information — not verified by measured survey.	*Do not measure off these drawings Neighbouring building outline based on visual estimation from within application site only. No access to neighbouring property for direct measurement. Position of neighbour's rear wall assumed for planning context.		19 New Road Llandeilo Carmarthenshire SA19 6DD	
PROJECT 38 NEW ROAD									
CLIENT JENNY HALL									
JOB NO.	DRAWING NO.	REVISION	DRAWN BY	DATE DRAWN	SCALE				
2502	120	A	PH	09.05.25	1:100@A3				
						FOR PLANNING		01558 822009	info@mwd.wales