


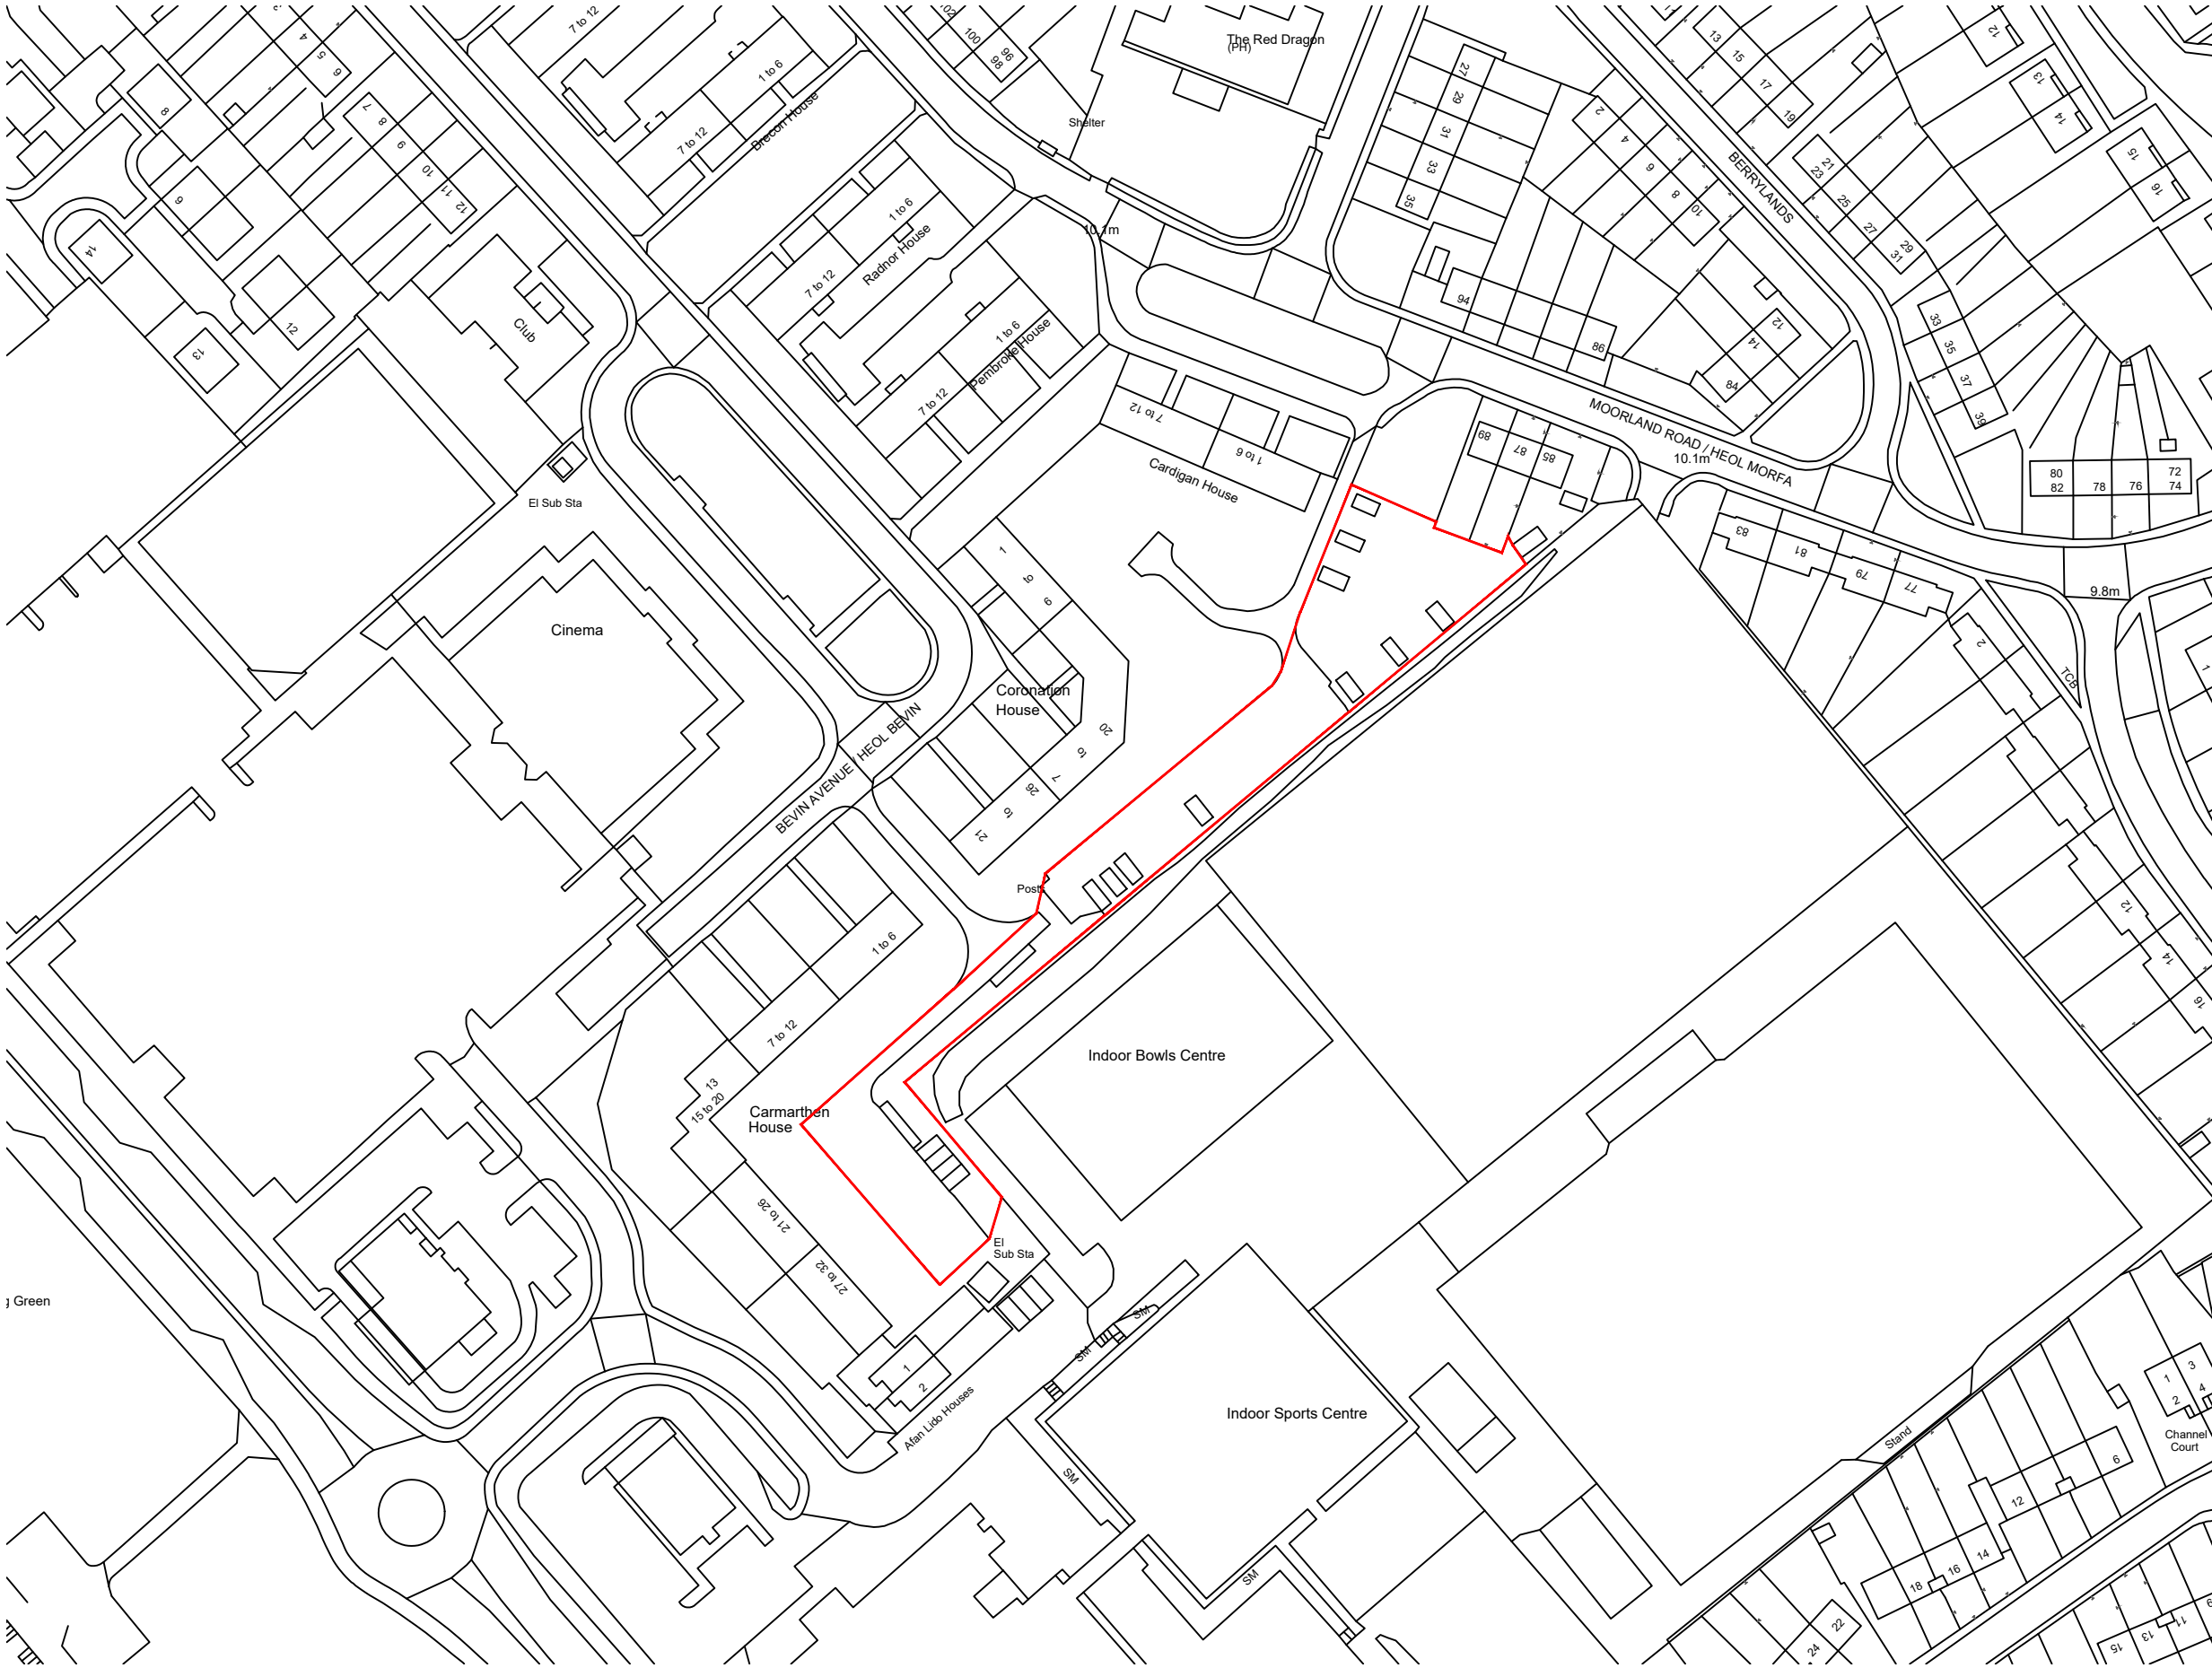

43

100 sheet size  
This drawing is copyright. Its use or reproduction without the written permission of Spring Design Consultancy Limited. All rights are reserved until the drawing is paid in full. Contact Spring Design Consultancy Limited regarding terms and conditions. Check printed scale, responsibility is not accepted for reproduction of digital media or information from this document. Only figures and dimensions to be used for construction. No liability will be taken for any design used for construction prior to receipt of relevant approvals, doubts/discrepancies to project Architect.

|   |                                                |                                     |
|---|------------------------------------------------|-------------------------------------|
| Client:   | Project:                                       | Drawing Title:                      |
| TAI TARIAN   | County Flats Demolition<br>of Existing Garages | Site Location                       |
| Drawing Status:                                                                                                 | Date:                                          | Drawn By: Checked: Director: Scale: |
| PLANNING SUBMISSION                                                                                             | 03.04.25                                       | CL CW 1:1250                        |
| Job No:   | Drawing No:                                    | Rev:                                |
| 2577   | (03)01                                         | -                                   |
| Unit 2, Chapel Barns   Merthyr Tydfil   Bridgend   CF37 1YU<br>t: 01656 656267 e: mail@spring-consultancy.co.uk |                                                |                                     |

