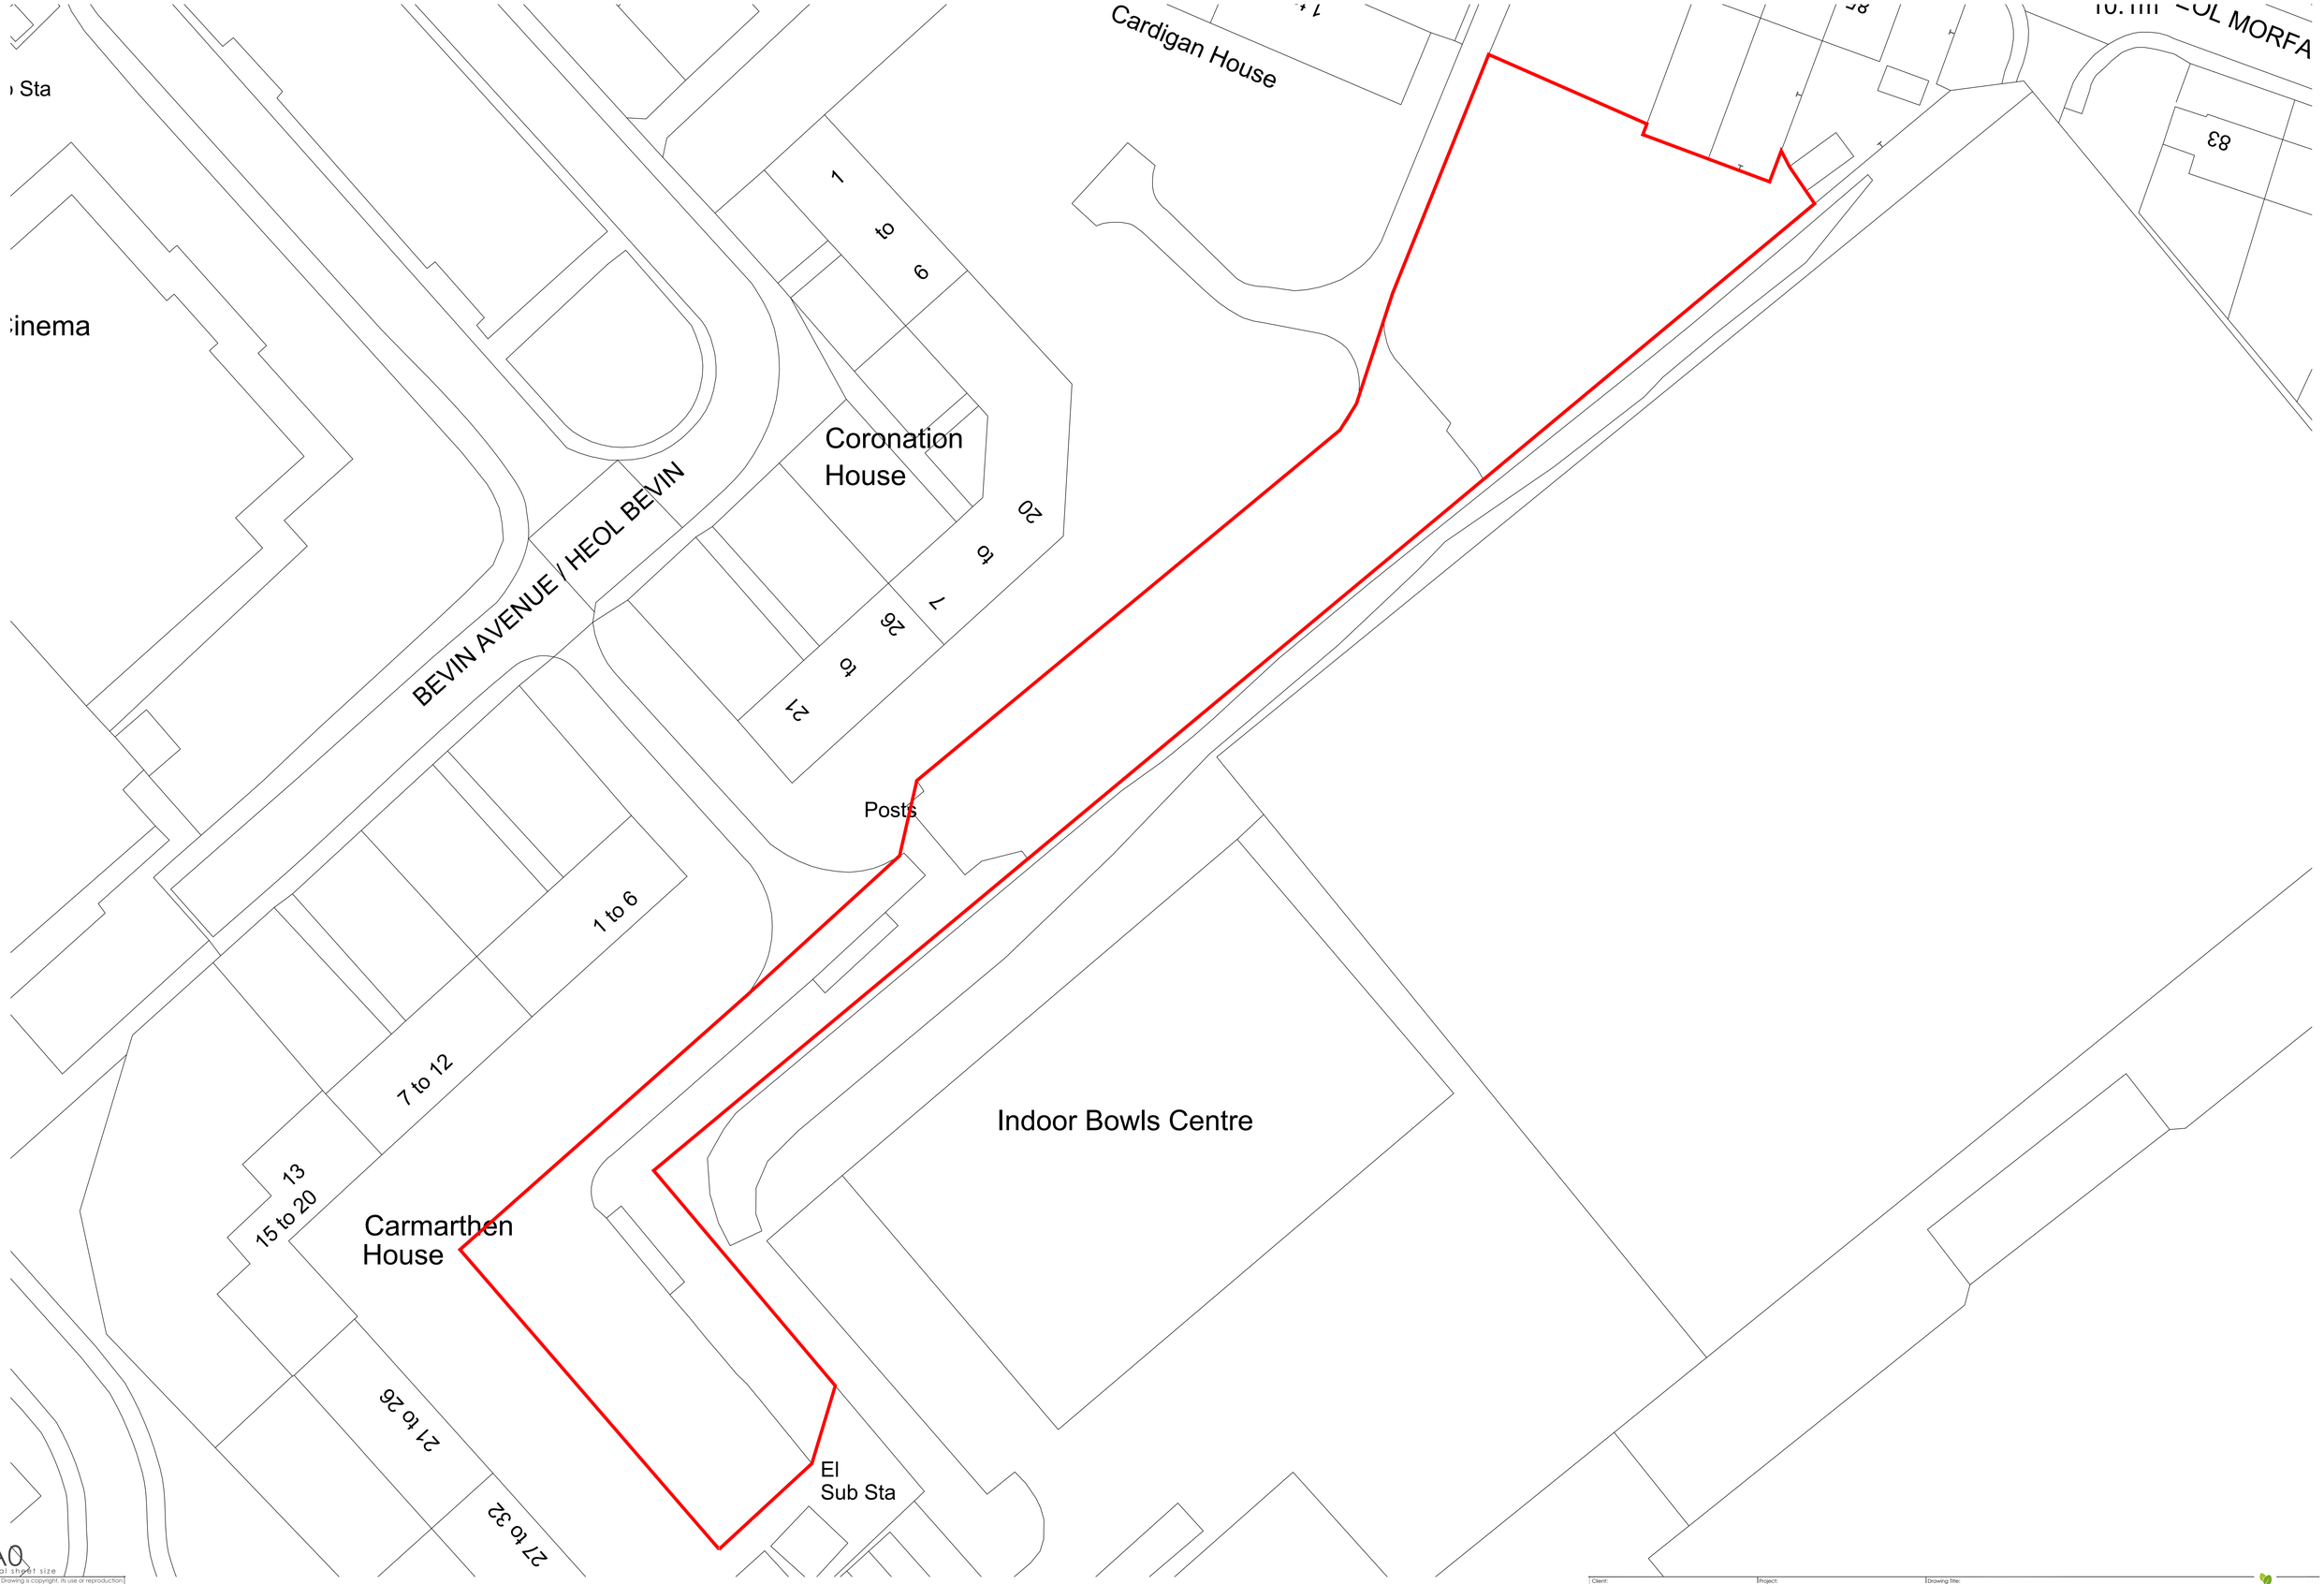

A0
riginal sheet size

ite: This Drawing is copyright. Its use or reproduction subject to permission from Spring Design onsultancy Limited. All rights are reserved until voices are paid in full. Contact SDC regarding terms conditions. Check printed scale, responsibility is not ccepted for reproduction of digital media or easuring from this document. Only figured mensions to be used for construction. No sponsibility will be taken for any design used for nstruction prior to receipt of relevant approvals. port doubts/discrepancies to project Architect.

Client:	Project:	Drawing Title:
TAI TARIAN	County Flats Demolition of Existing Garages	Proposed Site Plan

Drawing Status:	Date:	Drawn By:	Checked:	Director:	Scale:	Job No:	Drawing No.	Rev.
PLANNING SUBMISSION	03.04.25	CL		CW	1:200	2577	(03)03	-

spring design
Unit 2 Chapel Barns | Merthyr Mawr | Bridgend | CF32 0LS
t: 01656 656267 e:mail@spring-consultancy.co.uk