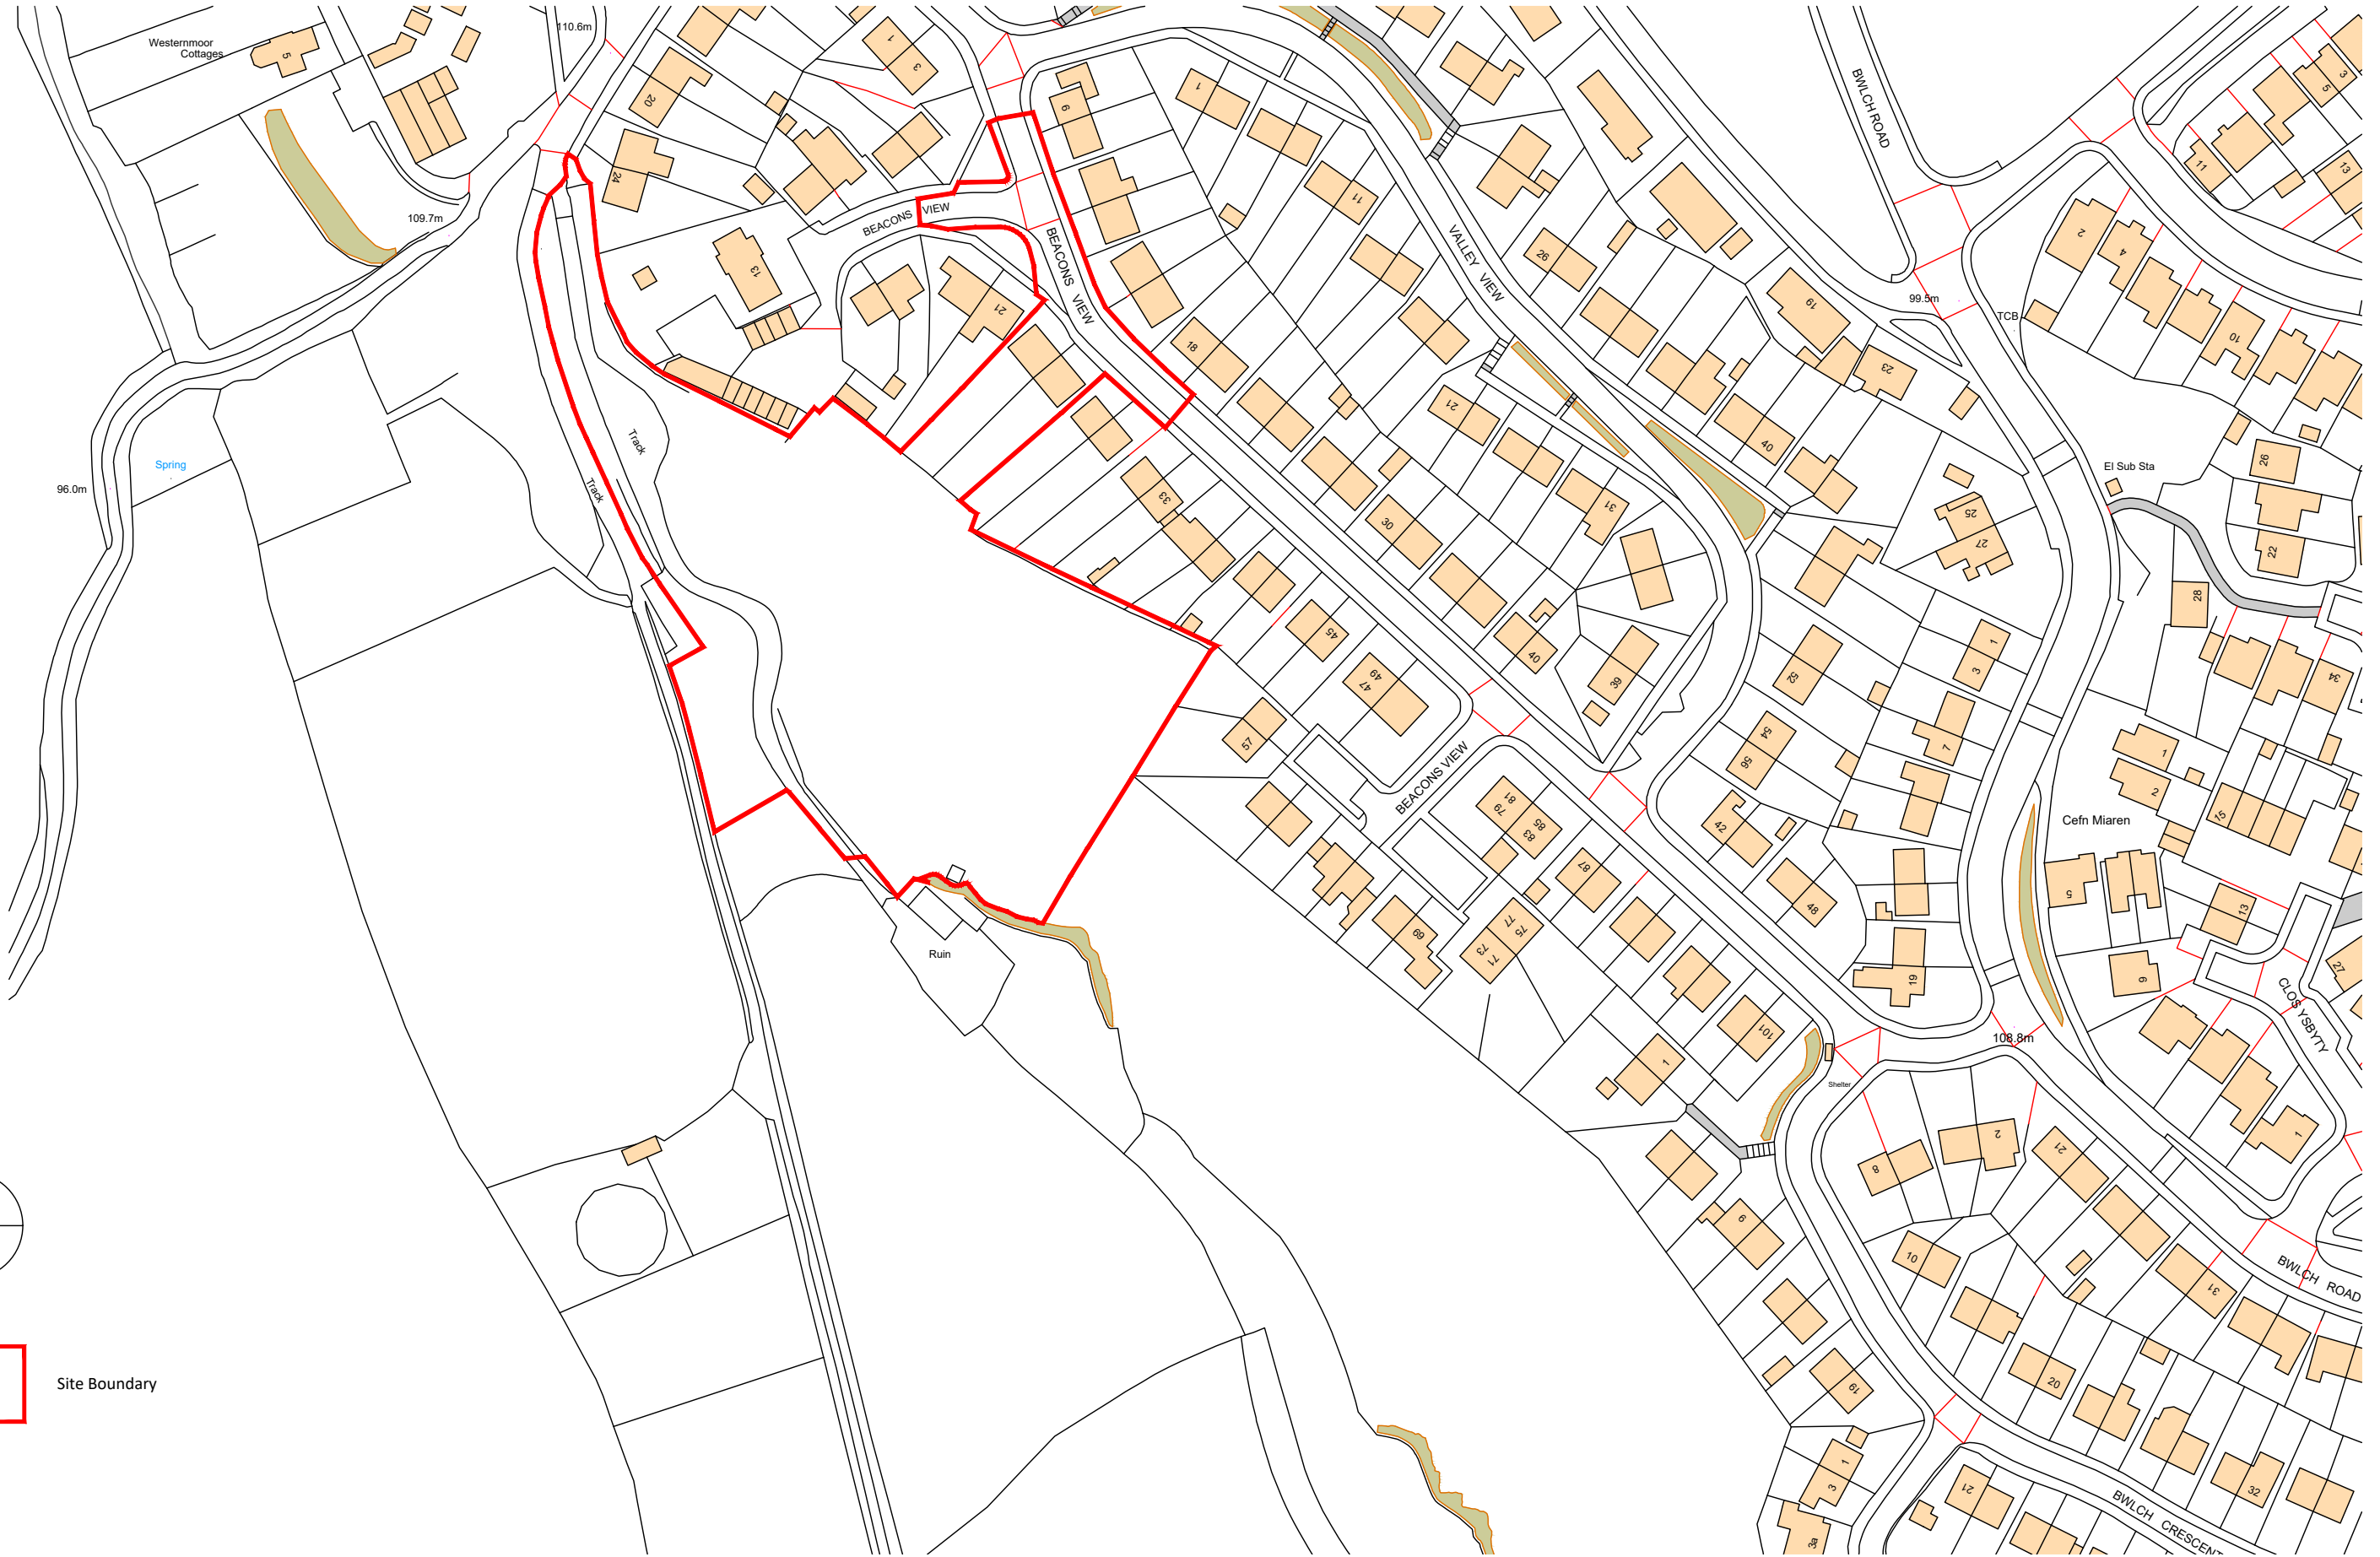


Site Boundary

A3
Original sheet size

Note: This Drawing is copyright. Its use or reproduction is subject to permission from Spring Design Consultancy Limited. All rights are reserved until invoices are paid in full. Contact SDC regarding terms & conditions. Check printed scale, responsibility is not accepted for reproduction of digital media or measuring from this document. Only figured dimensions to be used for construction. No responsibility will be taken for any design used for construction prior to receipt of relevant approvals. Report doubts/discrepancies to project Architect.

Rev	Date	By	CHK	Description
A	30.08.24	CC		Red line amended
B	03.10.24	CC		Red line amended
C	30.10.24	CC		Red line amended
D	19.12.24	CC		Red line amended

Client: Tai Tarian		Project: Tudor Inn Cimla		Drawing Title: Location Plan					
Drawing Status: PAC SUBMISSION	Date: Mar 24	Drawn By: cc	Checked: cc	Director: cc	Scale: 1:1250@A3	Job No: 2617	Drawing No: (03)101	Rev: D	Unit 2 Chapel Barns Merthyr Mawr Bridgend CF32 0LS t: 01656 656267 e: mail@spring-consultancy.co.uk