


PLAN 3 PLANT POOL SHED
REFER TO MASTER PLAN
(Do not scale)

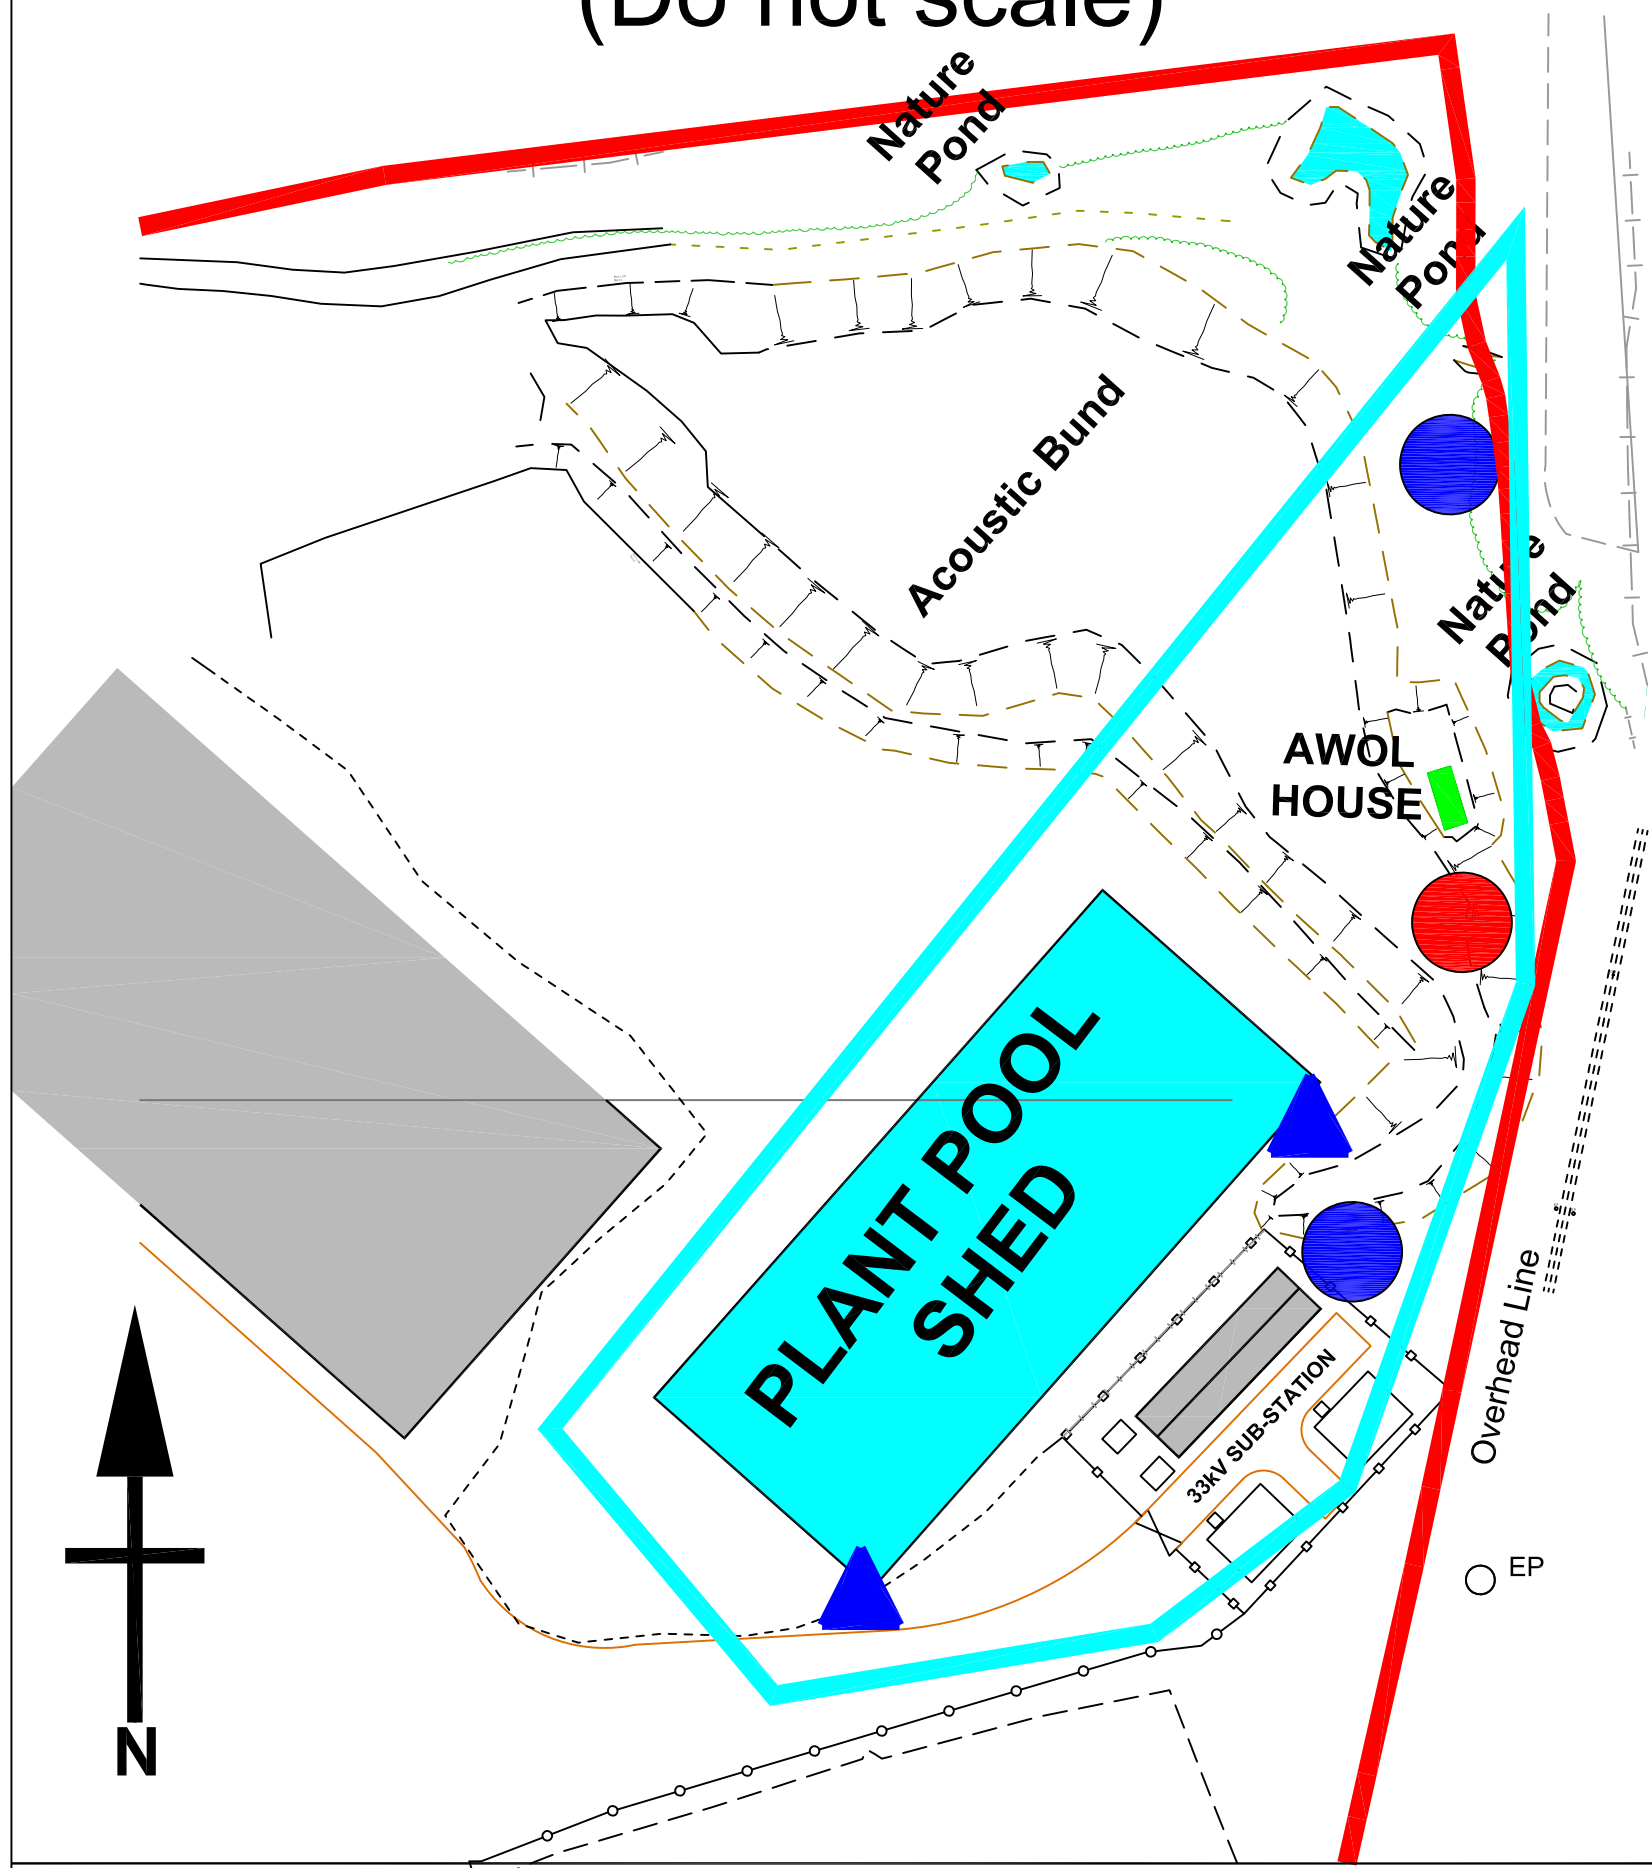

Plant pool shed - 2 x bat
boxes, 2 x 28mm bird
boxes 1 x open fronted
box, 1x owl box.