




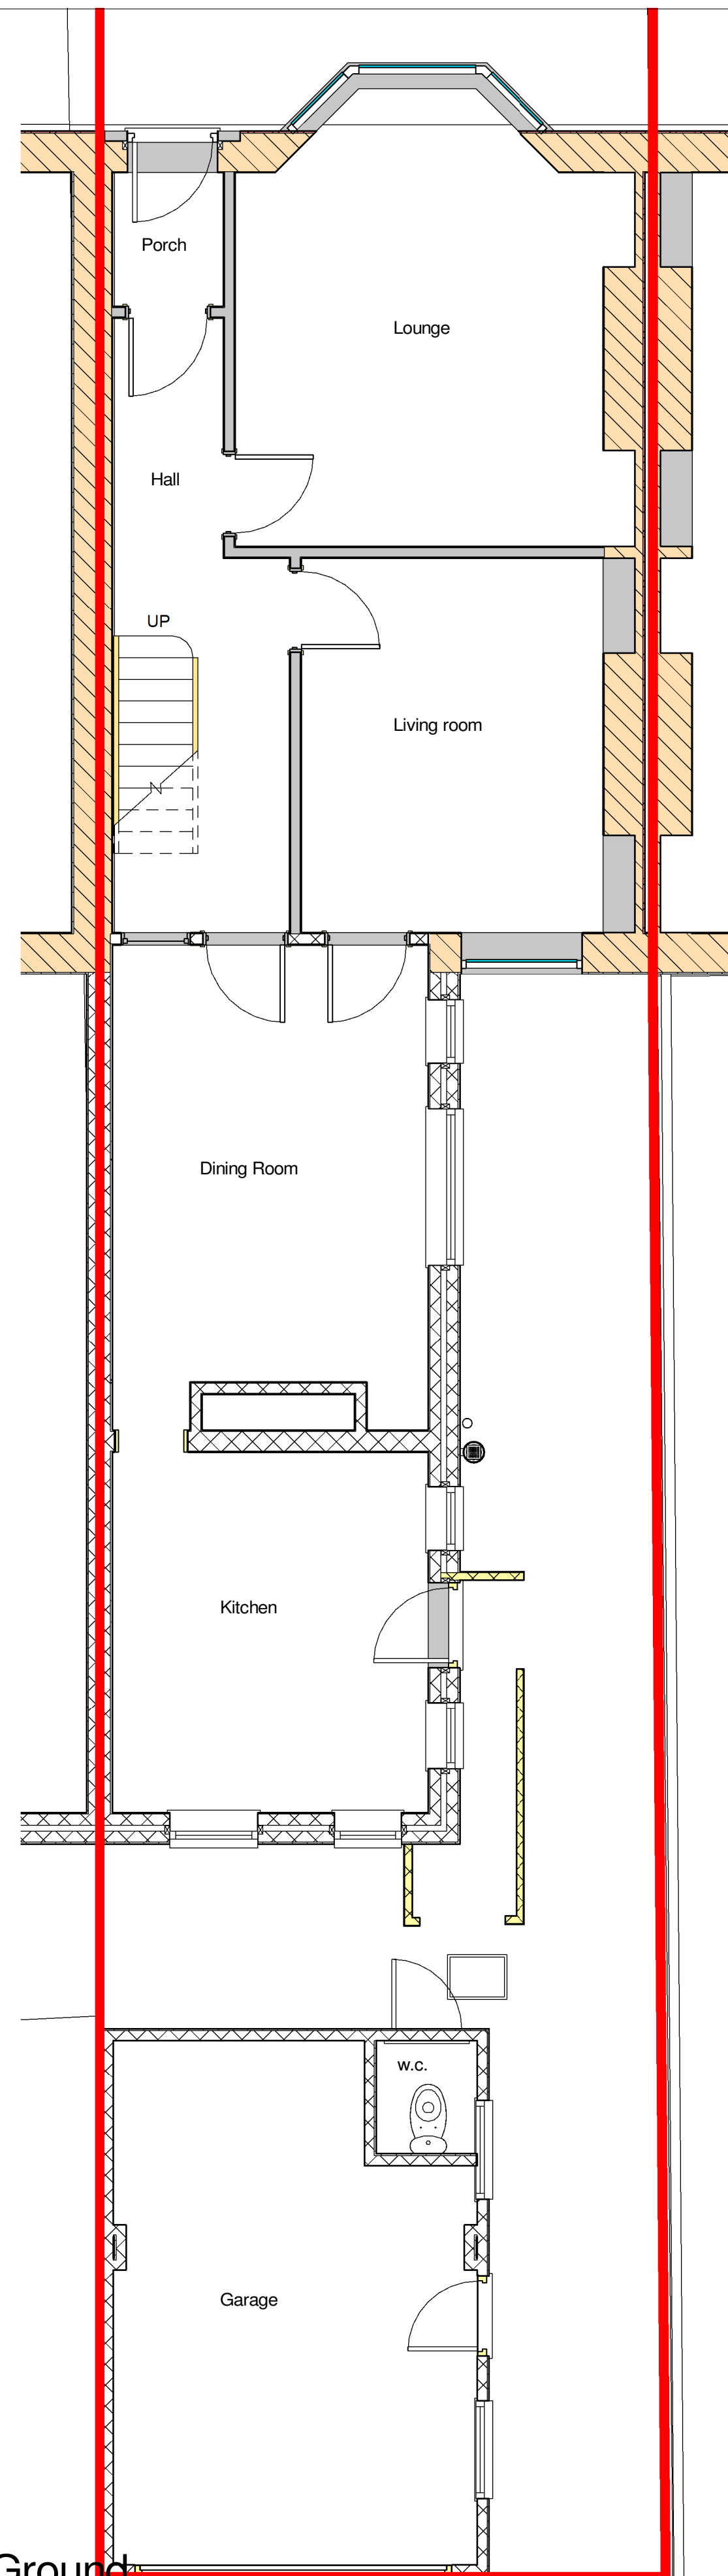


1 02 Ground Floor
1 : 50

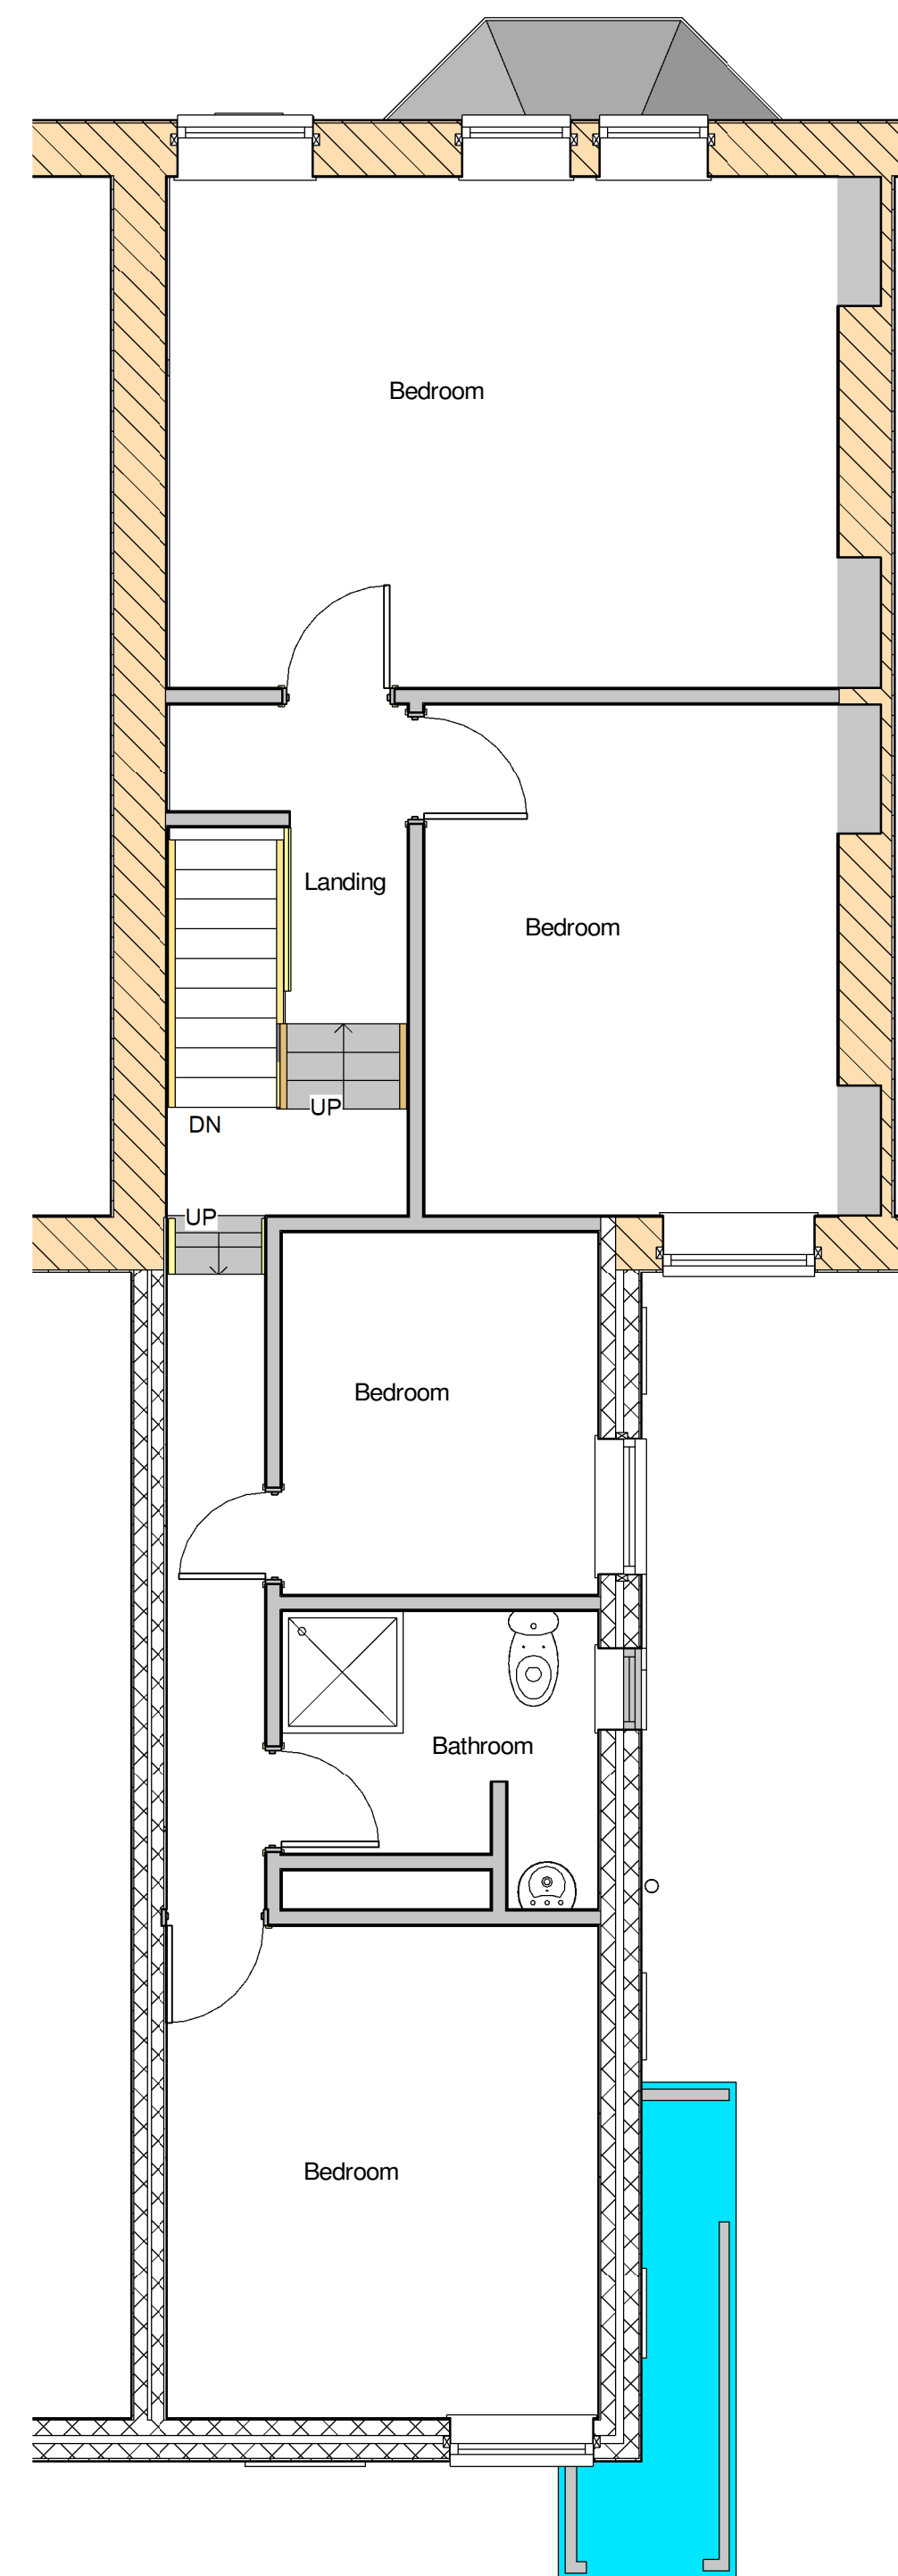


2 03 First Floor
1 : 50

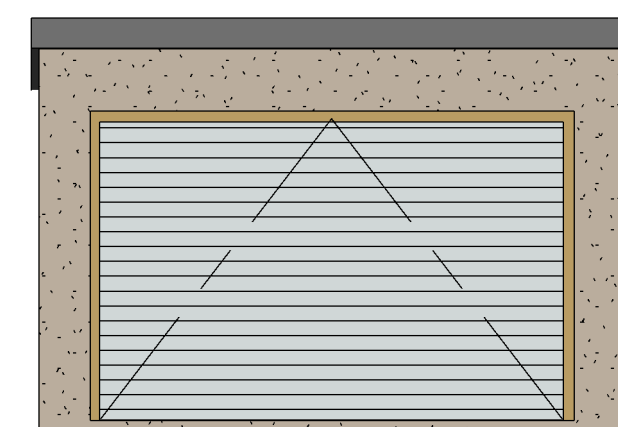


10 Garage Lane Elevation

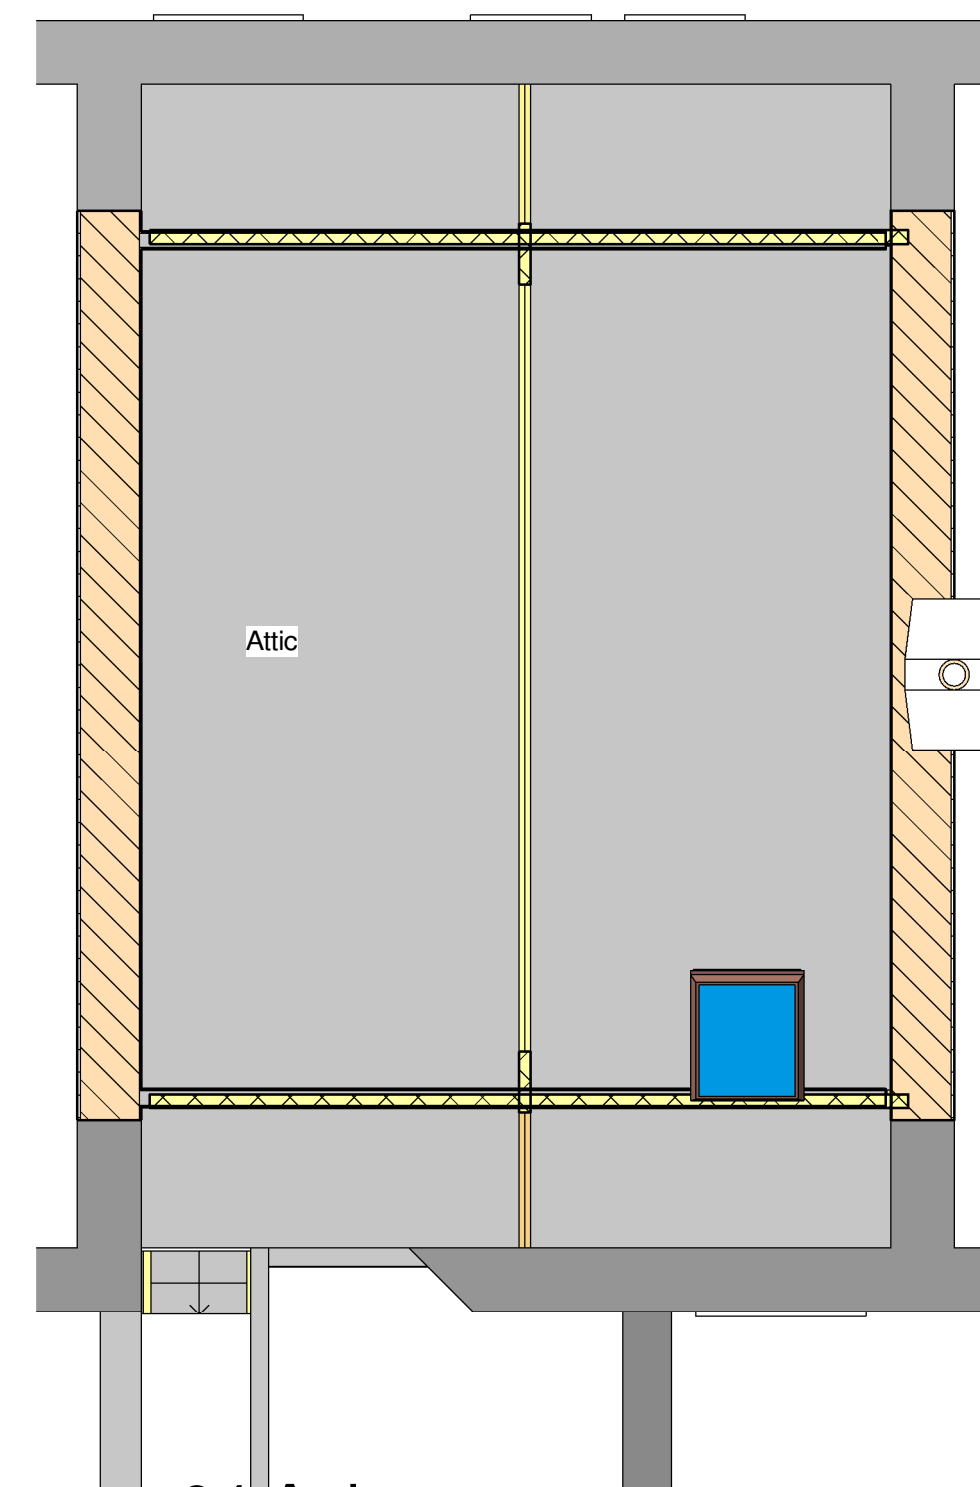

3 04 Attic Plan
1 : 50

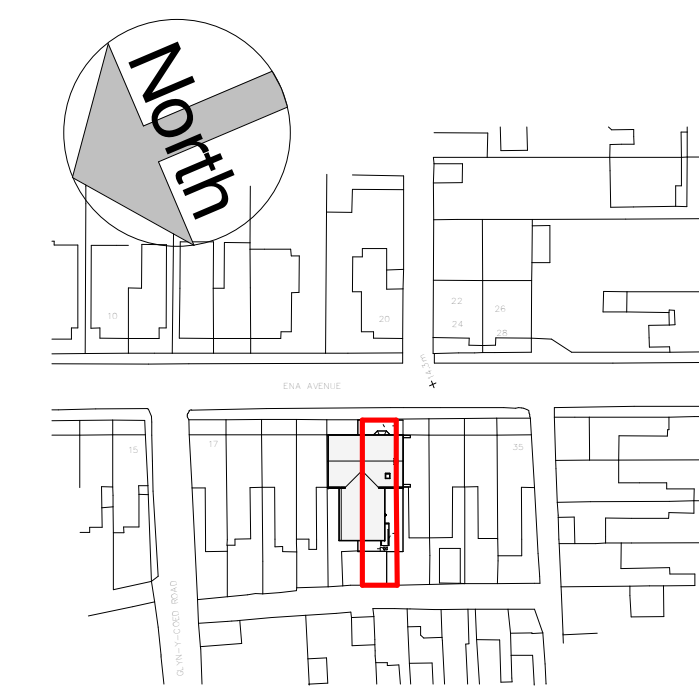

4 Location
1 : 1250

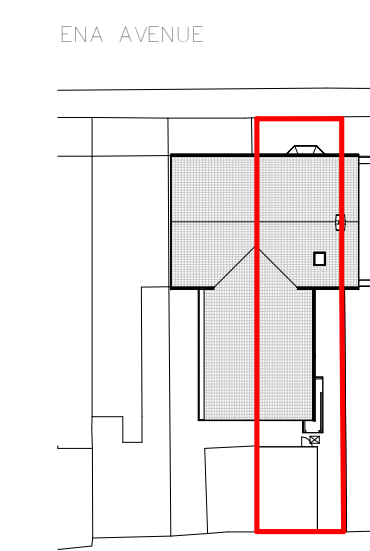


5 Site
1 : 500



6 Front
1 : 50



8 Path Side
1 : 100

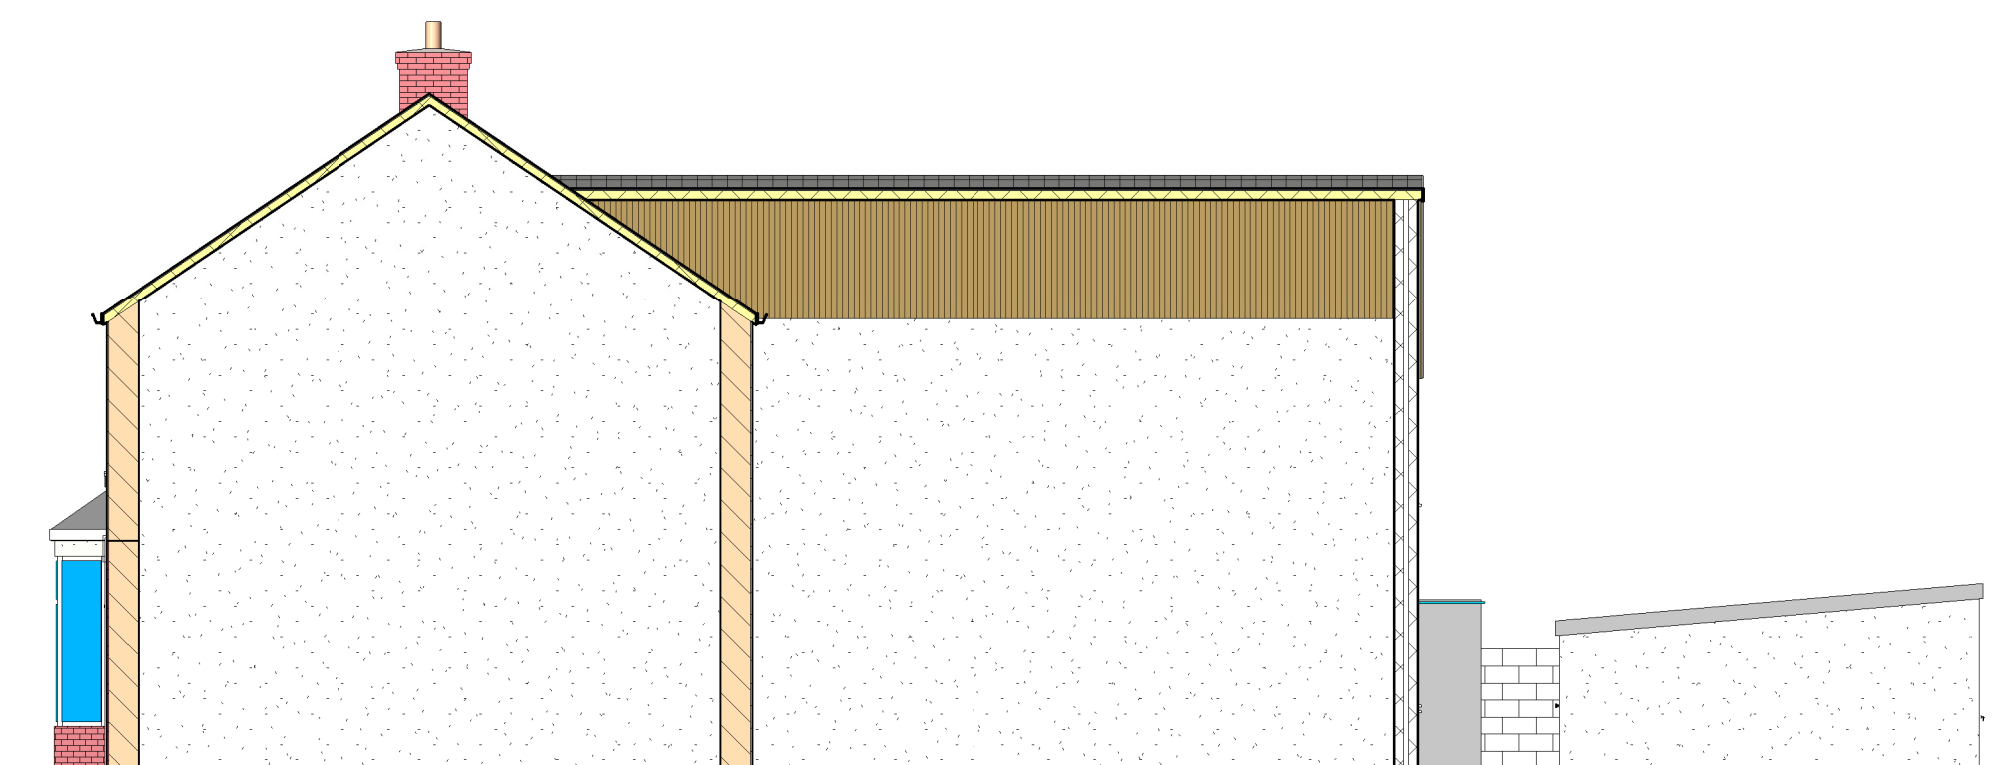

9 Boundary Side / Section



7 Rear
1 : 50

dp architecture
56 Walter Road Swansea SA1 5PY
tel: 01792 466554 mob: 0777 585 3754
e-mail david@dparchitecture.co.uk

Job			Description	
27 Ena Avenue Neath			Existing Plans and Elevations	
Scale	As Shown	Approved	Figured dimensions must be taken, not dimensions. All discrepancies in title must be reported immediately to Contractor. Contractor must check all dimensions on site.	
Date	May 25	Job No.		
Drawn By	dp	Dwg. No.		
			25 - 07	25 - 07/01