





'WOODSTONE' HOUSE
SPARROW NEST BOX

NOTE:
IMPLEMENTATION OF PROPOSED ECOLOGICAL ENHANCEMENT
(INSTALLATION OF THE BIRD BOX) WILL BE CARRIED OUT WITHIN
1 month OF BENEFICIAL OCCUPATION.

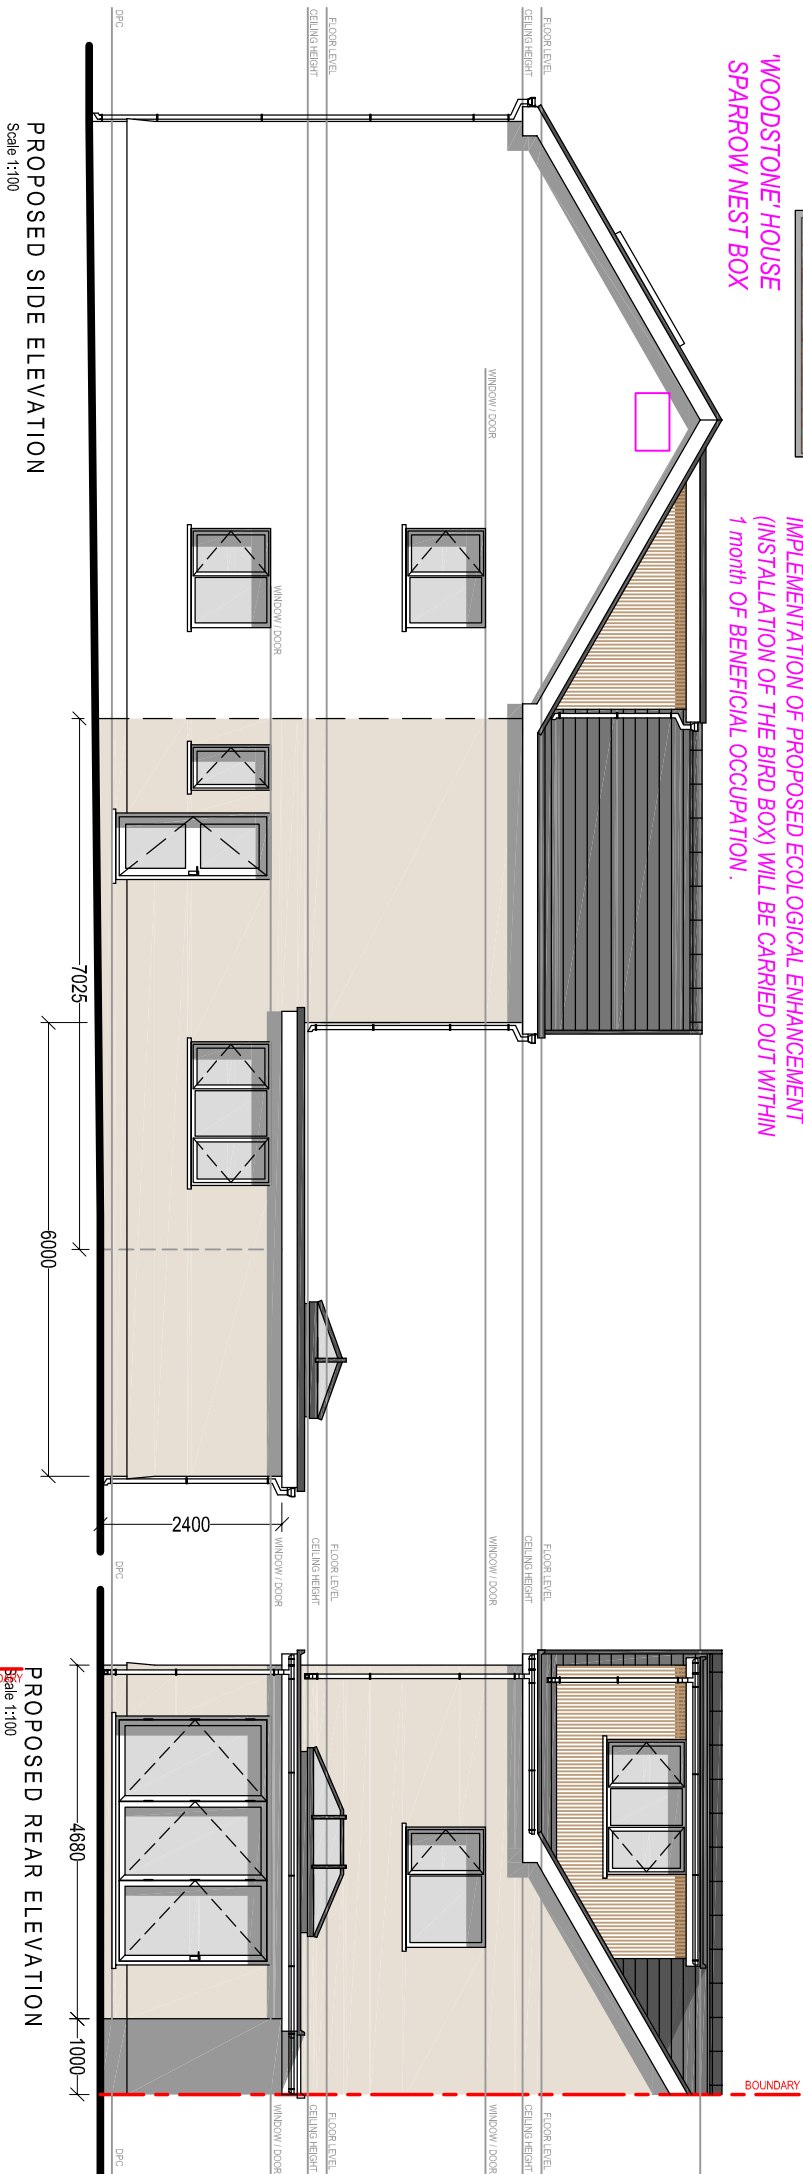

PROPOSED SIDE ELEVATION
Scale 1:100

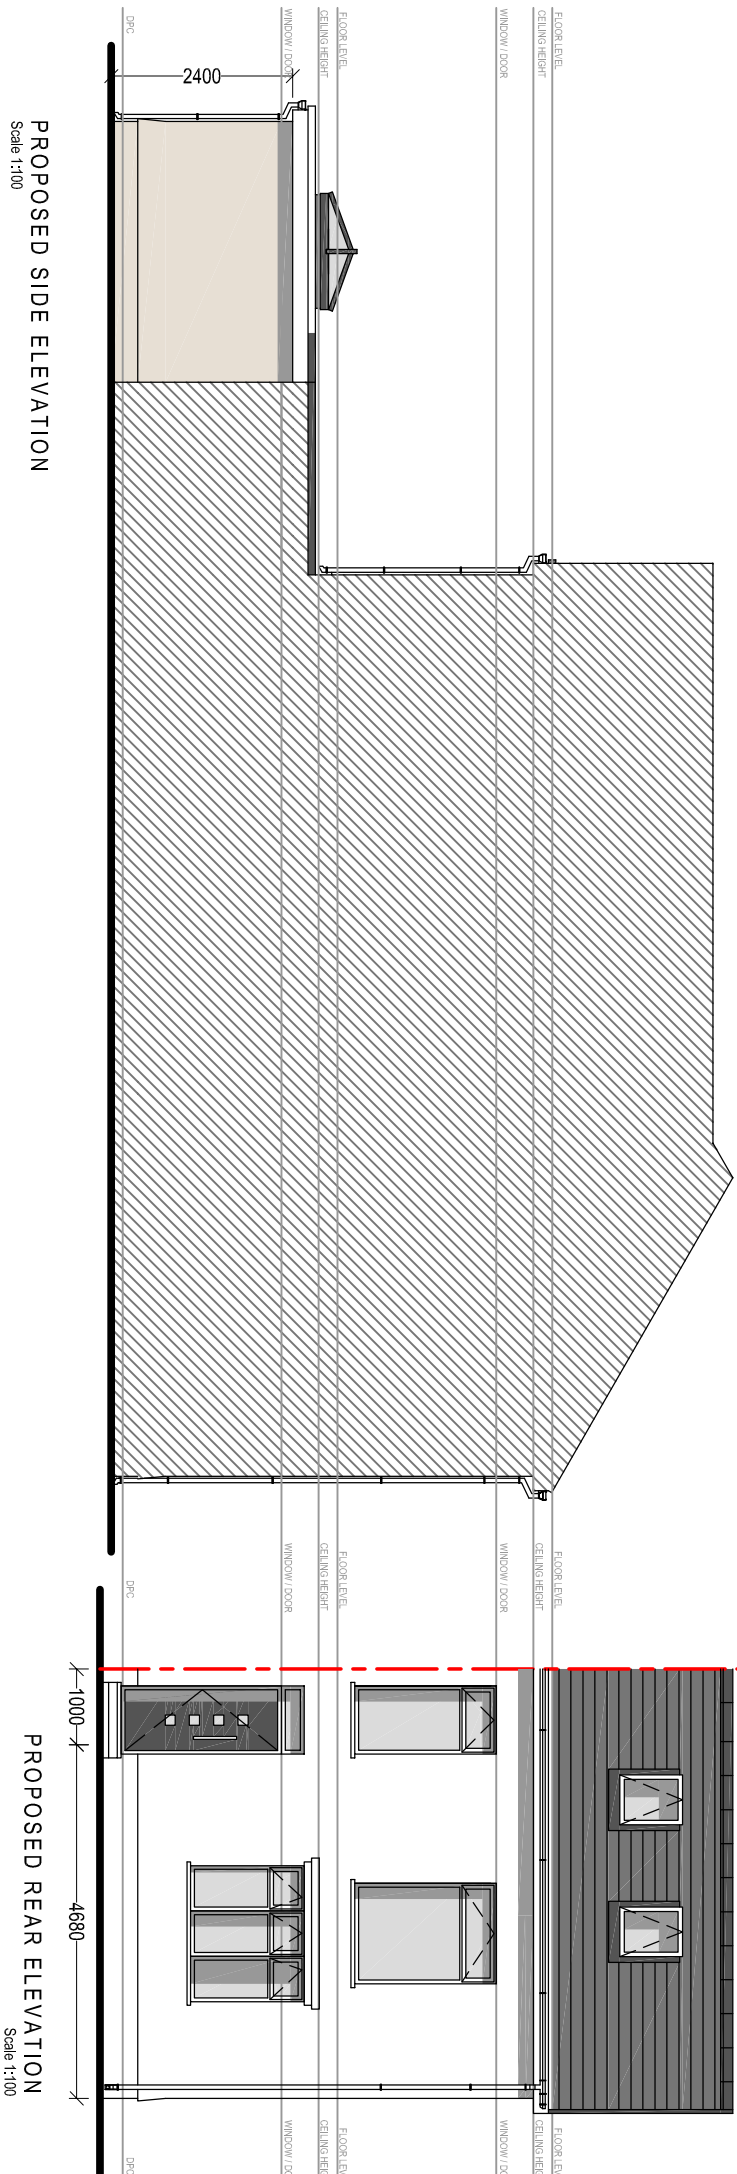

PROPOSED SIDE ELEVATION
Scale 1:100

MATERIAL FINISHES:

Roof Covering:

Single Ply Rubber EPDM membrane
Colour: Black

Wall Covering:

Rendered Masonry(*to match existing*)

Windows & Doors:

uPVC Double Glazed.
Colour: Anthracite

Weather boarding:

uPVC bullnosed
Colour: Anthracite

Rainwater goods:

Plastic, universal
Colour: Black

Client:	Mr. Jordan Lloyd 6 Brynhyfryd Terrace Seven Sisters SA10 9BA
Project Title:	PROPOSED PART DOUBLE PART SINGLE STOREY REAR EXTENSION

General Notes:	1. Do not scale from this drawing. Take figures dimensions only. 2. Dimensions are in millimetres unless otherwise stated.
Drawing Issue:	

PLANNING			
Drawing Title: PROPOSED ELEVATIONS			
Drawing No:	CPD-005	Revision:	B
Date:	15-11-2024	Revised:	28-03-2025
Scale(s):	1:100	Paper Size:	A3



Cwm Planning & Design Ltd.
(Civil, Structural & Architectural)