


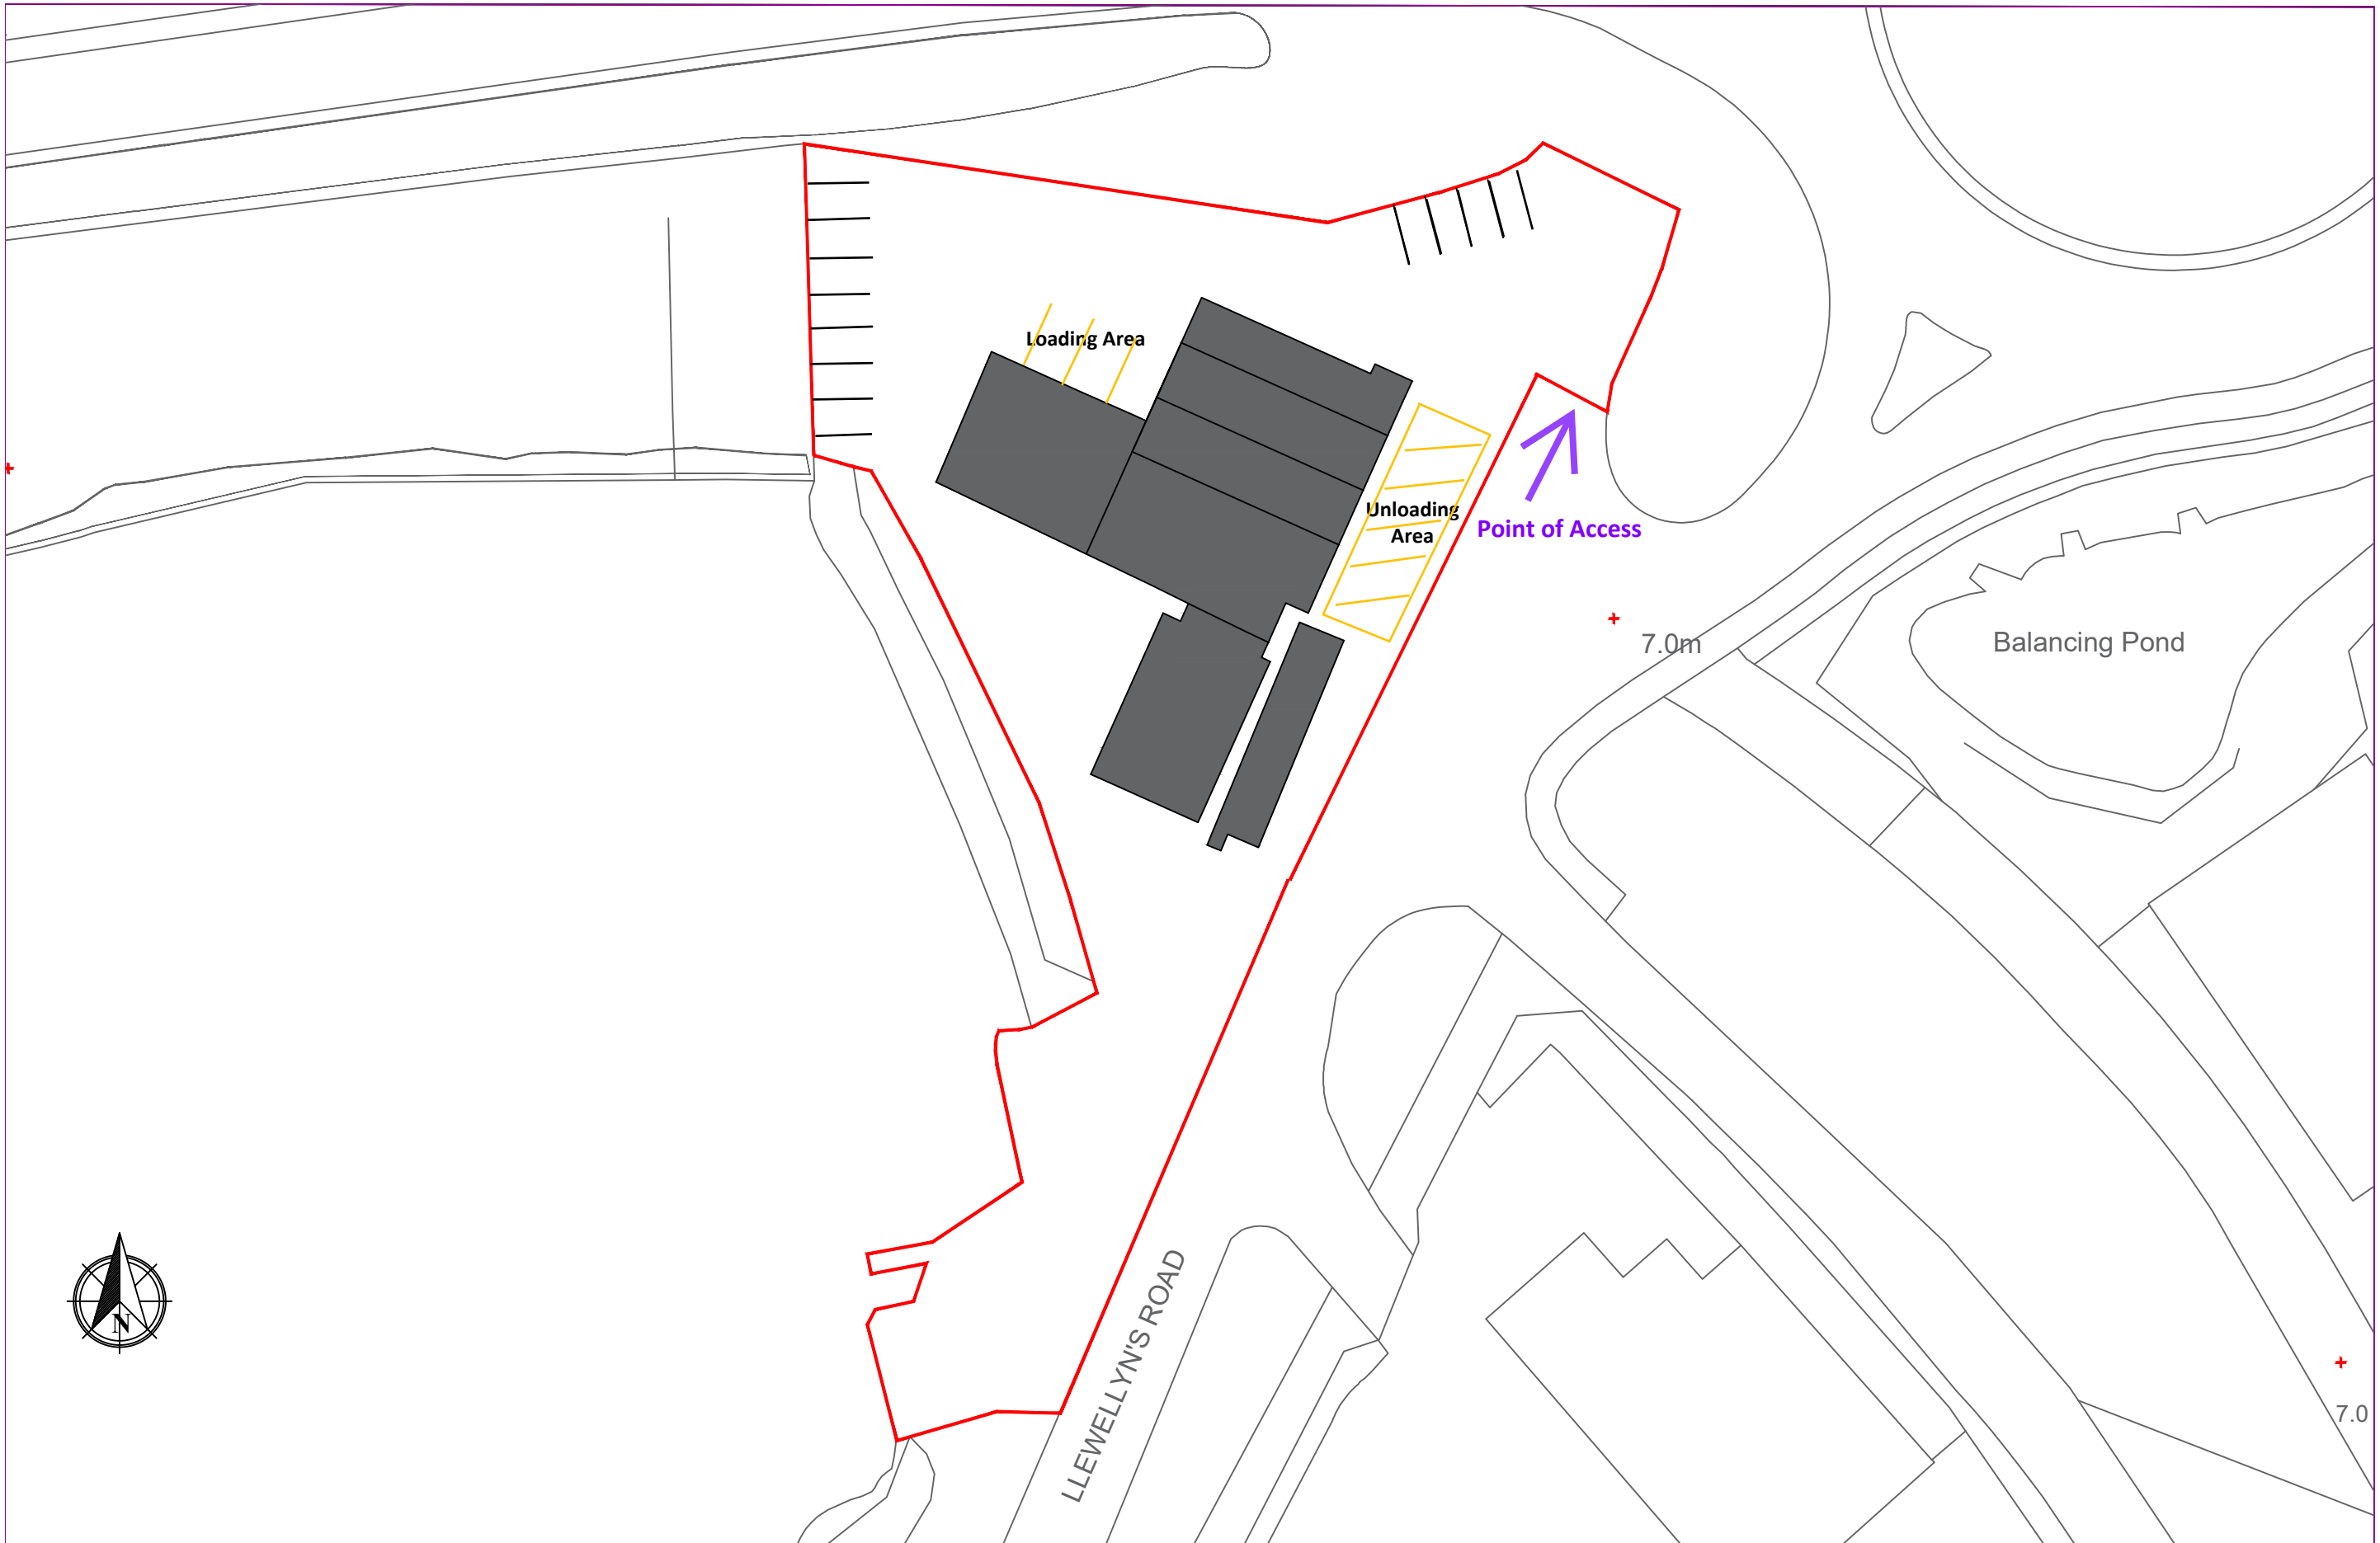

	No. REVISION		By		Date		NOTES 1. Do not scale from this drawing take figured dimensions only. 2. Dimensions are in millimeters unless otherwise stated. 3. All dimensions to be checked on site.	Client:	Job Title: Unit 5, Llewellyn's Quay, Port Talbot								
									Drawing Title: Block Plan								
									Job No: 19/1000								
									Drawing No: 200								
									Rev: B								
										Drawn By: M.M		Date: MAR' 2020					
												Checked By: M.M		Date: MAR' 2020			
														Approved By: M.M		Date: MAR' 2020	
														Scale: 1:1250		Email: morgandesignconsult@gmail.com	

STAGE	
PLANNING	