




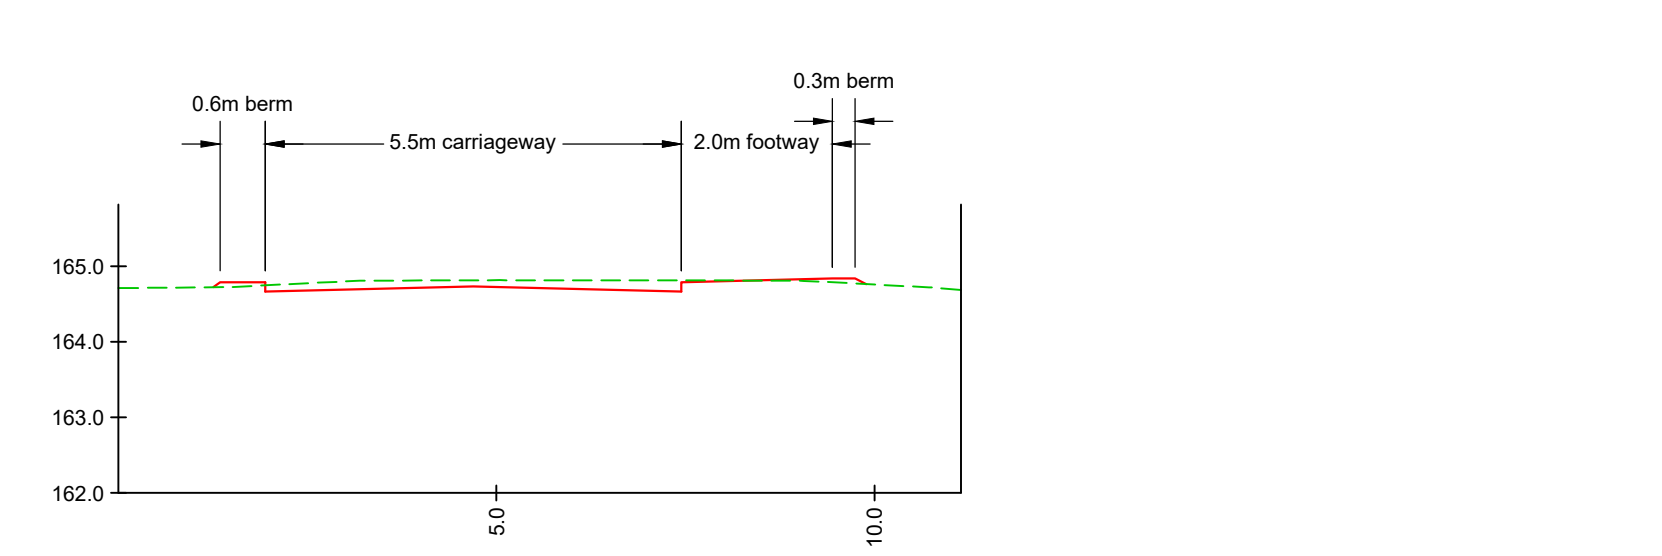

Chainage 10.000m

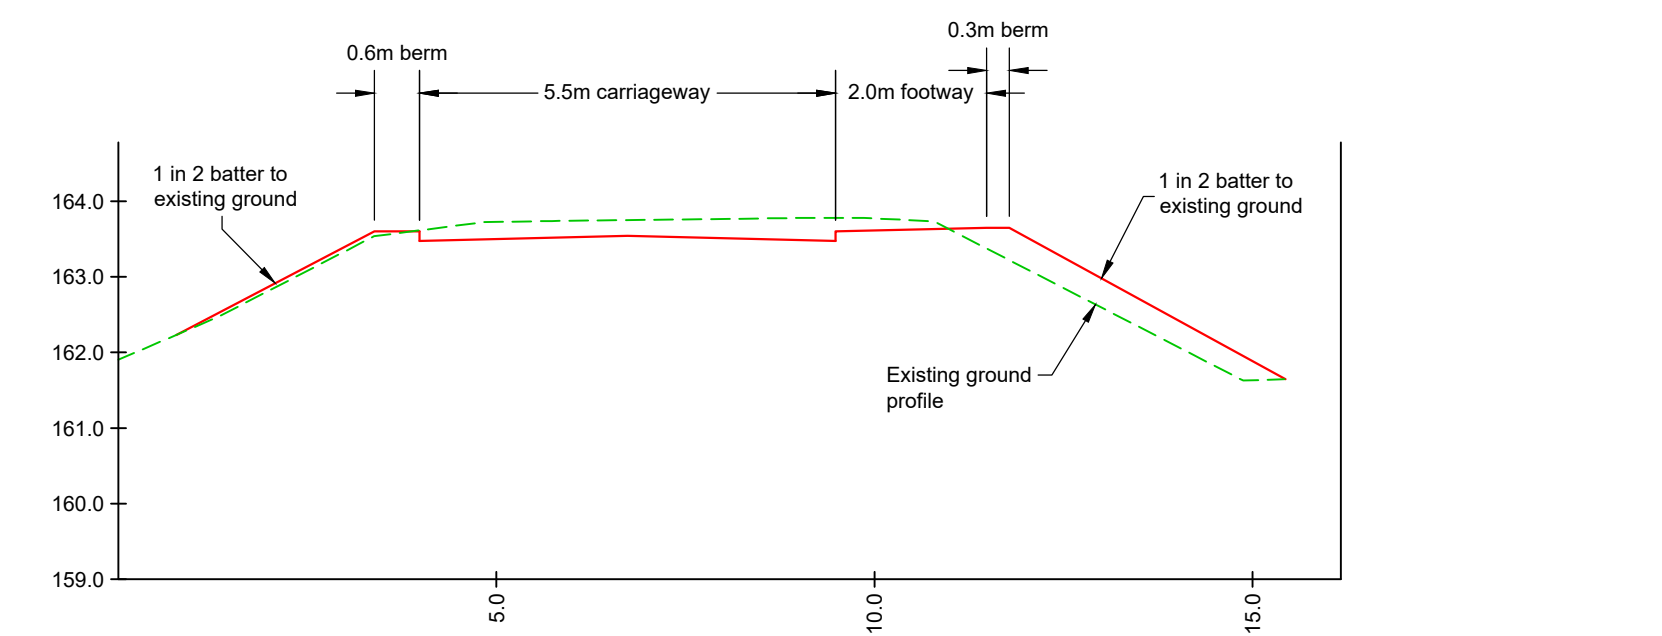


Chainage 30.000m

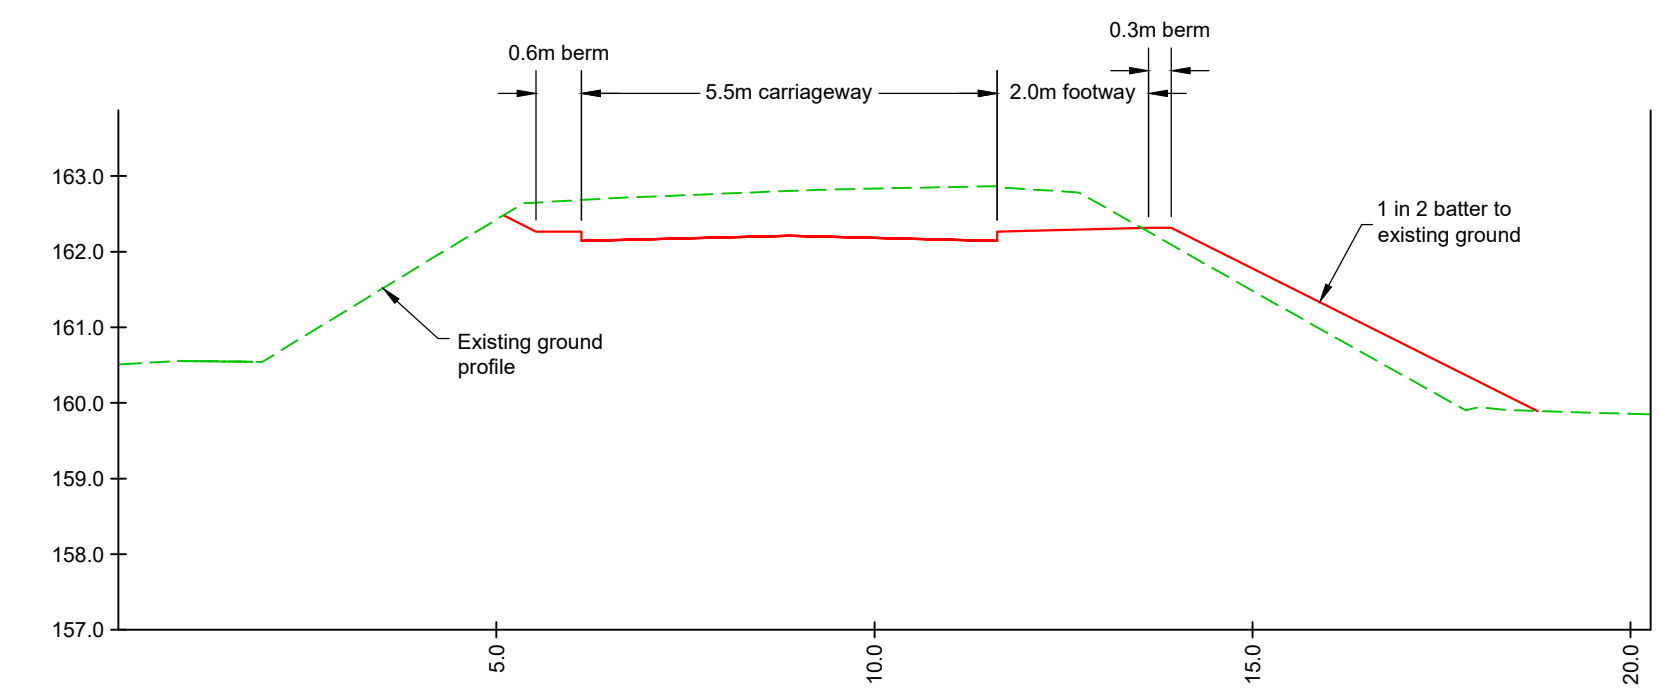

Chainage 50.000m

Proposed Access Road Cross Sections
Scale 1:100

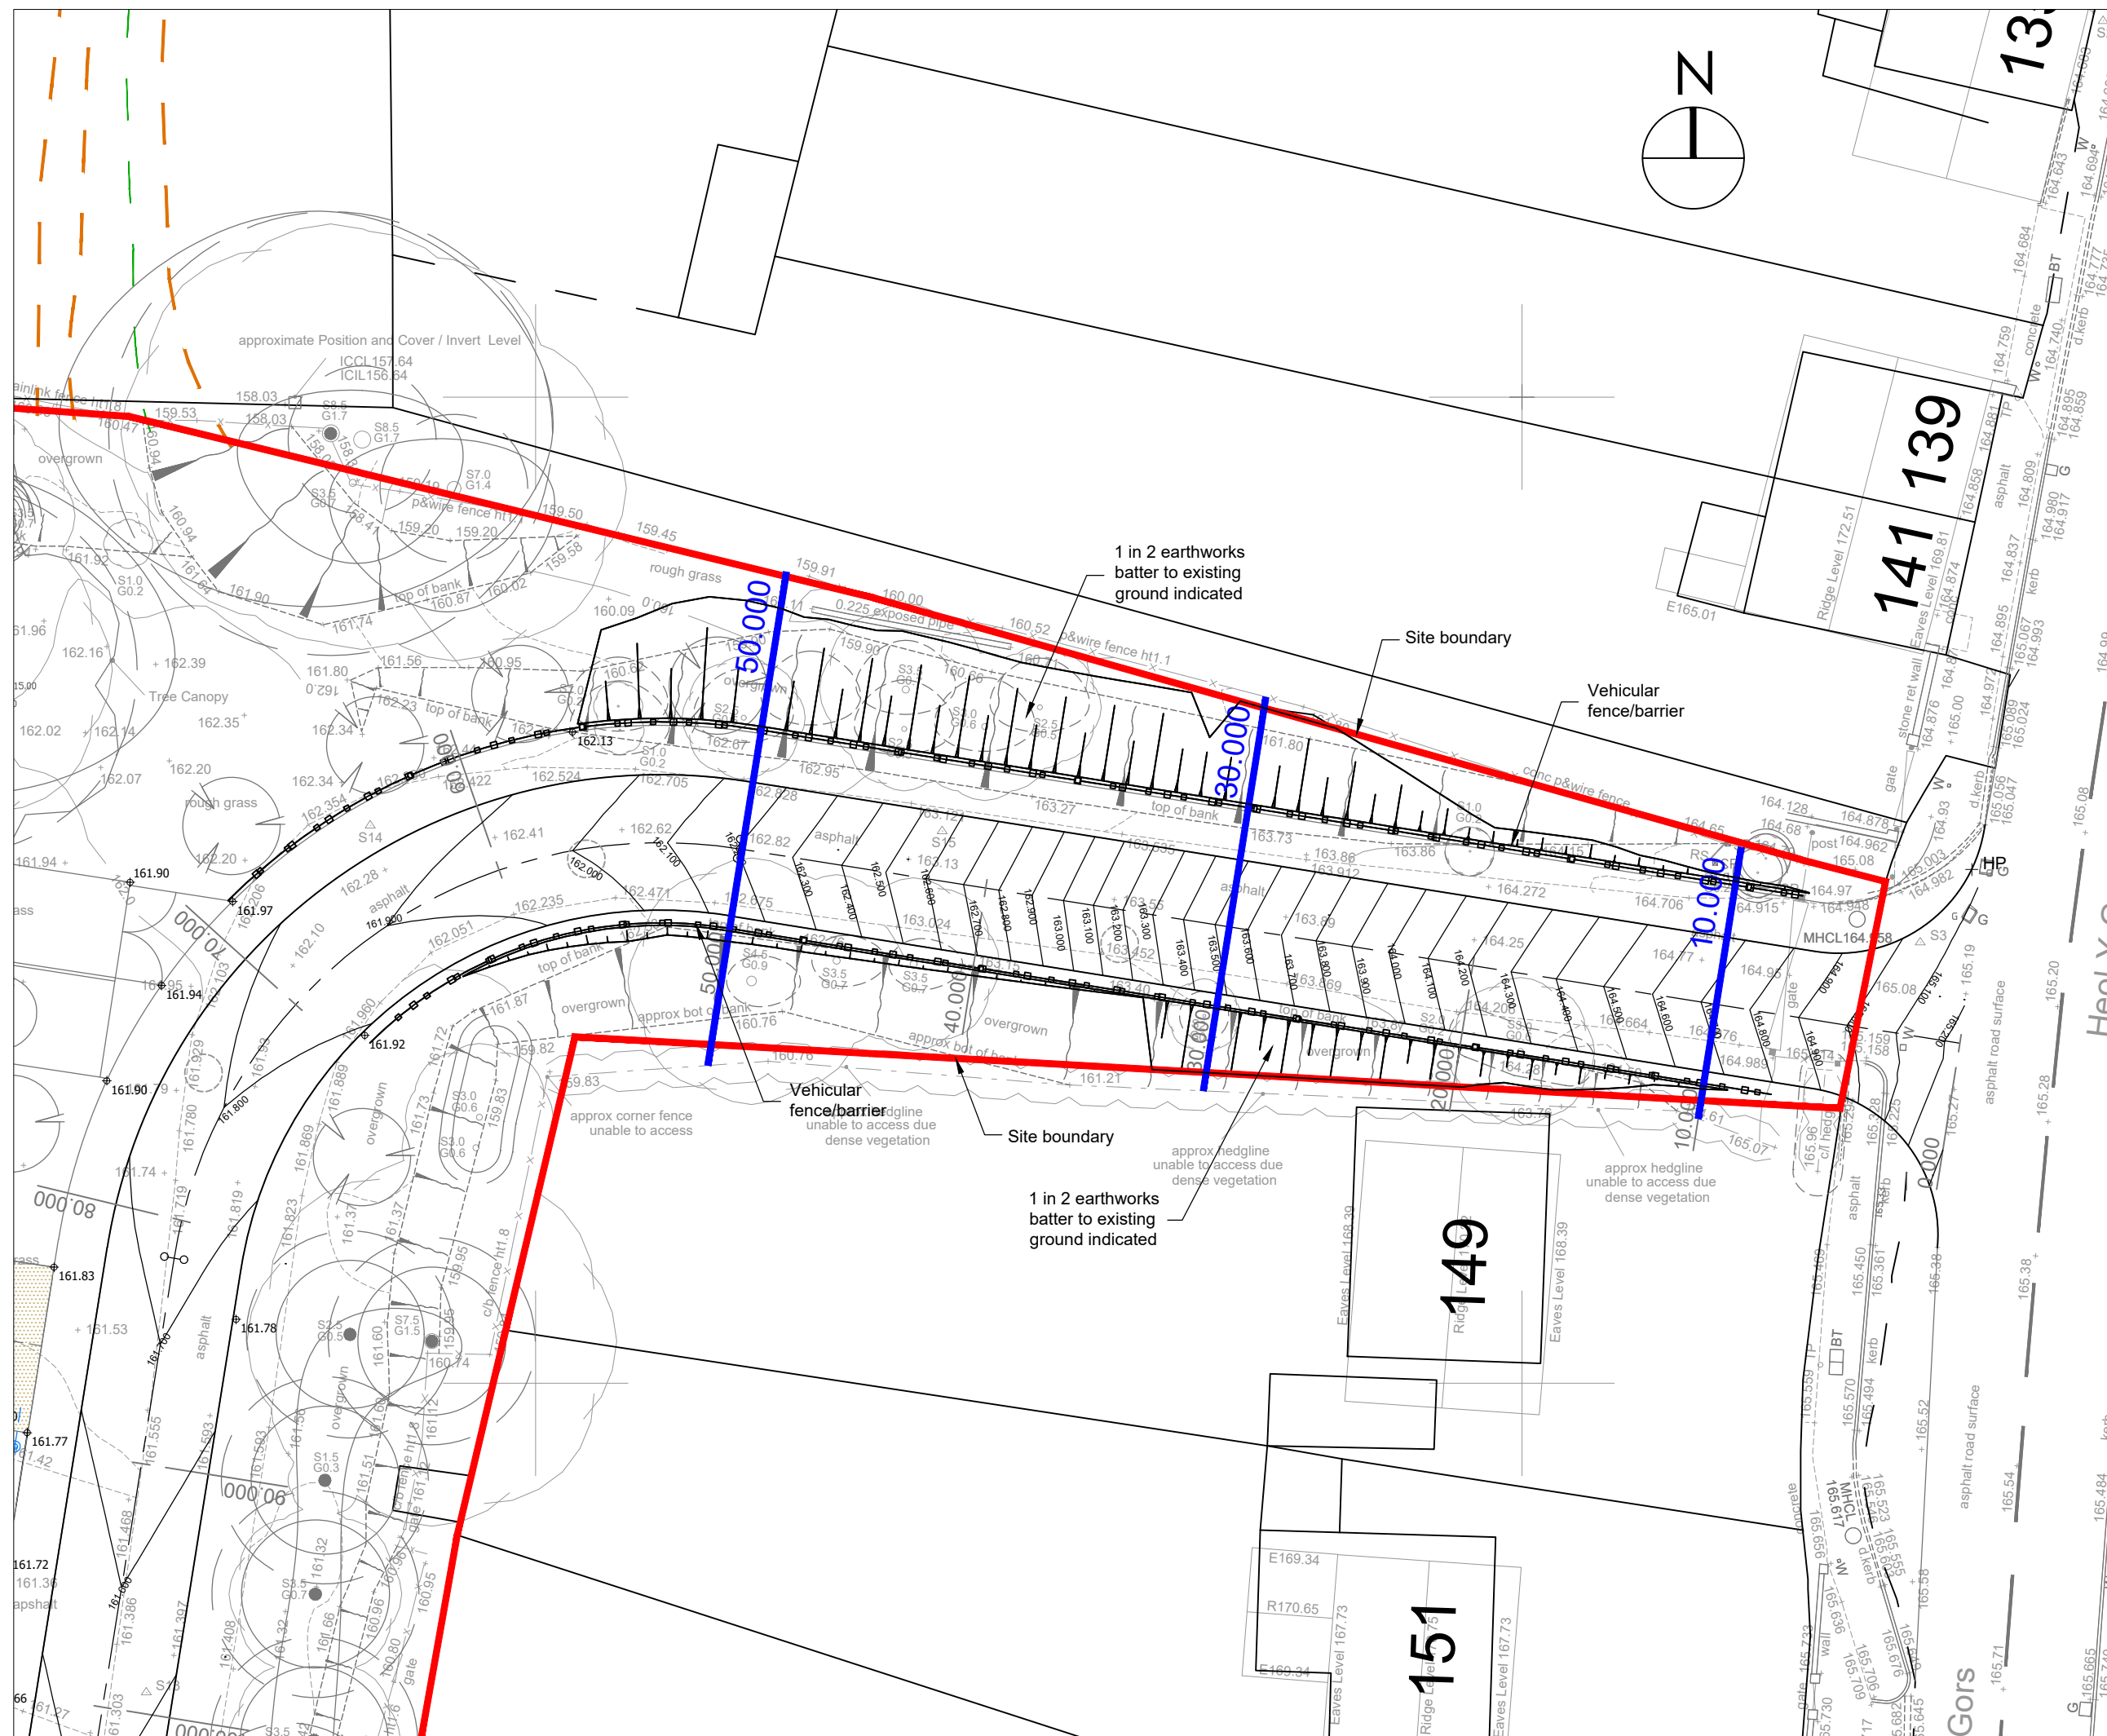

Site Access Layout
Scale 1:250

status: PLANNING		rev	date	description		by	Drawn:	RMJ	Client:	Bluefield Land	
This drawing is copyright and its use or reproduction without the permission of Spring Design Consultancy Limited. All rights are reserved until invoices are paid in full. No responsibility will be taken for any design used for construction prior to receipt of relevant approvals.		A	March 2025	Highway batters updated.		RMJ	Checked:	RMJ	Project:	Heoly Gors, Cwmgors	
							Date:	Feb 2025	Title:	Highway Access Cross Sections	
							Scale:	As shown	Ref:	2625-620	Rev: A

Unit 2 Chapel Barns | Merthyr Mawr
Bridgend | CF32 0LS | 01656 656267
mail@spring-consultancy.co.uk