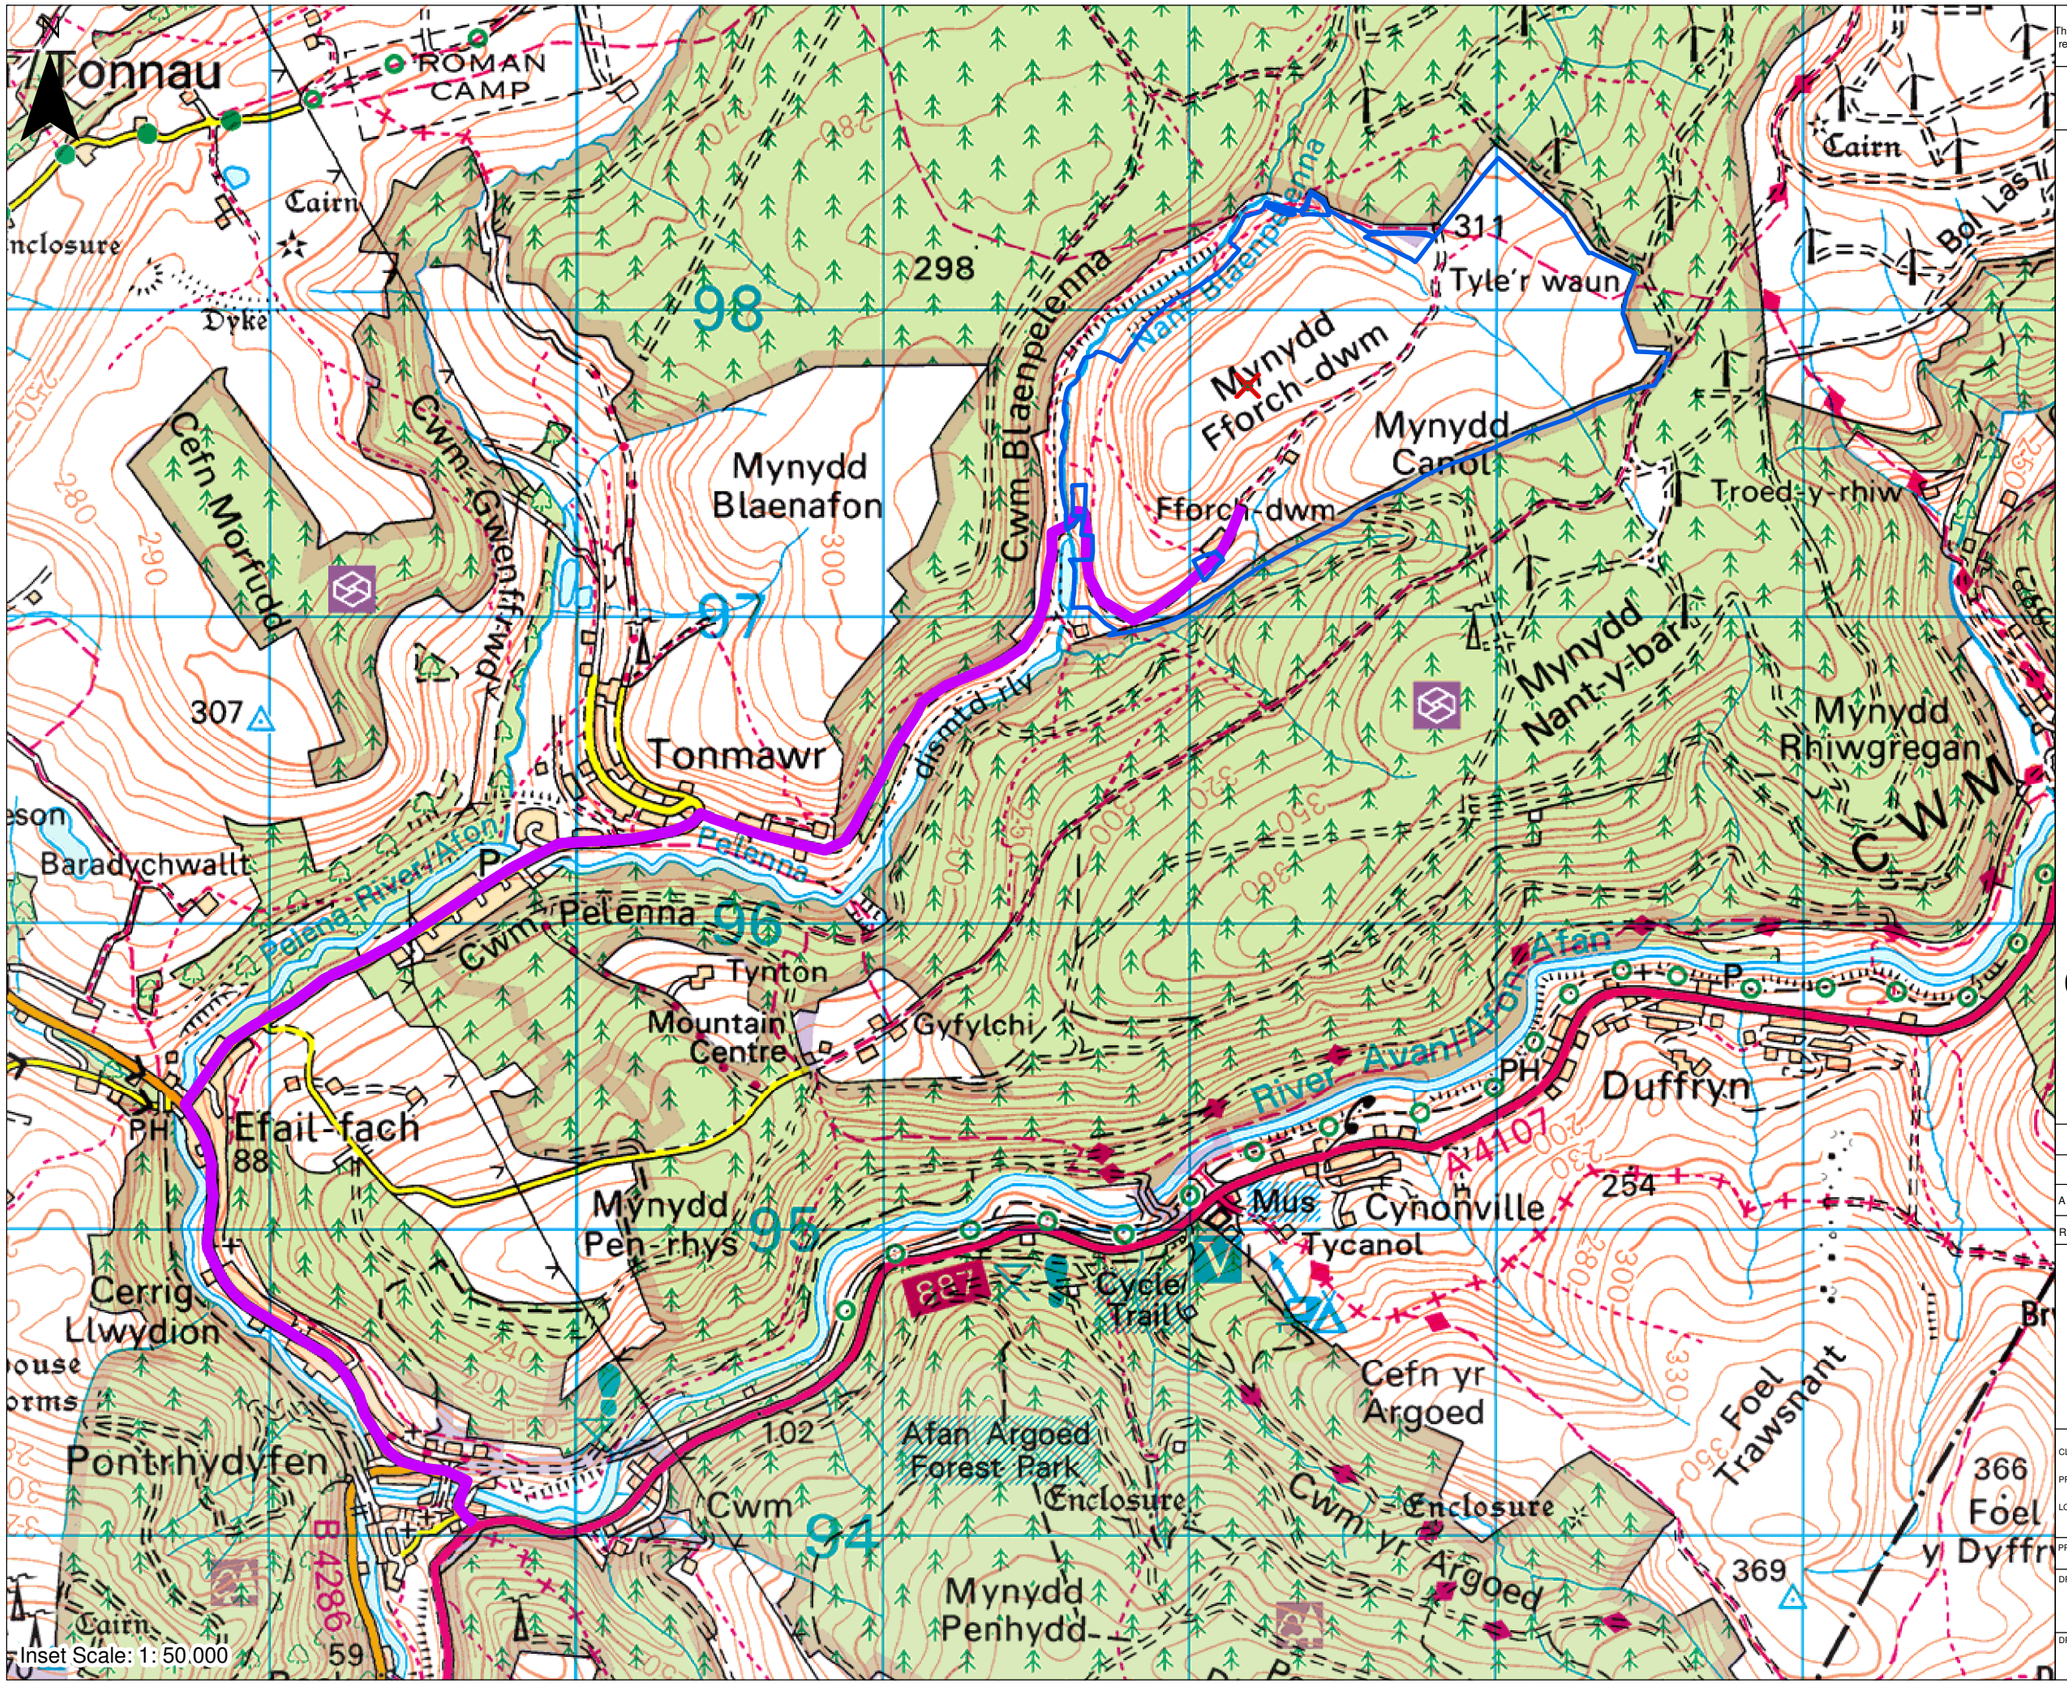

COPYRIGHT DULAS LTD
This drawing is the property of Dulas Ltd and shall not be copied, reproduced, retained, disclosed to any unauthorised person, in whole or in part, without written consent of Dulas Ltd.
© 2022

FOR CONSENTS ONLY
NOT FOR CONSTRUCTION

Legend

- Planning Application Boundary
- Landownership Boundary
- Met mast
- Indicative PV Array
- Guy Wires
- Indicative Route to Site

0 0.5 1 Km

© CROWN COPYRIGHT & DATABASE RIGHTS 2022
ORDNANCE SURVEY LICENCE 0100031673

REV	DATE	NAME	CHKD	DESCRIPTION
A	15/03/22	LR	MP	FOR CONSENT

dulas
DULAS LTD, UNIT 1 DYFI ECO PARK, MACHYNLLETH
POWYS,SY20 8AX, UNITED KINGDOM
TEL: +44 (0)1654 705000 FAX: +44(0)1654 703000
www.dulas.org.uk

CLIENT: Naturalis Energy Developments Ltd
PROJECT: Mynydd Fforch Dwm Met Mast
LOCATION: Neath Port Talbot

PROJECT No.
SCALE: 1:20,000 (A3)

DRAWING TITLE: ROUTE TO SITE

DRAWING No.: FIGURE 4
SHEET: 0
REVISION: A