


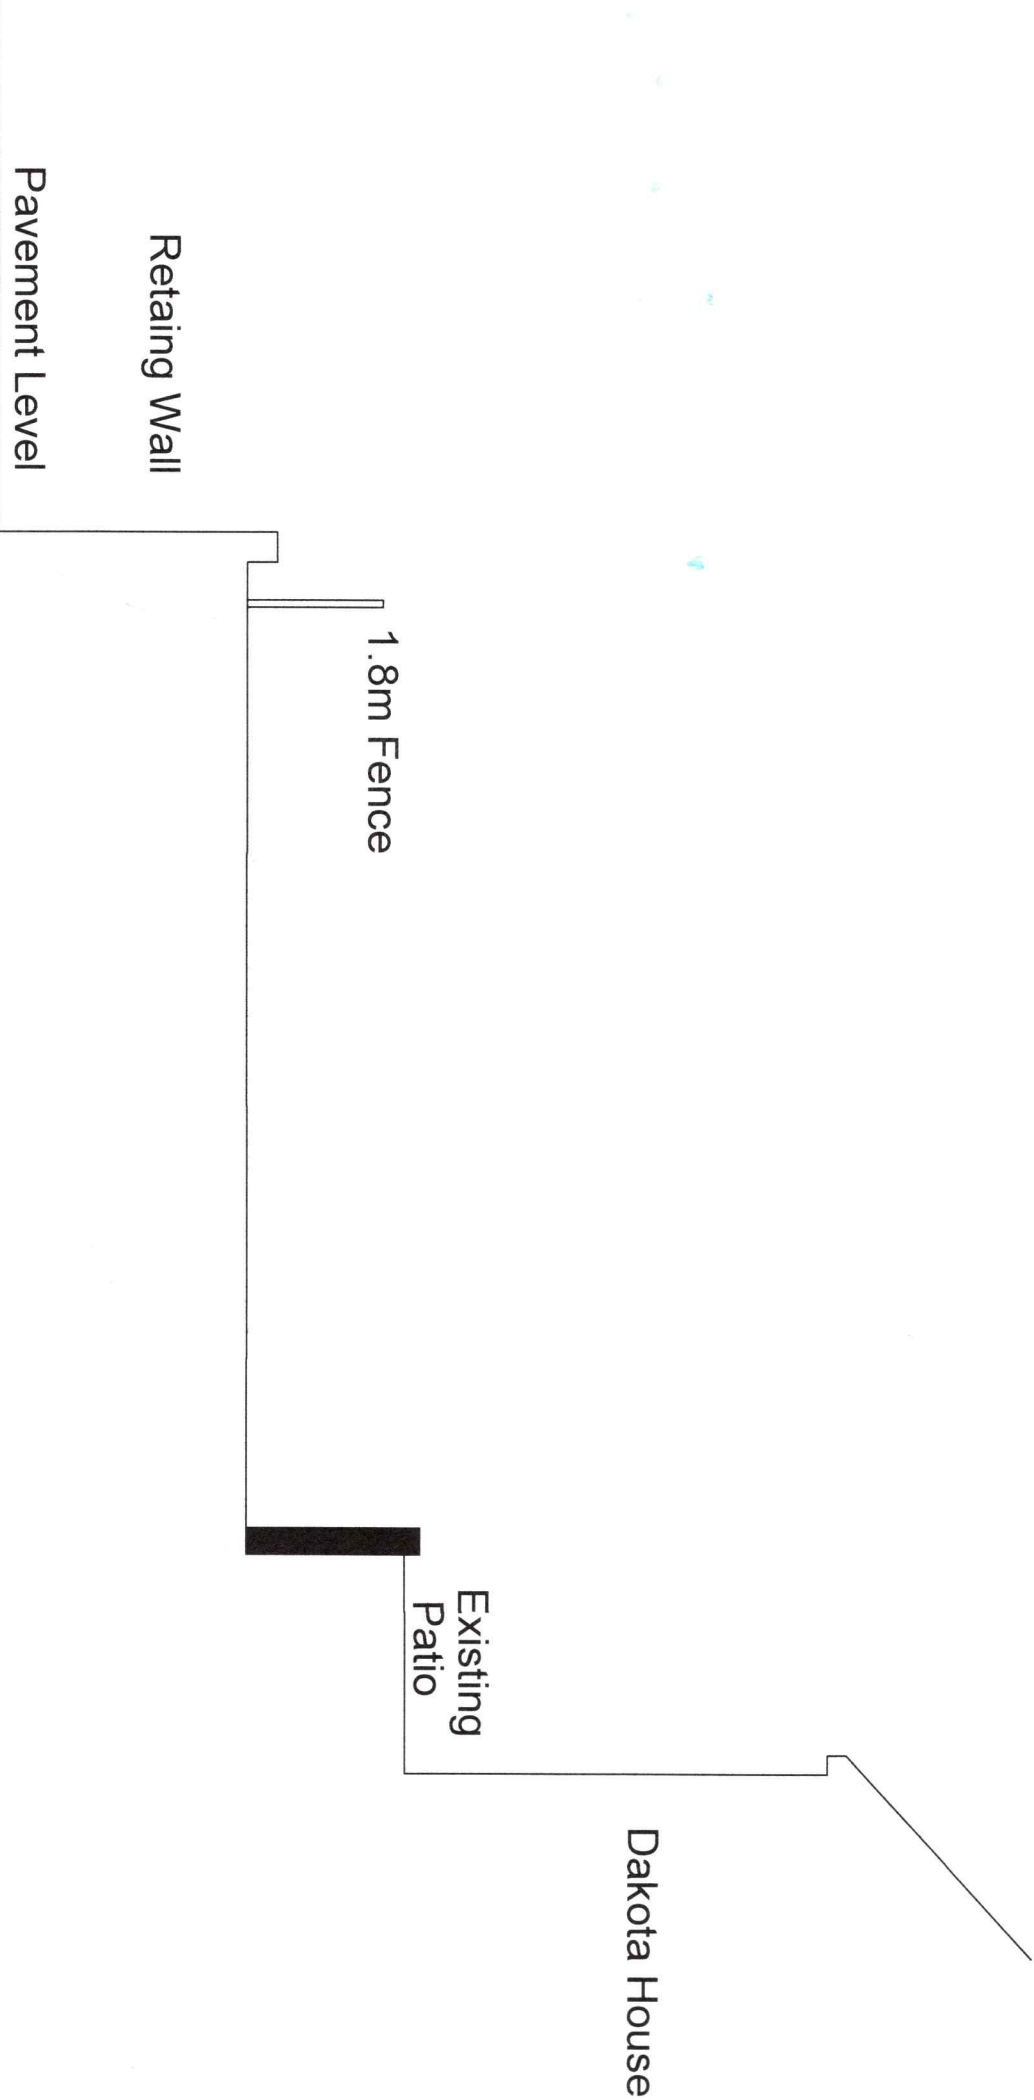

EXISTING SECTION A-A

DAKOTA HOUSE PENTWYN BAGLAN PORT TALBOT SA12 8AH
PROPOSED DETACHED GARAGE
EXISTING SECTION A-A

Scale 1:100
Drg No 003