


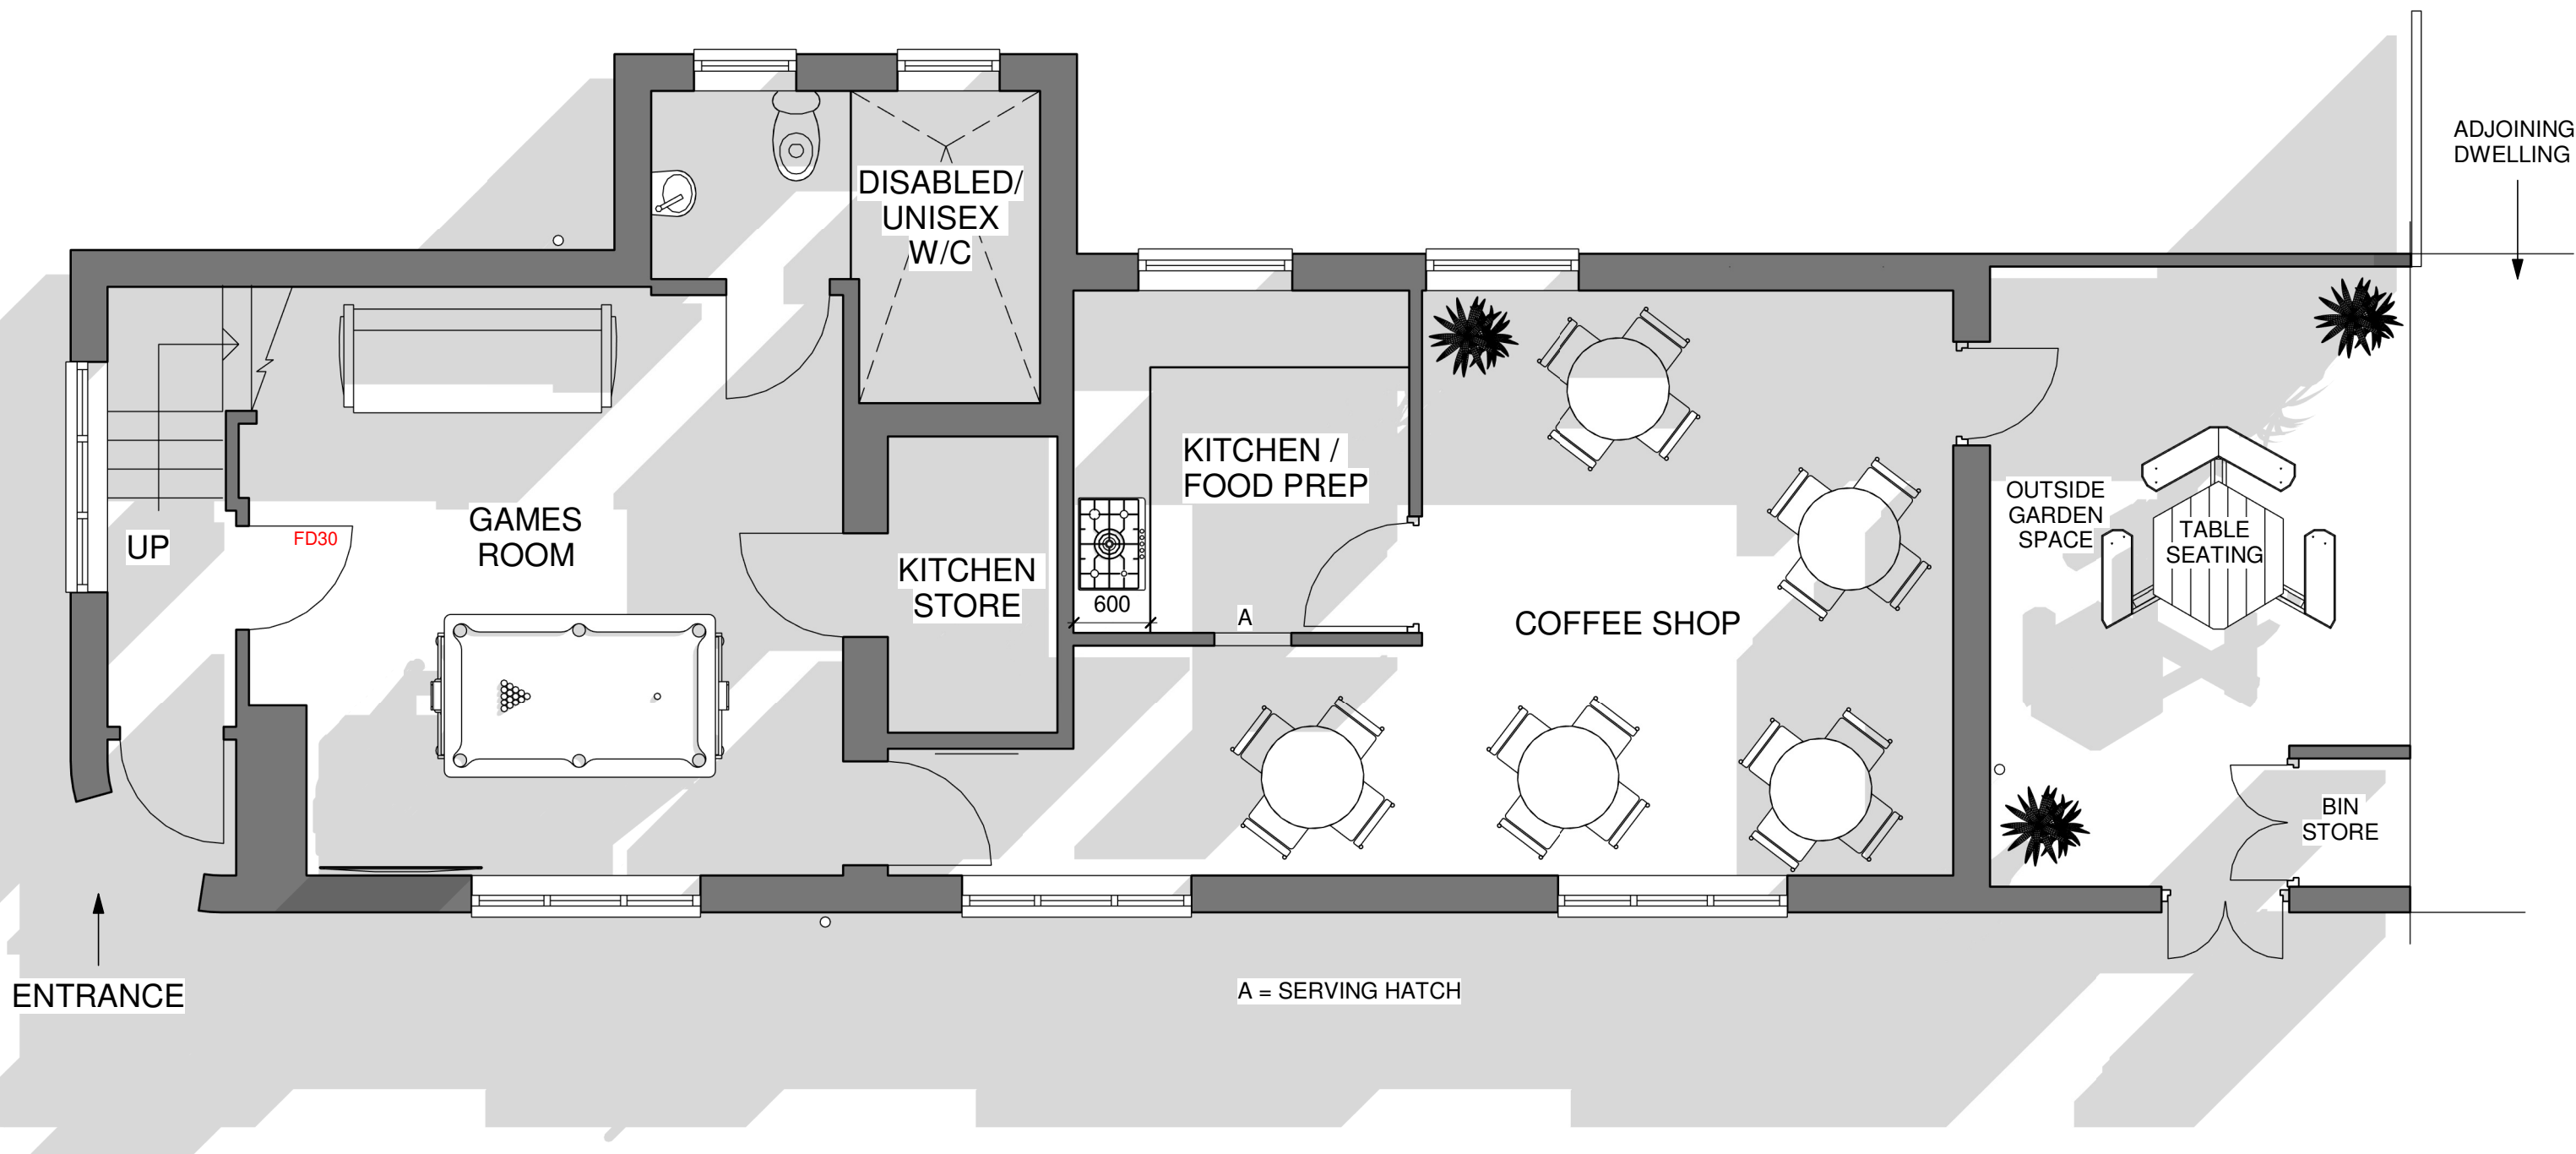

0-Proposed Ground Floor - Cafe/Tea Room/Coffee Shop
1 : 50

A.J. Design Associates



PROBATE ET ARTE
CHARTERED PRACTICE
Specialists in Architectural Design, Surveying
& Building Engineering

Andrew Jones BSc(Hons), MIA, MBEng, C. Build E.
Architectural Design Consultant &
Chartered Building Engineer
Tel: 01446 678422 . Mob 07855-331128
E-Mail: ajdesignassociates@gmail.com

THE STUDIO, Whips Bungalow,
Llandough, Cowbridge,
Vale of Glamorgan, CF71 7LR

*This drawing and the works
are the copyright of AJ
Design Associates and may
not be amended or
reproduced without written
permission. No liability
will be accepted for
amendments made by a third
party.*

No.	Description	Date

PROJECT		CLIENT		
Bedroom Accommodation 1st floor		Rhys Jones		
SHEET		Date 13.01.25	Project number 1786	Scale (@ A3) 1 : 50
Proposed Ground Floor		Drawn by NR	DRAWING NUMBER A105	REV
		Checked by AJ		