
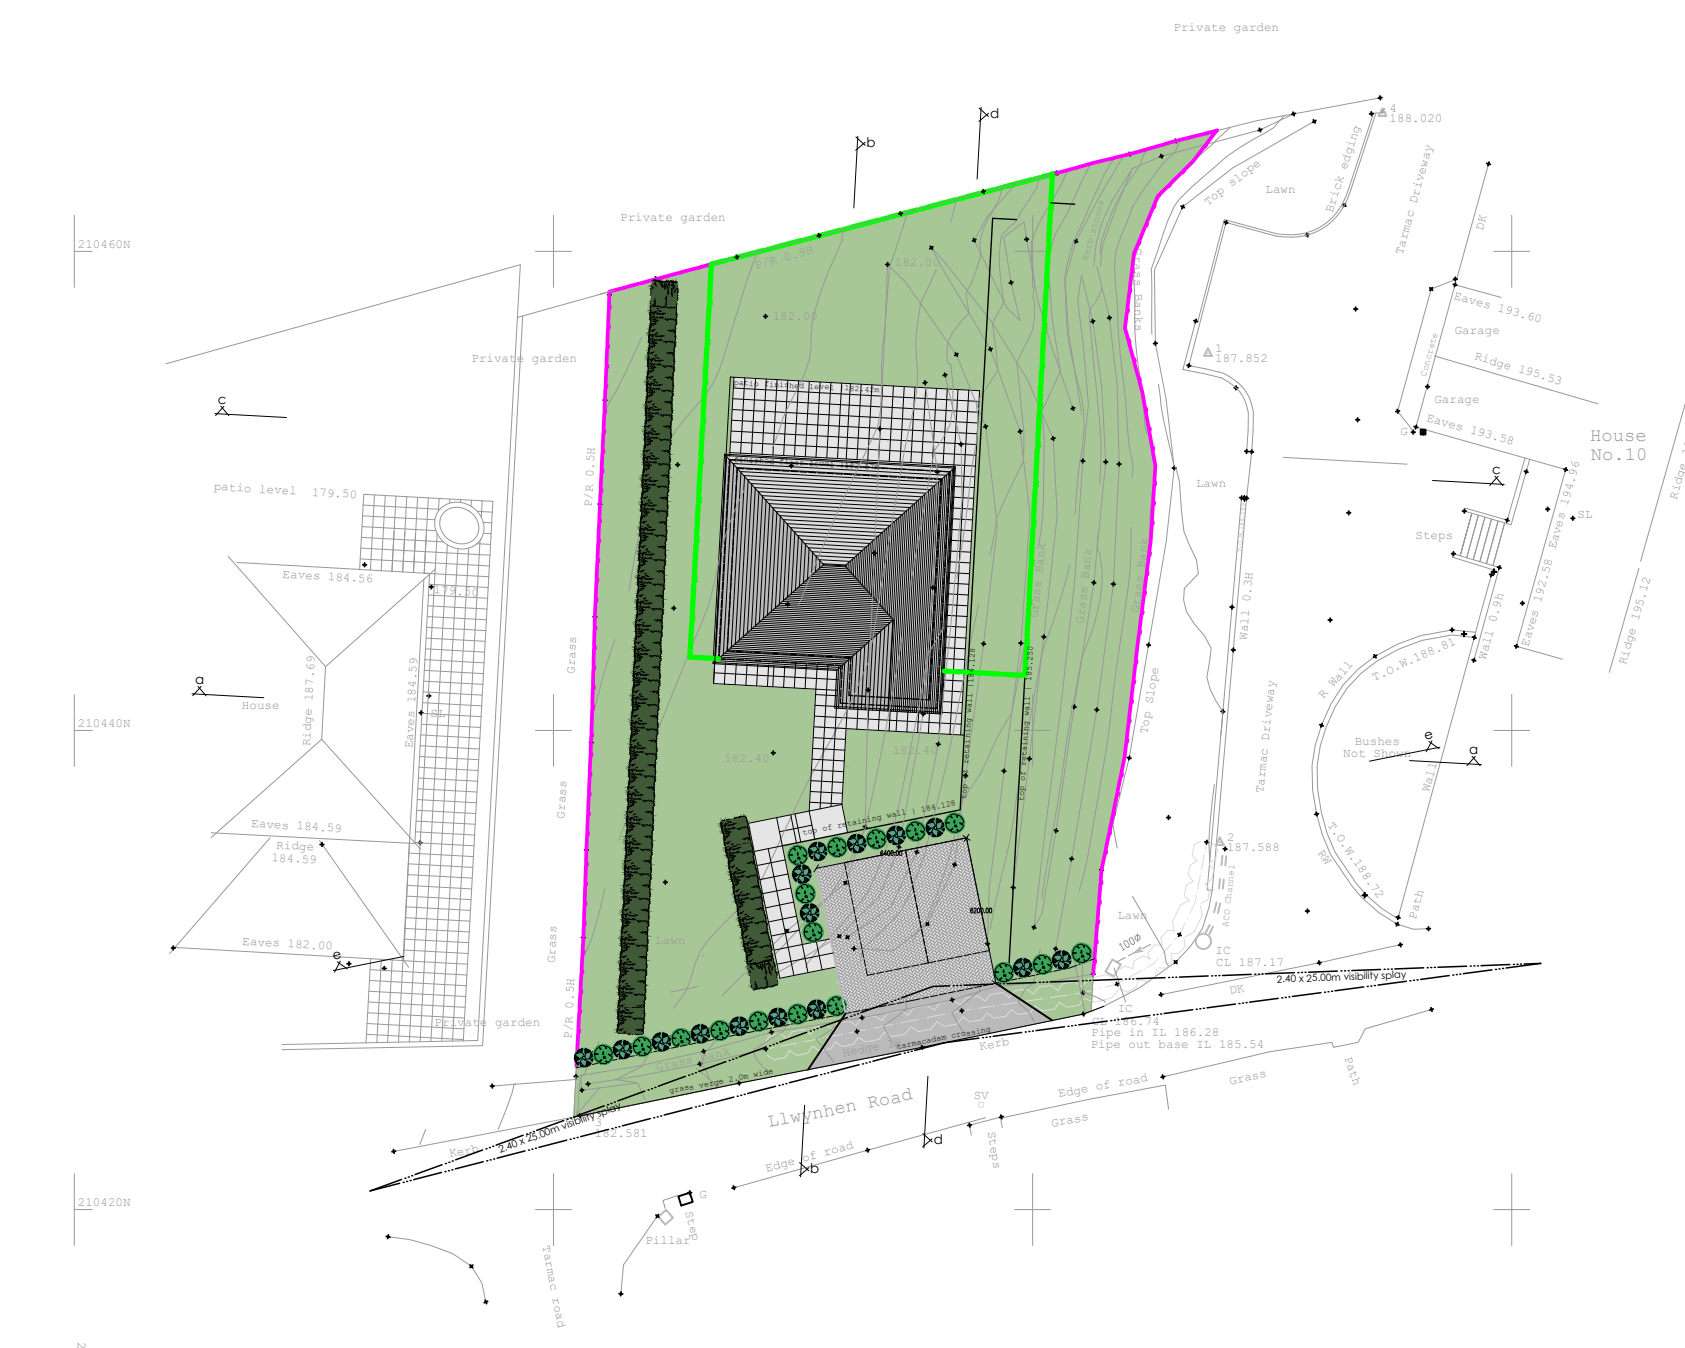
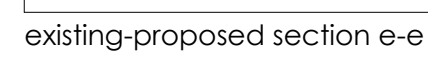


existing-proposed section b-b

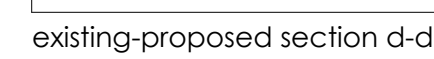

revision	
a	
b	section c-c through proposed patio level added at the request of the lpa_29.01.25
c	section d-d & section e-e added at the request of the lpa_15.04.24
d	
e	
f	
g	

project	drawing	date
LAND @ UPLANDS, CWMGORS NEATH PORT TALBOT	SITE SECTIONS	SEPTEMBER 2023
client	drawing no.	scale
MR MORGAN LEWIN	22.265.05c	1 150 @ A1
www.iplanarchitecture.co.uk	hello@iplanarchitecture.co.uk	07765 660189