

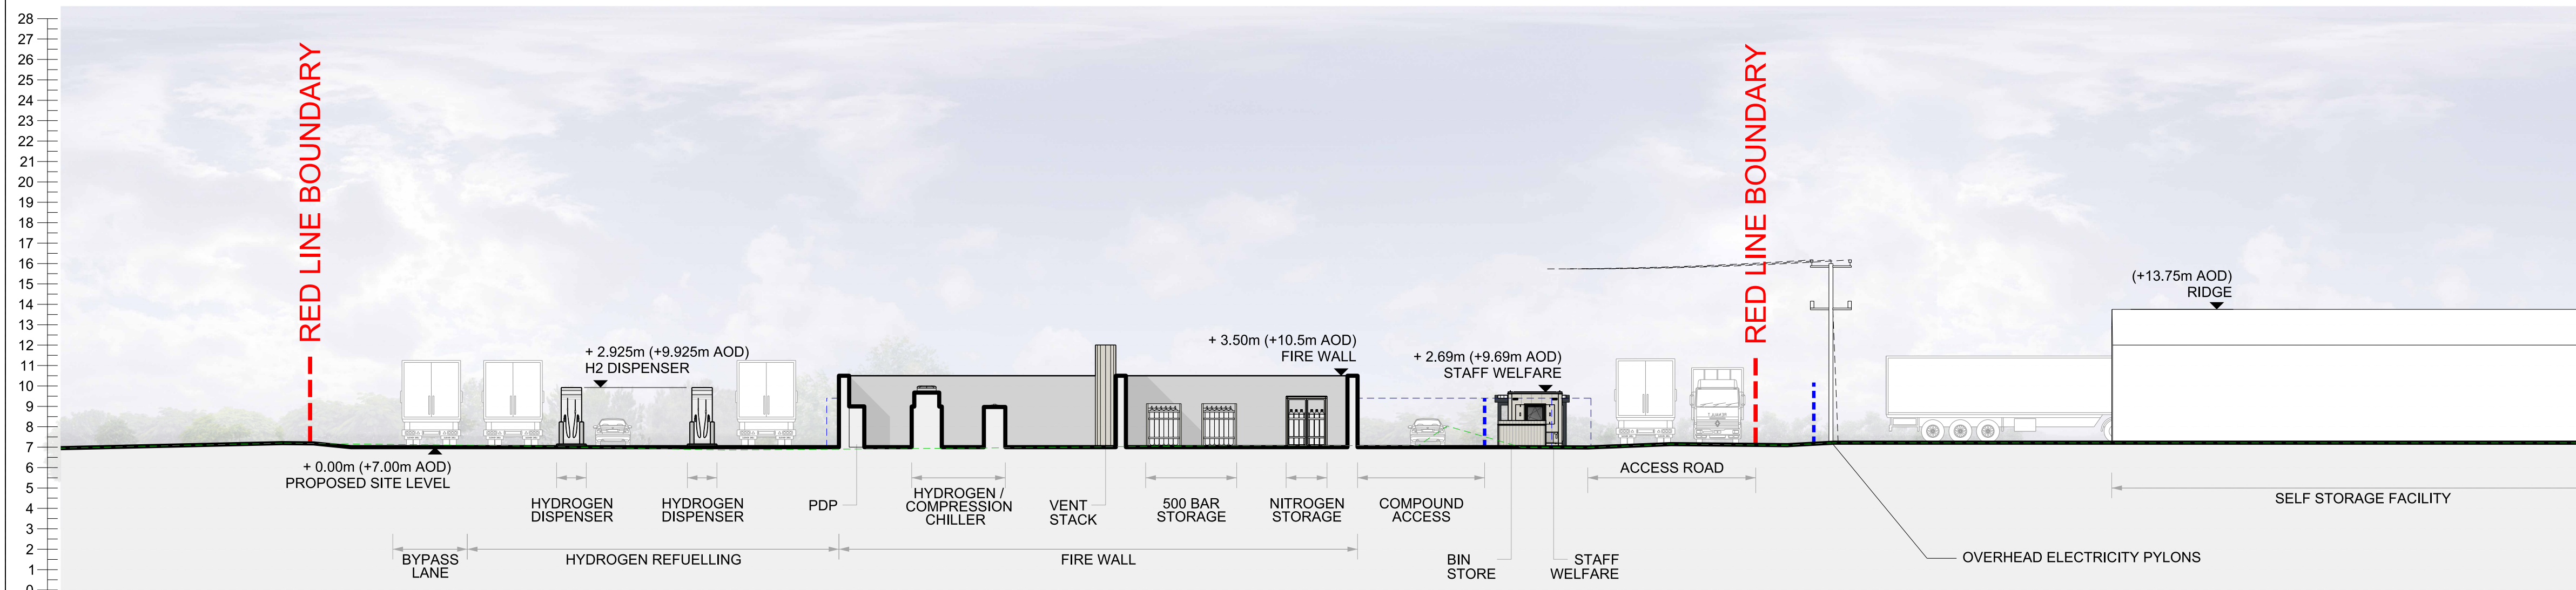


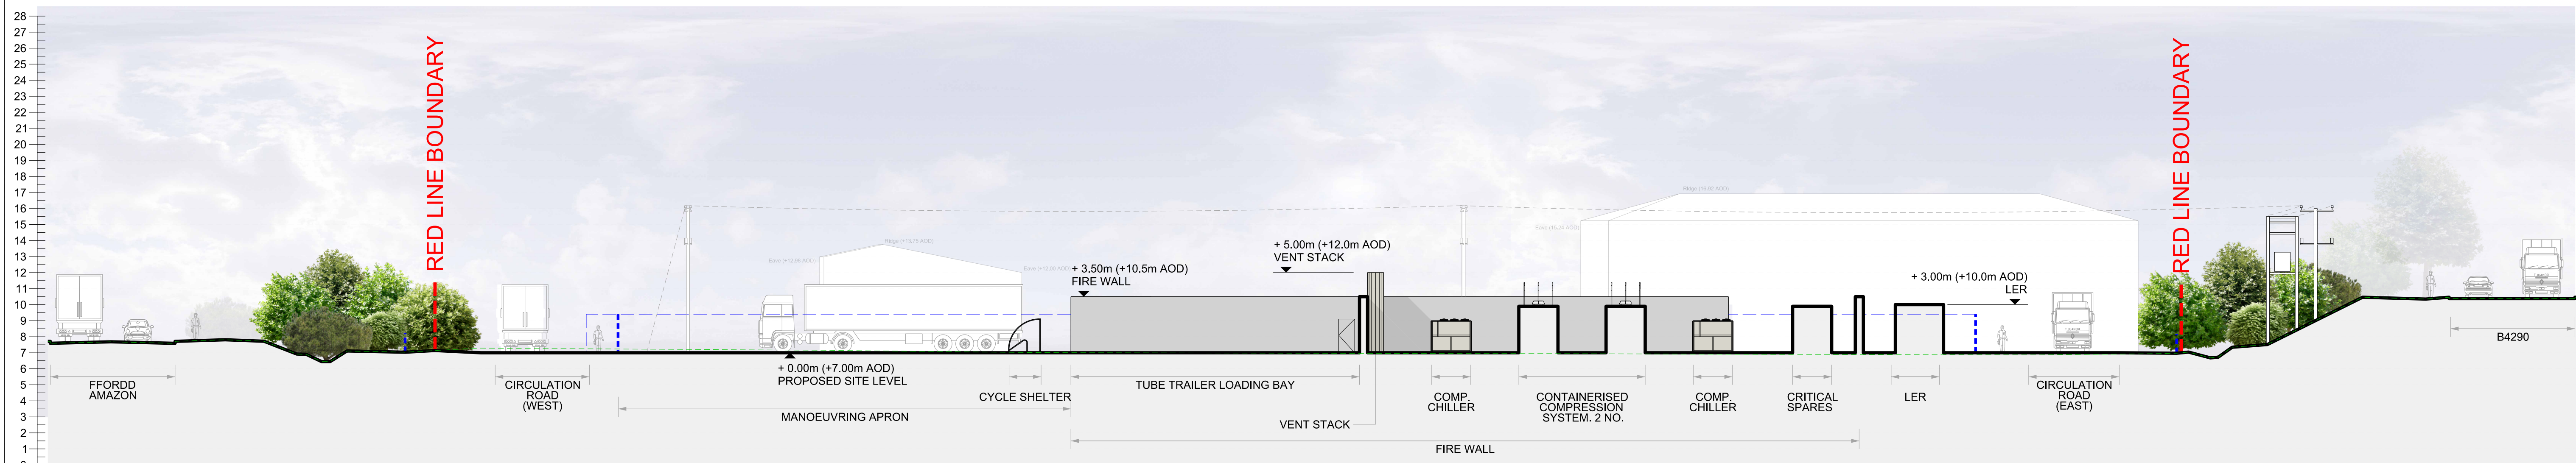

SECTION B-B

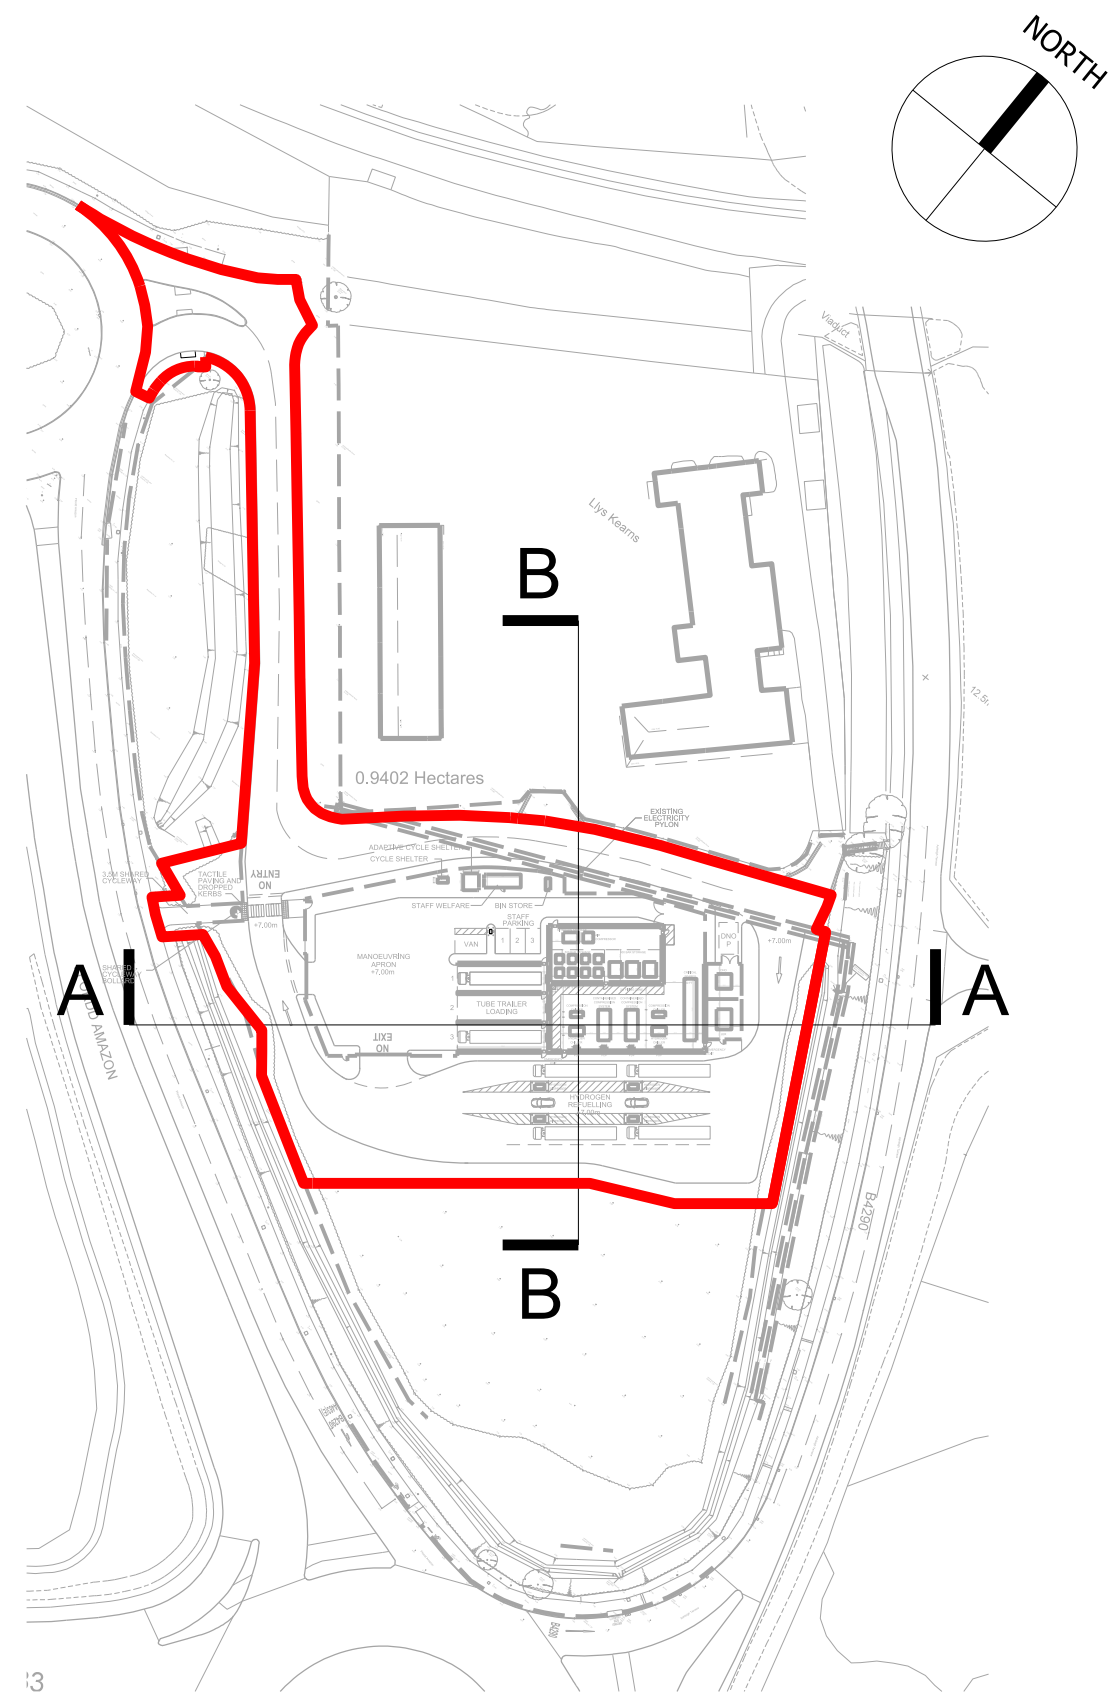

SECTION A-A

NOTE 1. THIS DRAWING IS COPYRIGHT GSDA LTD. 2. THE CONTRACTOR MUST NOT SCALE FROM THE DRAWING ALL DIMENSIONS TO BE TAKEN FROM DIMENSION STRINGS. 3. WHERE ANY DISCREPANCIES ARE FOUND BETWEEN DIMENSIONS THESE MUST BE BROUGHT TO THE ATTENTION OF THE ARCHITECTS FOR RESOLUTION. 4. WHERE DISCREPANCIES EXIST BETWEEN REFERENCE OR ASSEMBLY DRAWINGS & DETAIL DRAWINGS, THE LATTER TAKE PREFERENCE.		LEGEND RED LINE APPLICATION BOUNDARY EXISTING GROUND LINE 0 5 10 25 50m		<table><tr><td colspan="2">PROJECT</td><td colspan="6">SWANSEA HYDROGEN</td></tr><tr><td colspan="2">DRAWING</td><td colspan="6">Proposed Site Sections A-A & B-B</td></tr><tr><td colspan="2">FOR PLANNING</td><td>-</td><td>25/01/30</td><td>Issued for Planning</td><td></td><td></td><td></td></tr><tr><td>SCALE 1:200@A1</td><td>25/05/16</td><td>DATE</td><td>A</td><td>25/05/16</td><td>Issued for Planning</td><td></td><td></td></tr><tr><td>1463 PL201</td><td>A</td><td>REVISION</td><td></td><td></td><td></td><td></td><td></td></tr><tr><td>DWG. NO.</td><td></td><td></td><td></td><td></td><td></td><td></td><td></td></tr></table>						PROJECT		SWANSEA HYDROGEN						DRAWING		Proposed Site Sections A-A & B-B						FOR PLANNING		-	25/01/30	Issued for Planning				SCALE 1:200@A1	25/05/16	DATE	A	25/05/16	Issued for Planning			1463 PL201	A	REVISION						DWG. NO.								GSDA GARRY STEWART DESIGN ASSOCIATES 01 Meadlake Place, Thorpe Lea Rd, Egham, Surrey TW20 8HE, United Kingdom T: +44 (0)7391 285231 Marubeni 95 Gresham Street London EC2V 7AB +44 (0)20 7826 8811 www.marubeni-europower.com	
PROJECT		SWANSEA HYDROGEN	
DRAWING		Proposed Site Sections A-A & B-B	
FOR PLANNING		-	25/01/30	Issued for Planning	
SCALE 1:200@A1	25/05/16	DATE	A	25/05/16	Issued for Planning	
1463 PL201	A	REVISION	
DWG. NO.	