


Location Plan

Site Address: 61, Sitwell Way, Sandfields, SA12 6BH

Date Produced: 29-May-2025

Scale: 1:1250 @A3

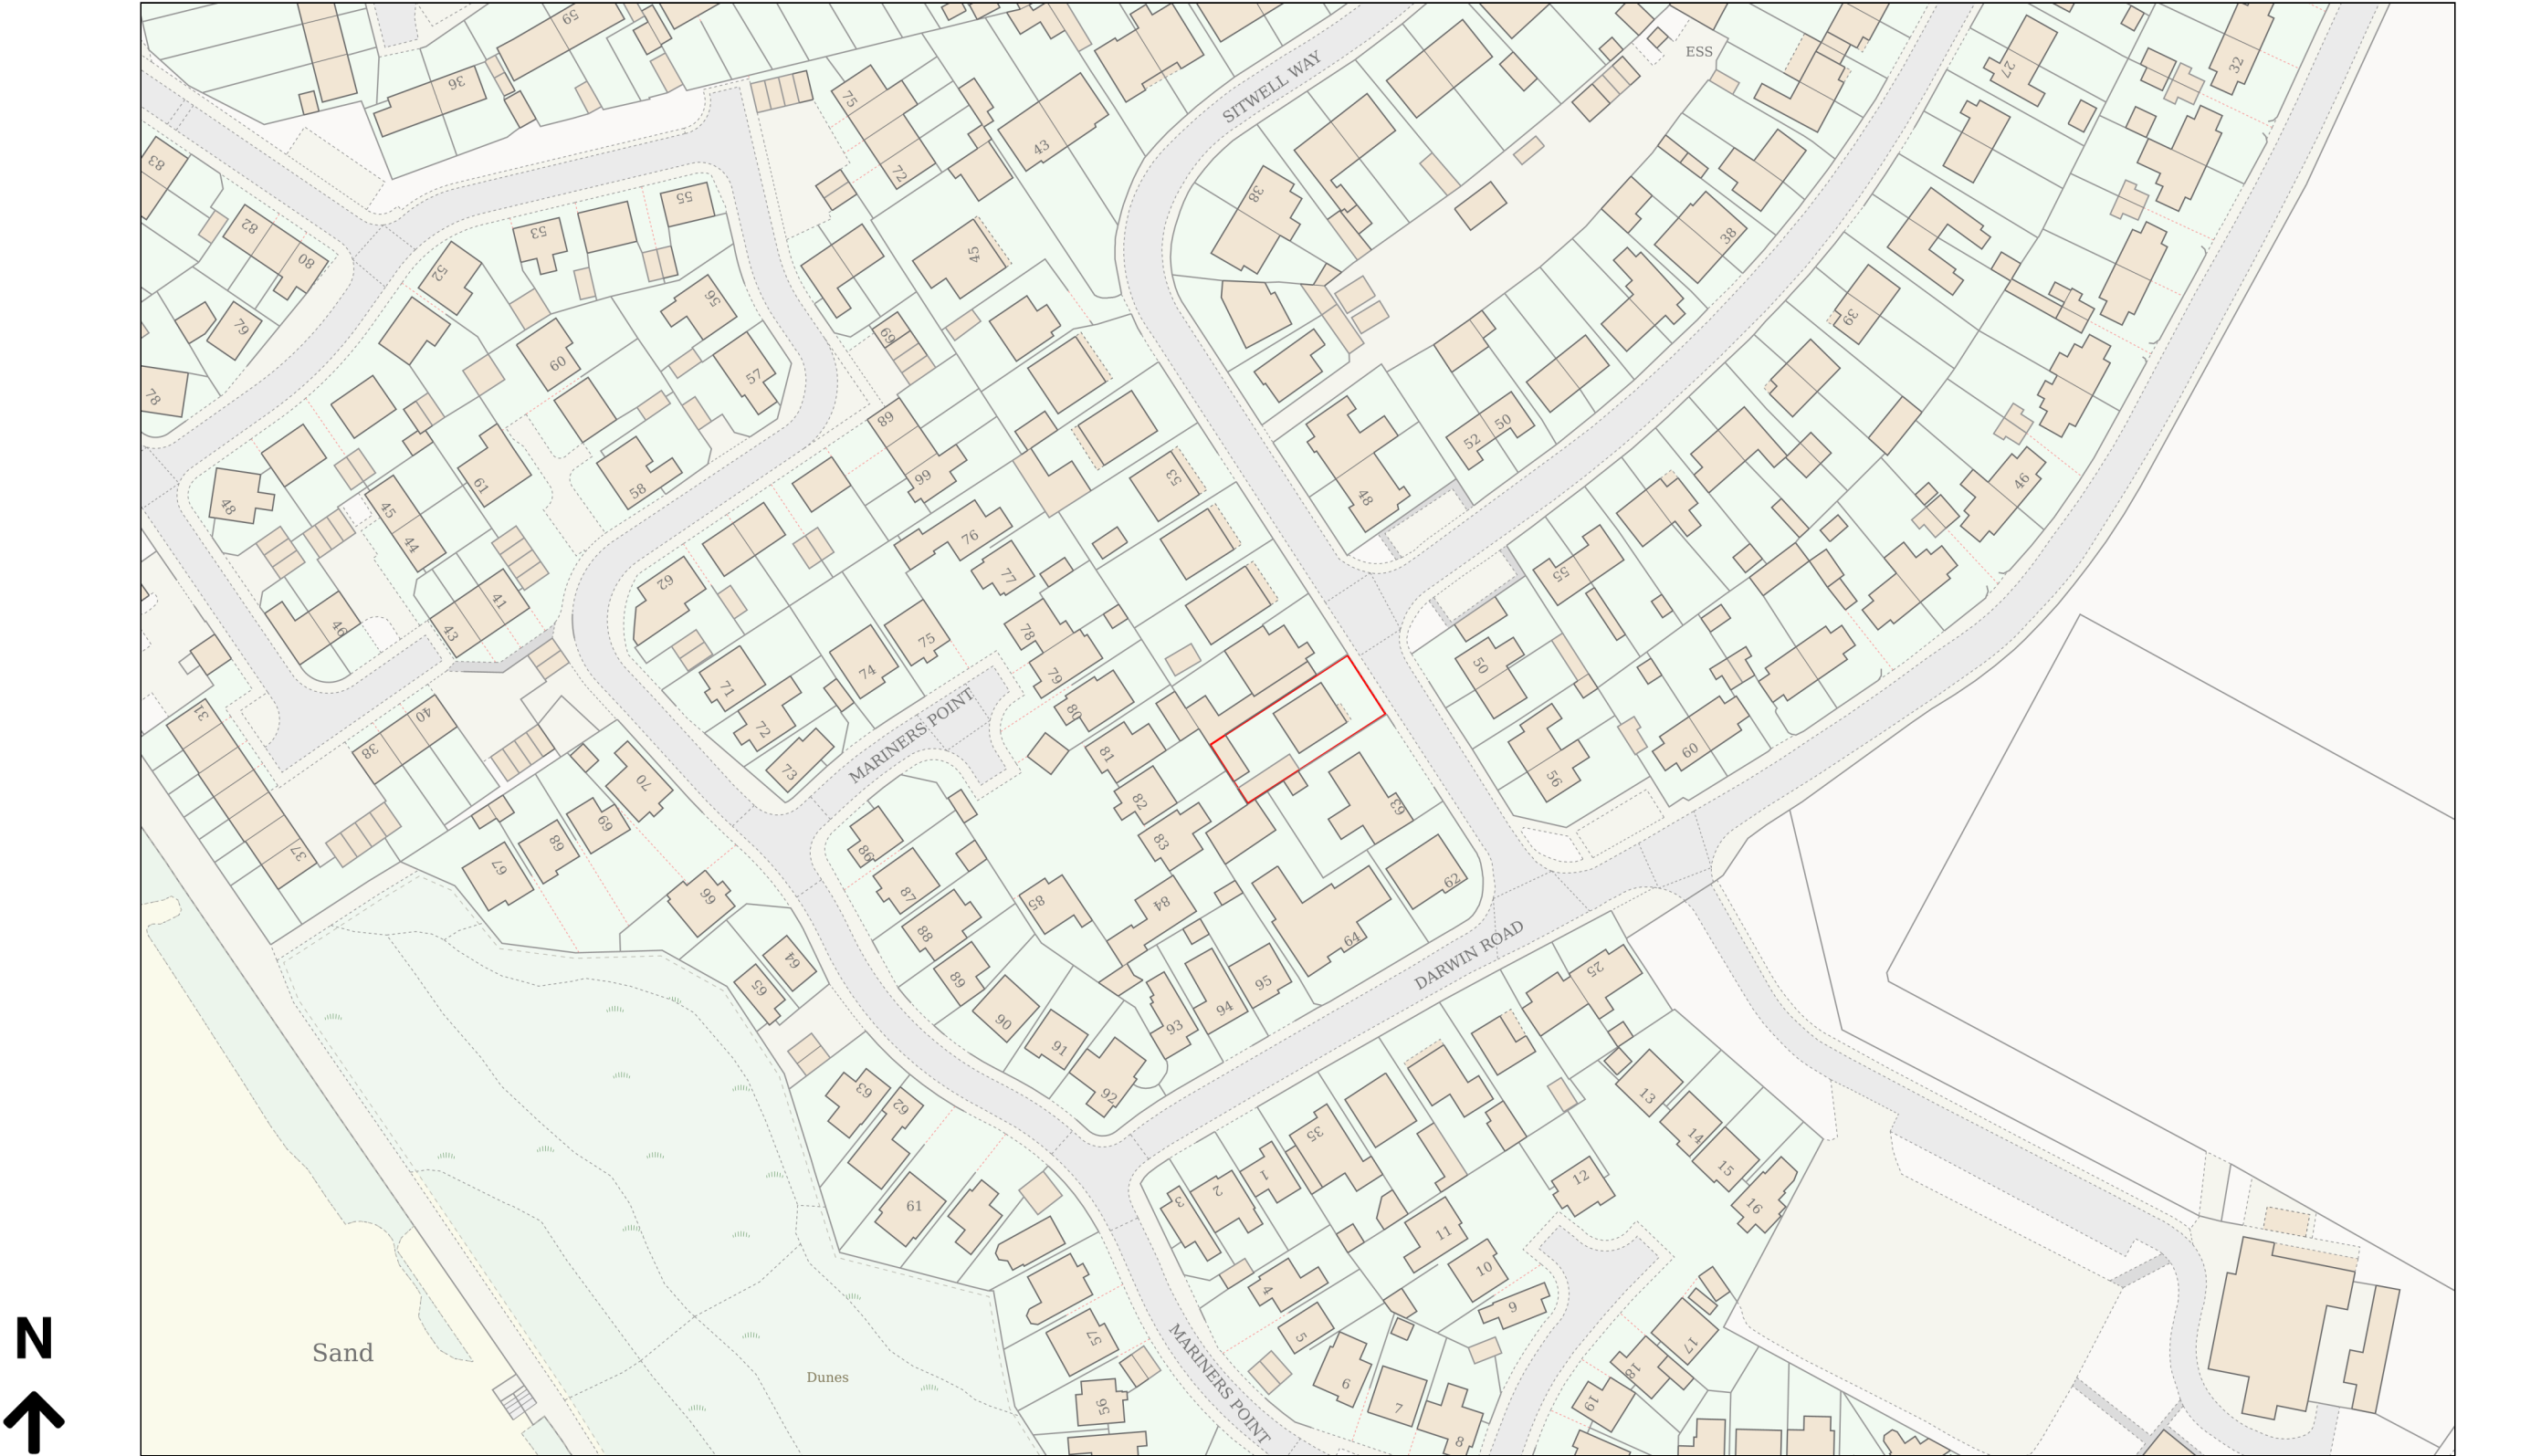

Planning Portal Reference: PP-14056161v1

