
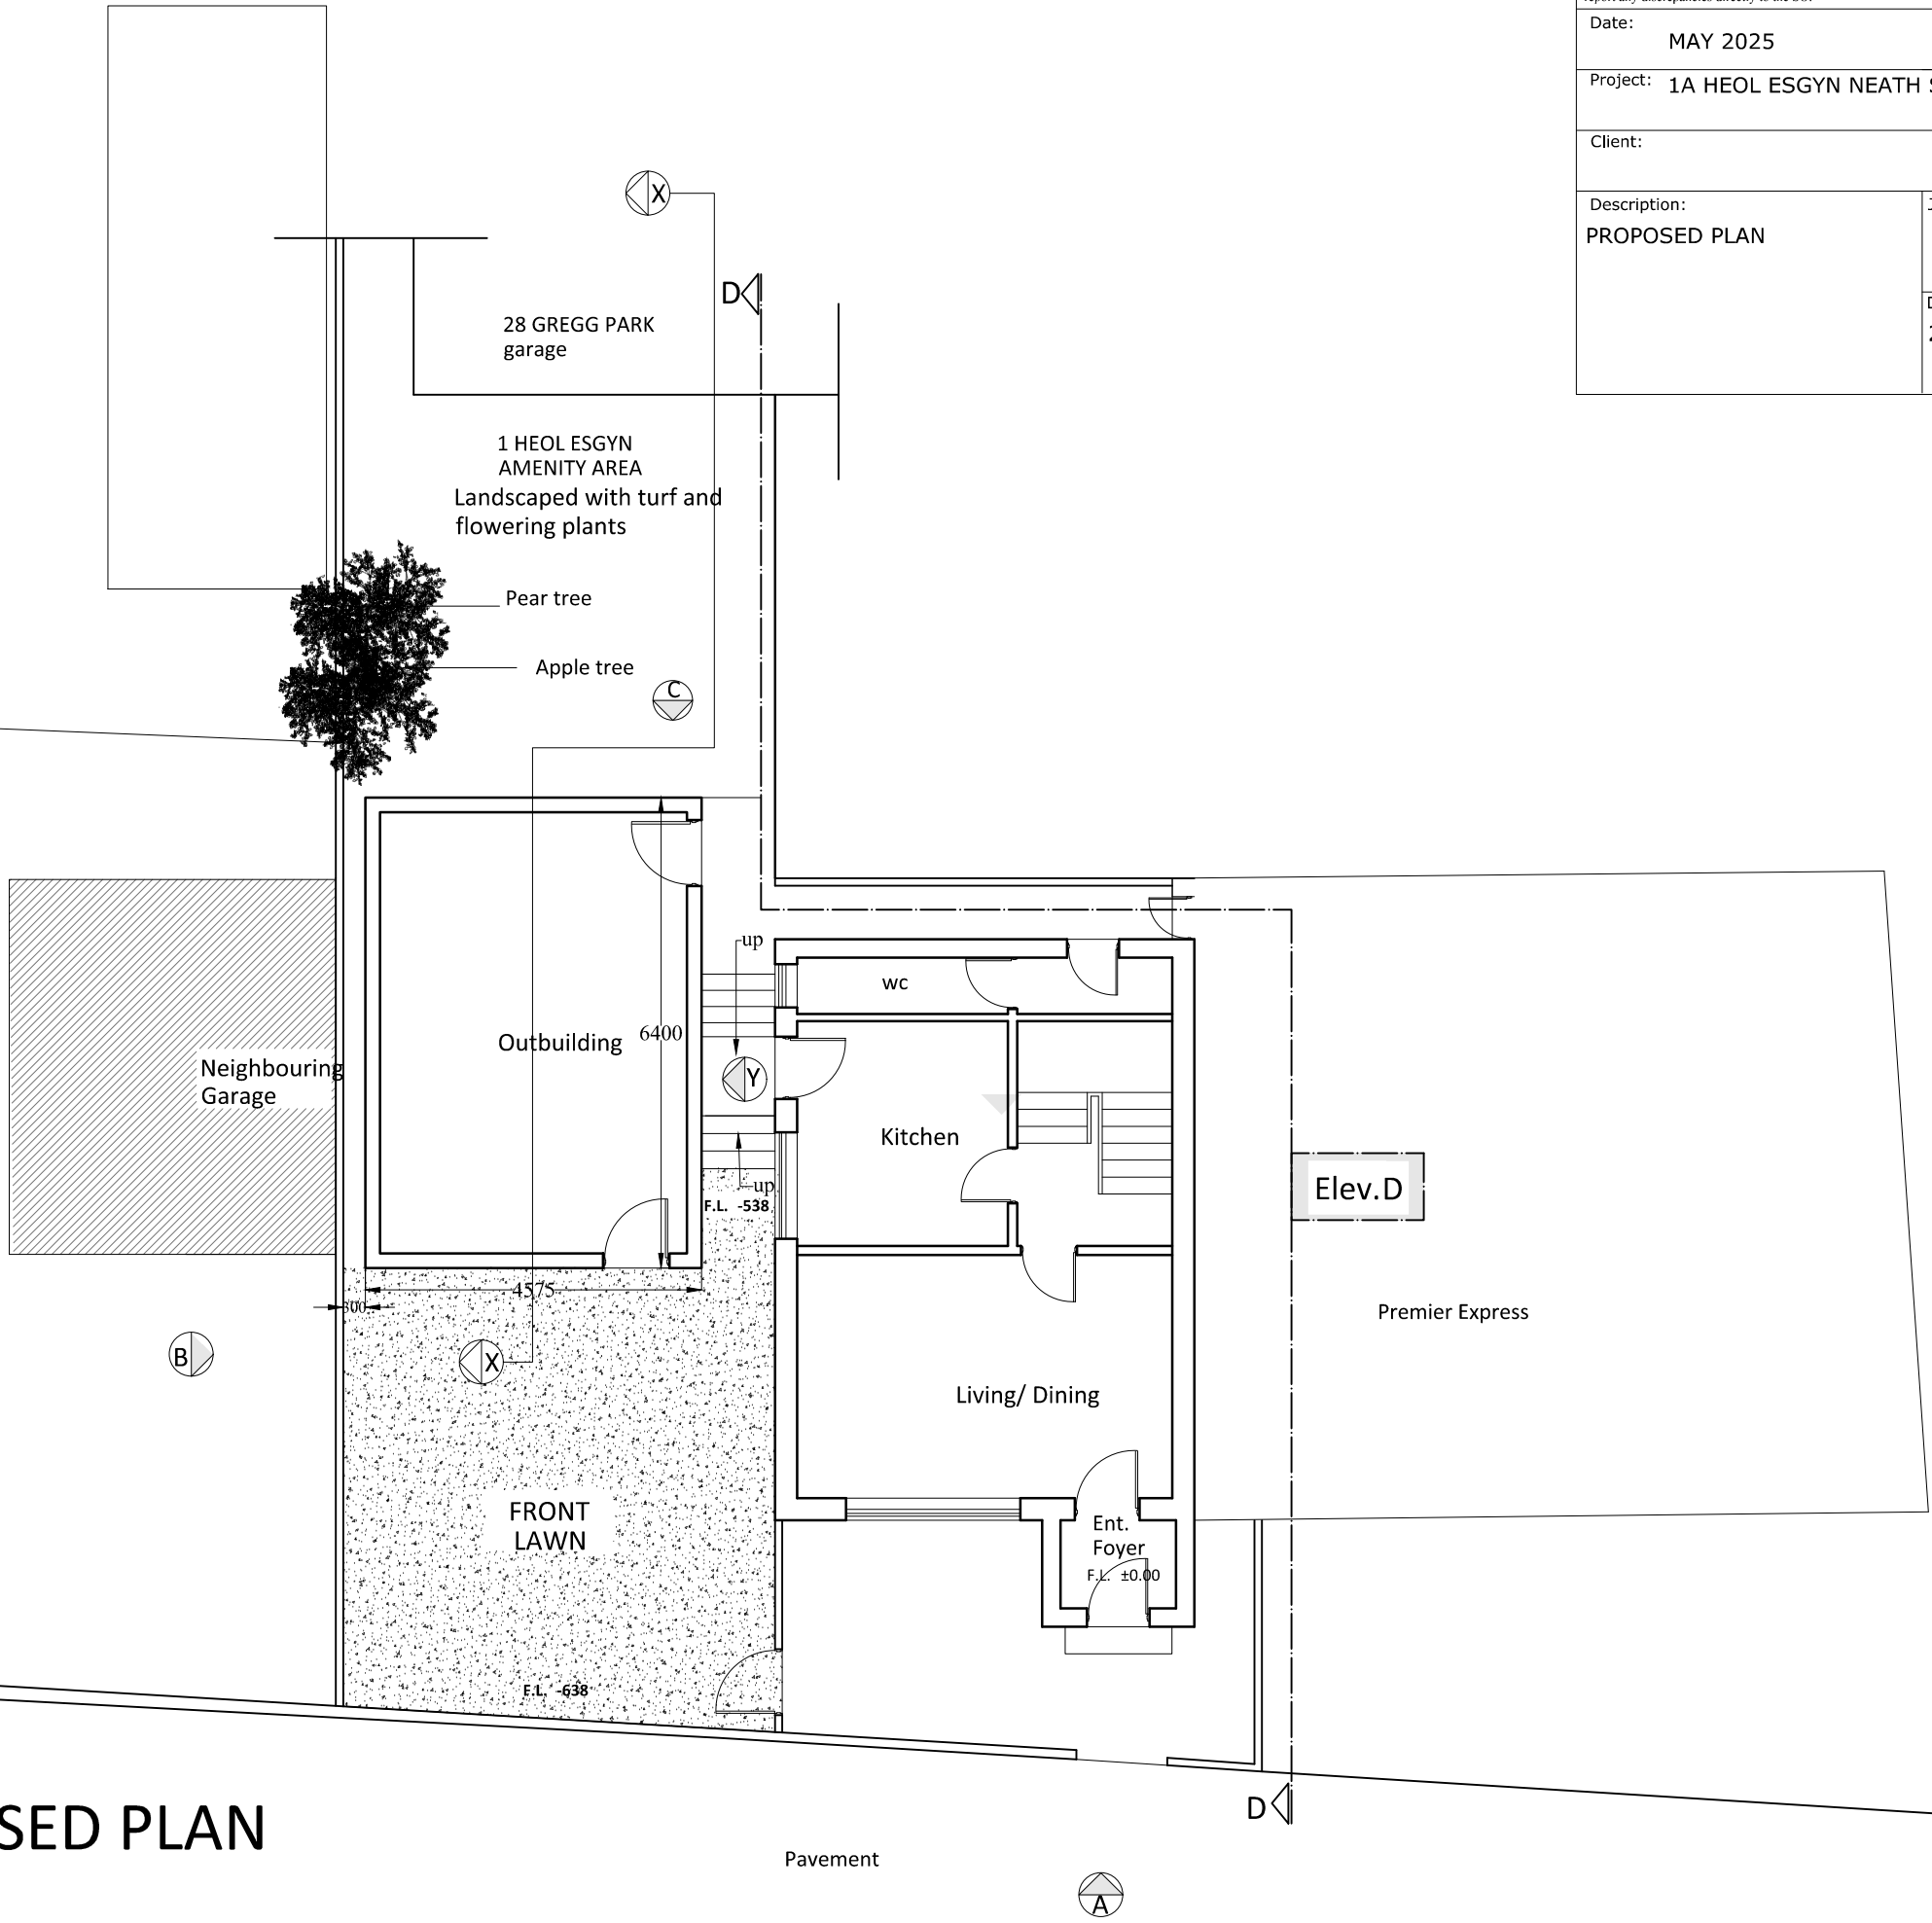


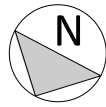

PROPOSED PLAN

© This drawing is copyright Do not Scale. Contractor to check all dimensions on site and to report any discrepancies directly to the SO.		
Date: MAY 2025		
Project: 1A HEOL ESGYN NEATH SA10 7LL		
Client:		
Description: PROPOSED PLAN	Job No:	Scale: 1:100 A3
	Dwg No: 201 R6	Drawn By: NZ
SK DESIGNS 58B, Clearwater Way, Lakeside, Cardiff, CF23 6DJ Tel: 029 20 761 950 Fax: 029 20 761 950 Email: info@skdesigns.org.uk		