






PROPOSED ELEVATION A

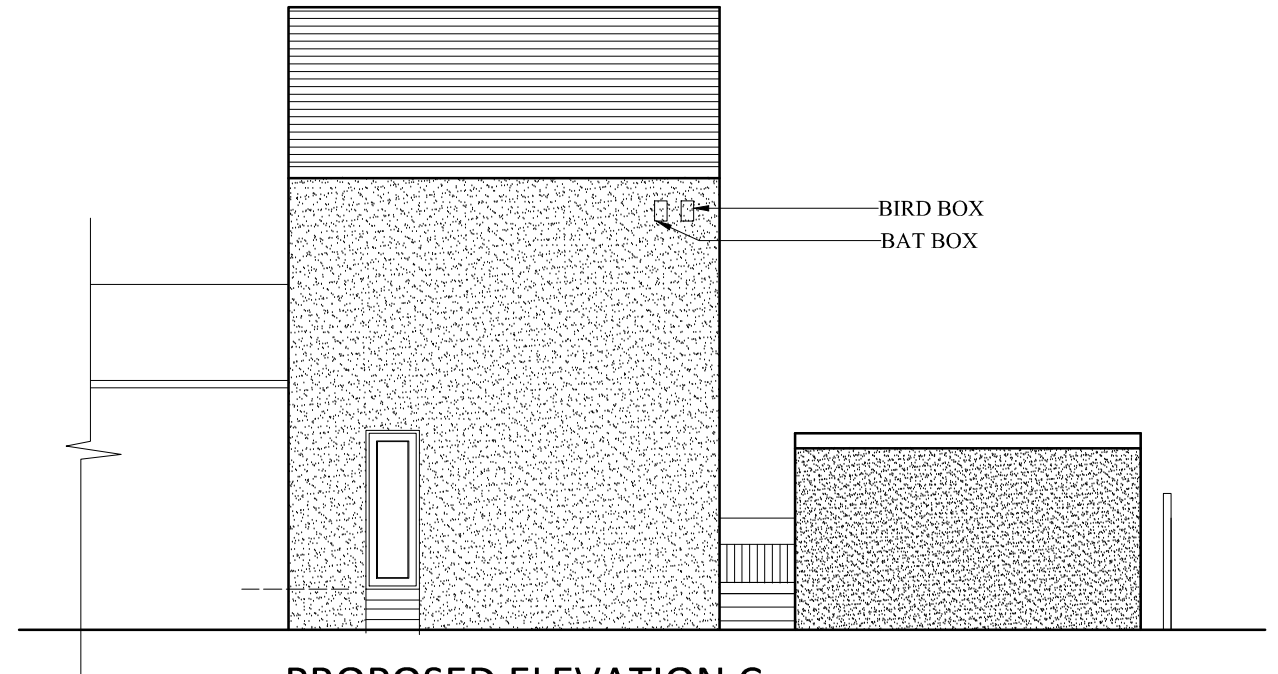


PROPOSED ELEVATION C

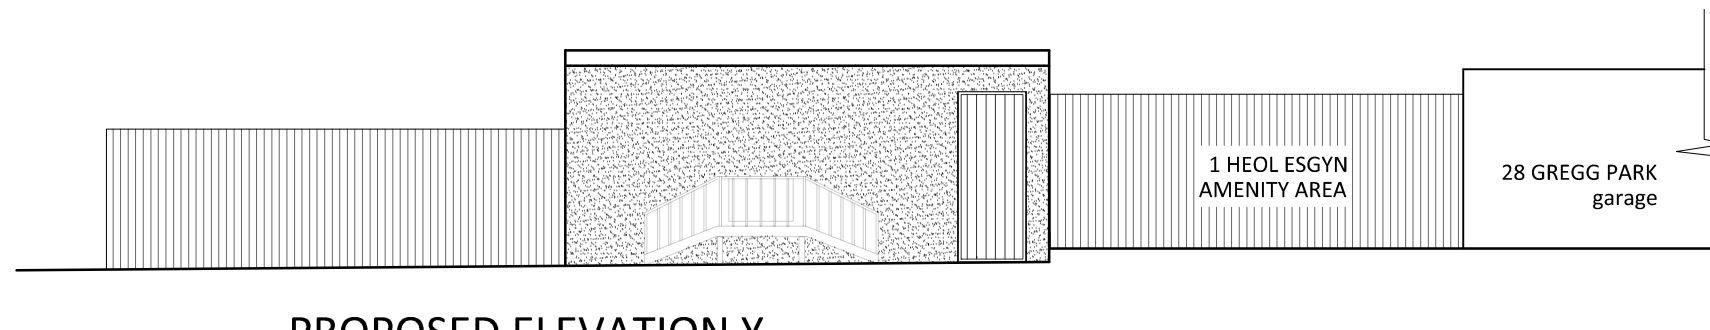

PROPOSED ELEVATION Y

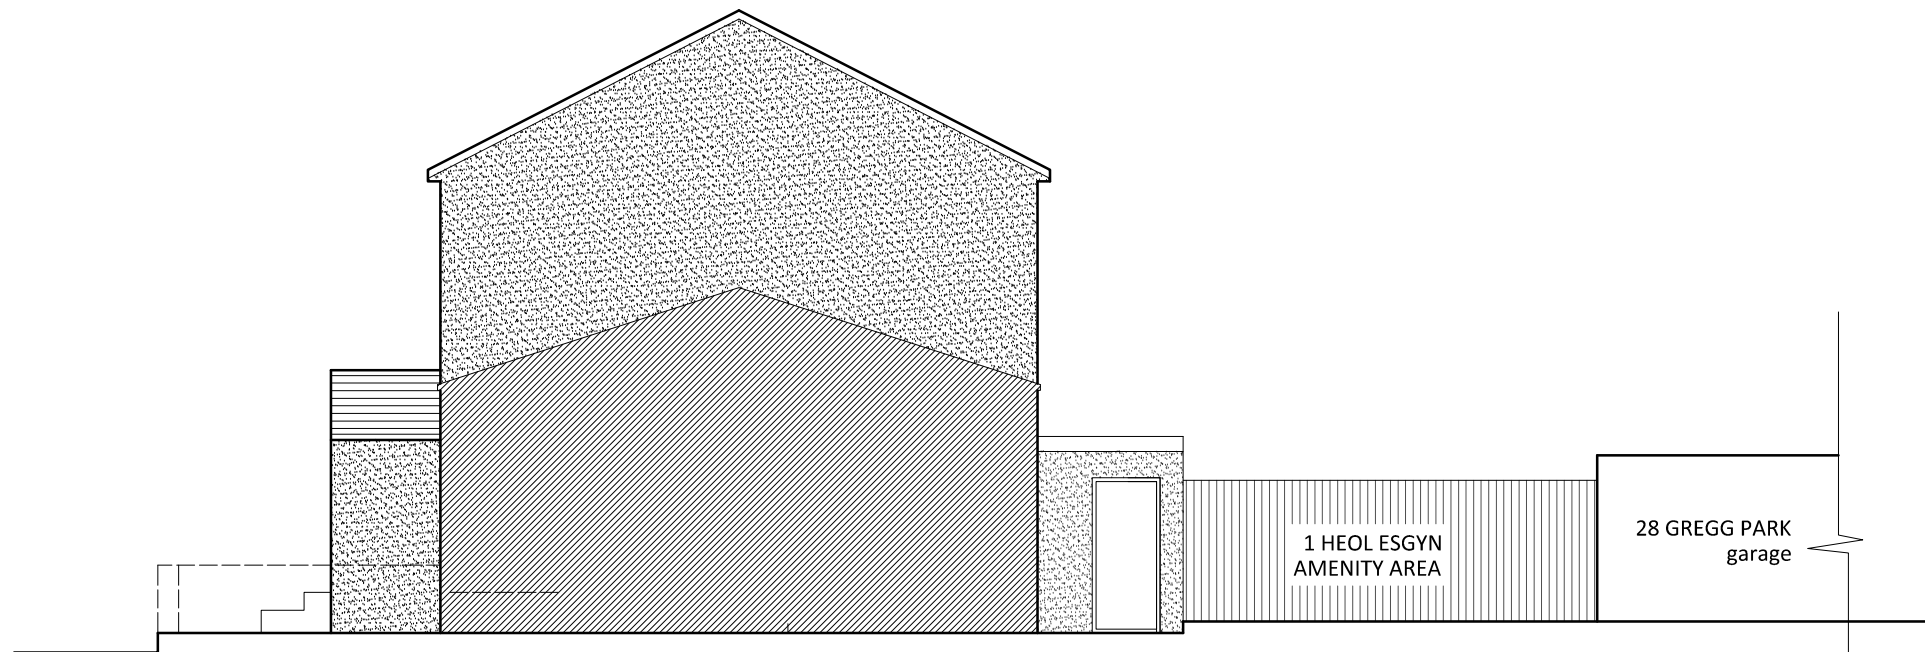

PROPOSED ELEVATION D

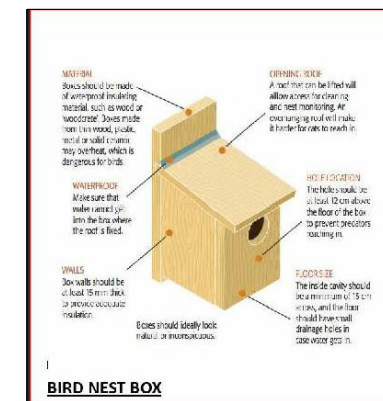

PROPOSED BIRD NEST BOX



PROPOSED BAT BOX

This drawing is copyright Do not Scale Contractor to check all dimensions on site and to report any discrepancies directly to the SO.			 SK DESIGNS SK DESIGNS 588, Clewate Way, Lakeside, Cardiff, CF23 6DB Tel: 029 20 761 950 Fax: 029 20 761 950 Email: info@skdesigns.org.uk		
Date:		MAY 2025			
Project:		1A HEOL ESGYN NEATH SA10 7LL			
Client:					
Description:		Job No:			
PROPOSED ELEVATIONS		Scale:			
		1:100 ON A3			
Dwg No:		Drawn By:			
202 R6		NZ			