



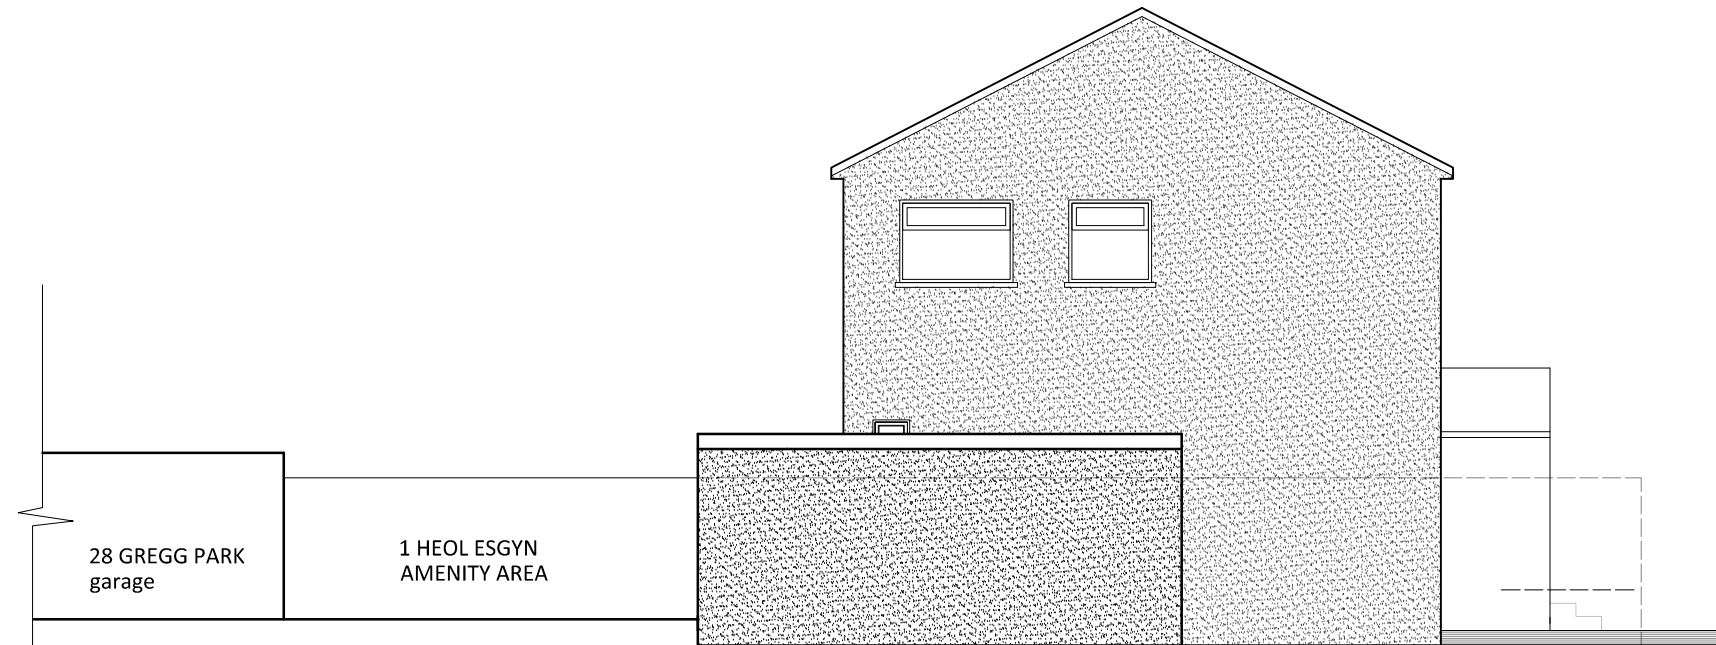

PROPOSED ELEVATION B
(with garage)



PROPOSED ELEVATION B

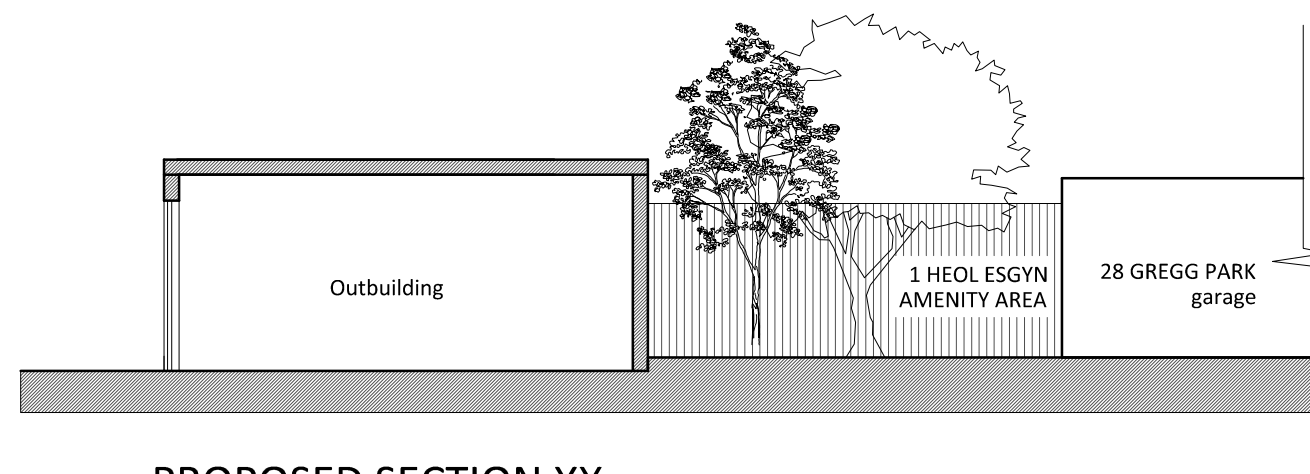

PROPOSED SECTION XX

This drawing is copyright Do not Scale. Contractor to check all dimensions on site and to report any discrepancies directly to the SO.			 SK DESIGNS SK DESIGNS 56b, Clewerwater Way, Llanidloes, Cardiff, CF23 6BH Tel: 029 20 761 950 Fax: 029 20 761 950 Email: info@skdesigns.org.uk	
Date: MAY 2025				
Project: 1A HEOL ESGYN NEATH SA10 7LL				
Client:				
Description: PROPOSED ELEVATIONS & SECTION		Job No: 203 R6	Scale: 1:100 ON A3	
		Dwg No: 203 R6	Drawn By: NZ	