
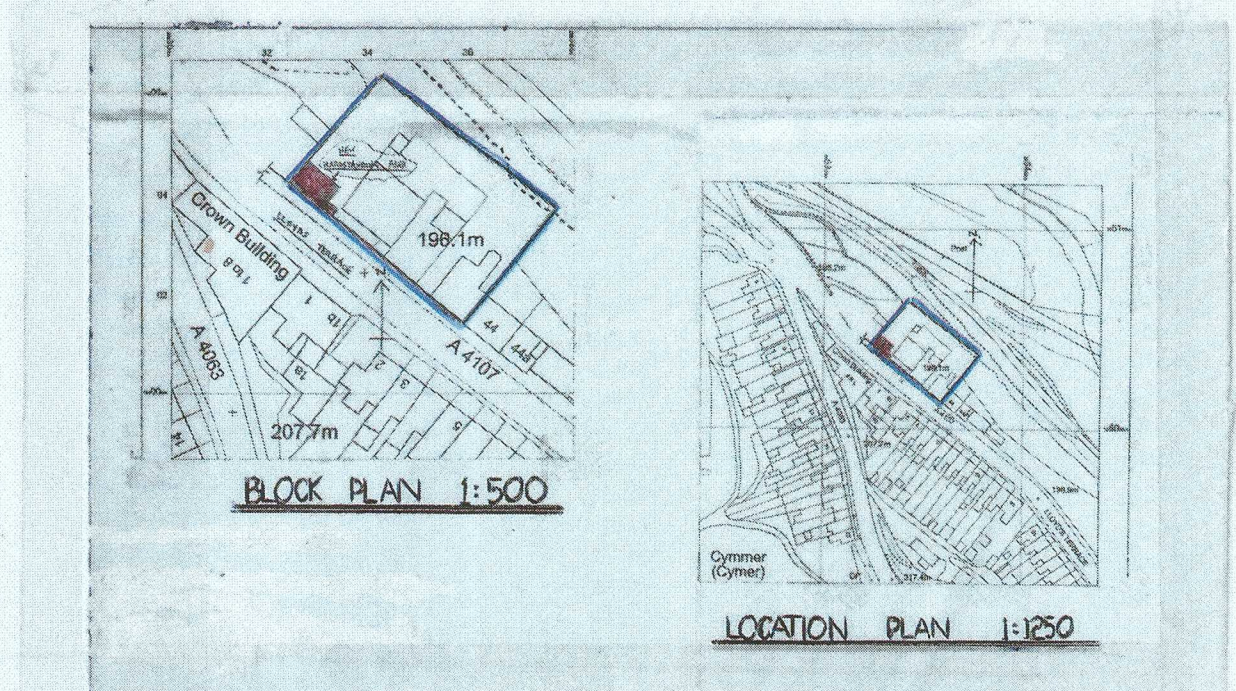
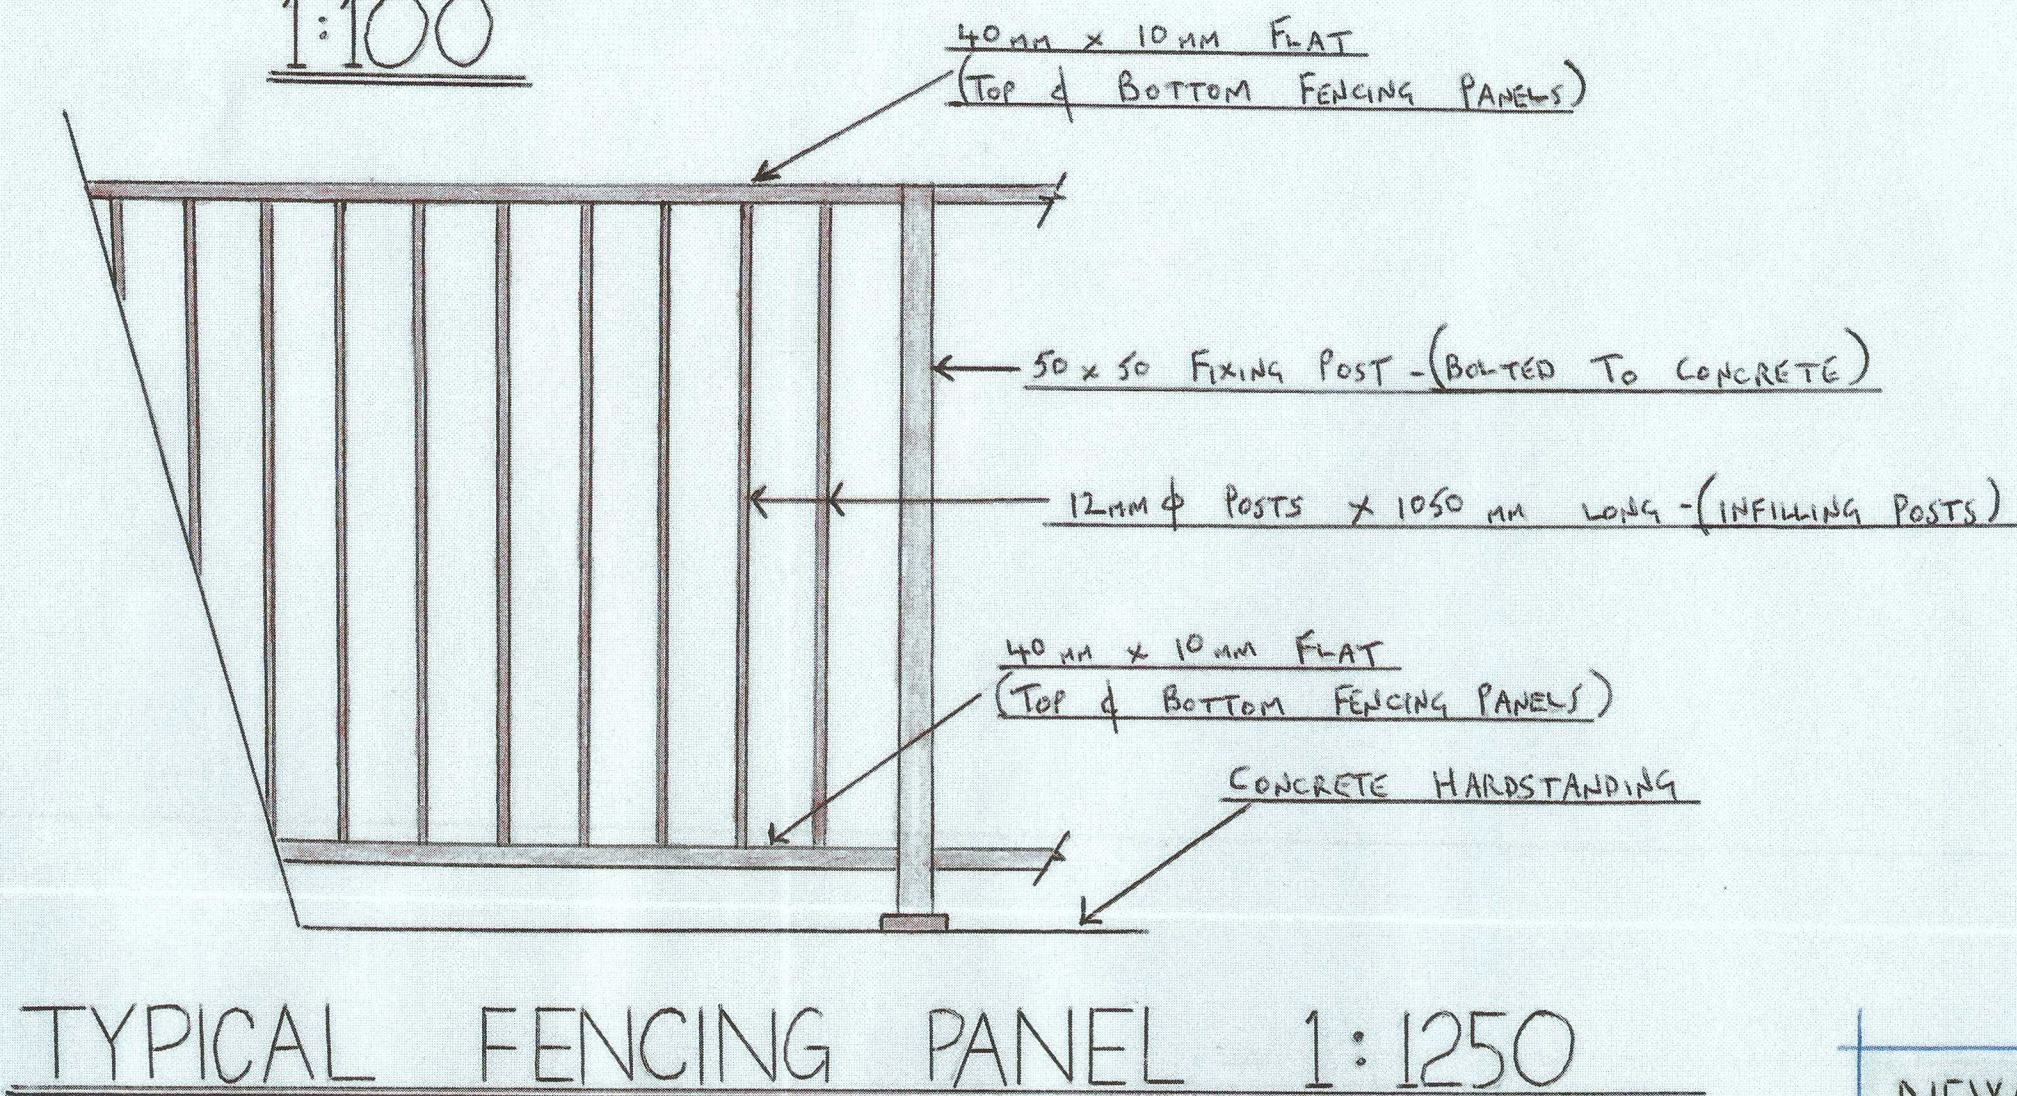
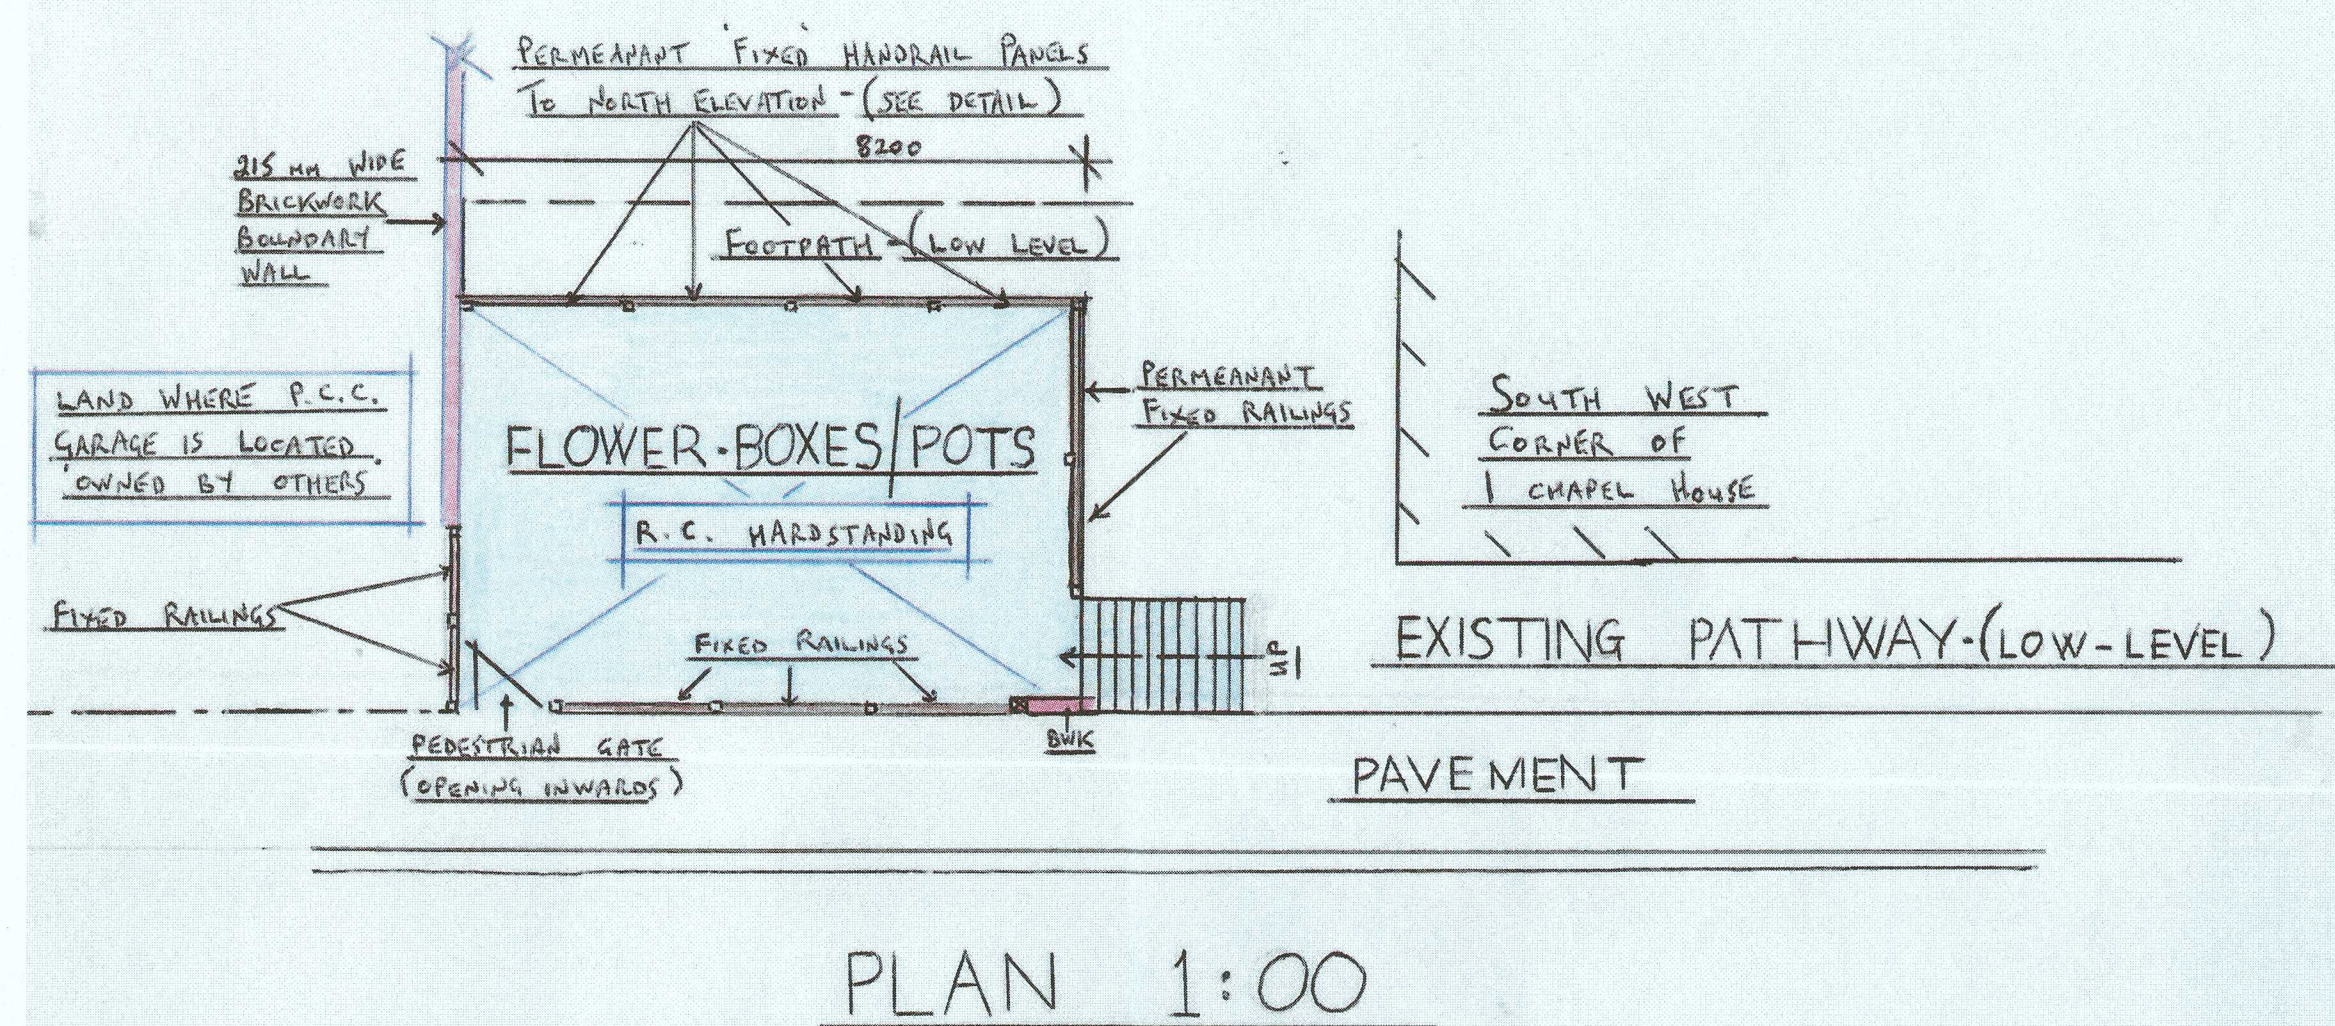
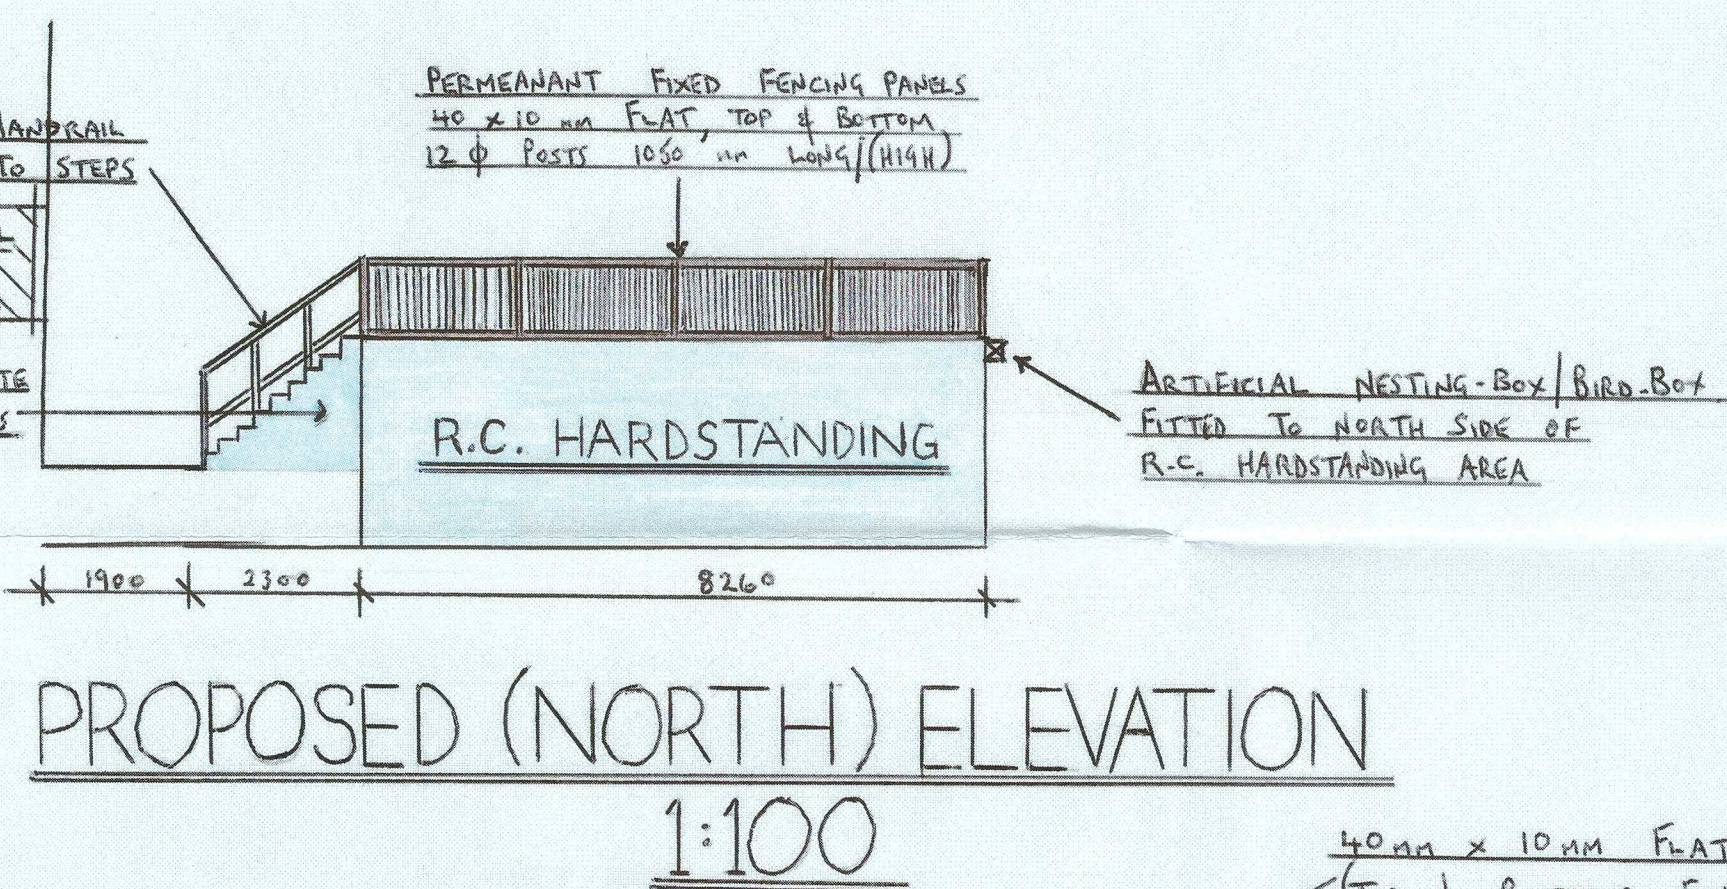
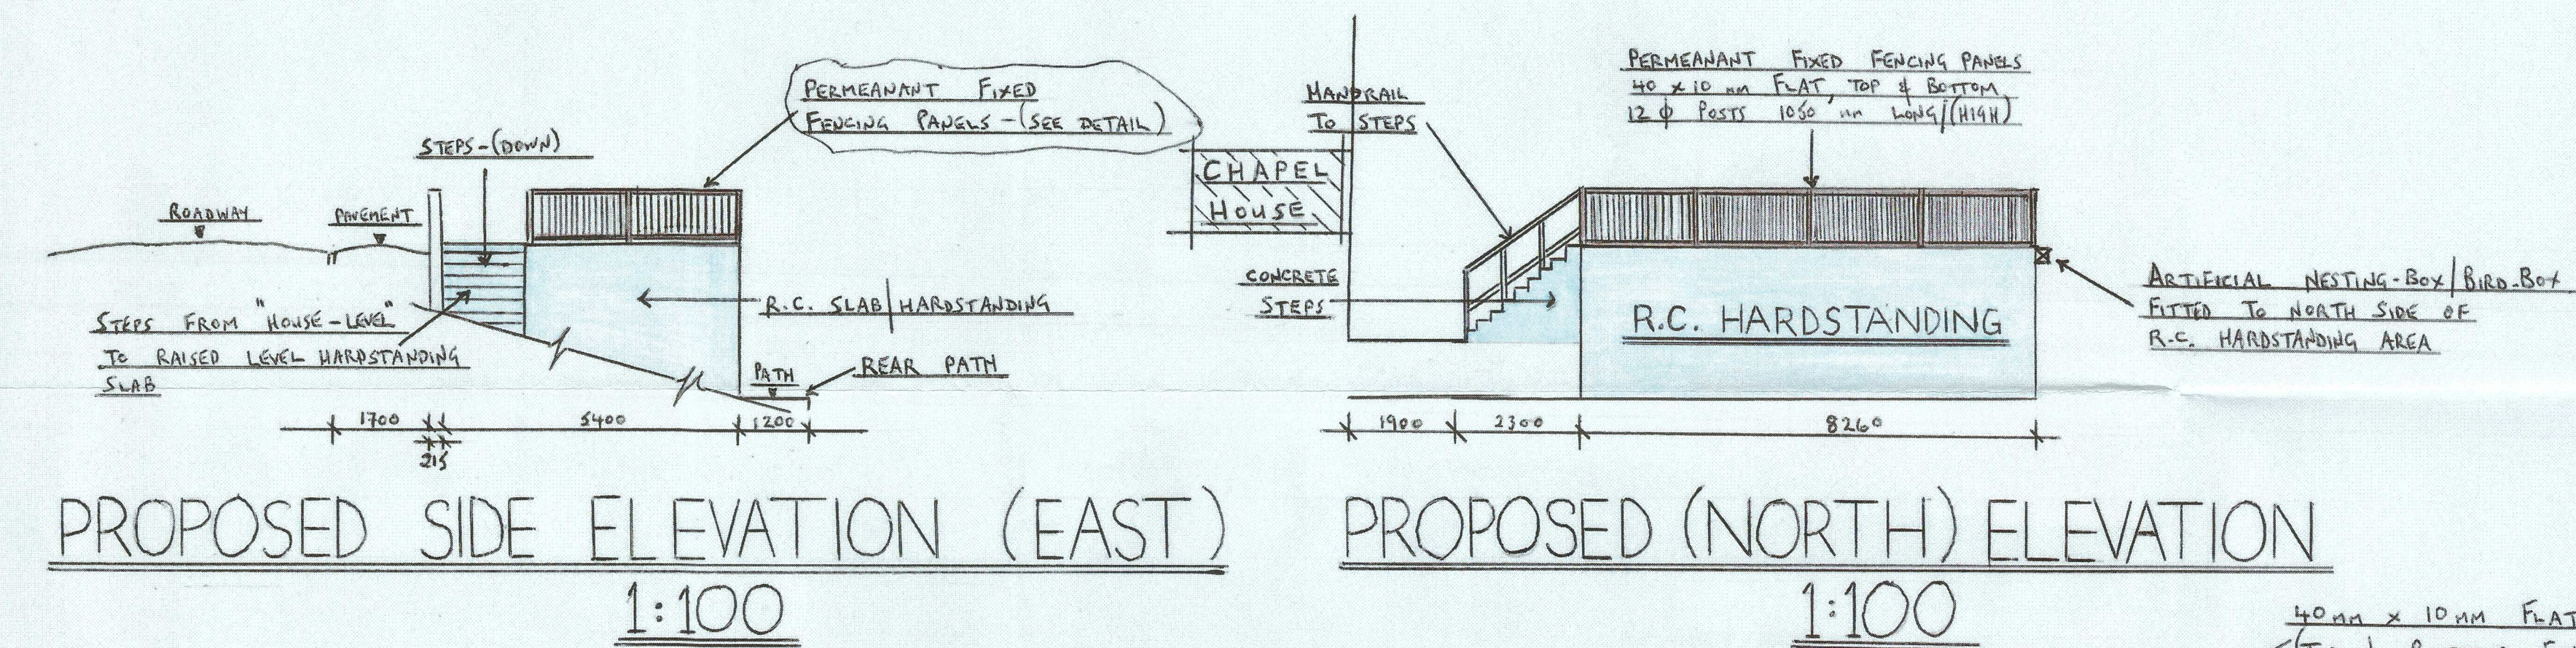
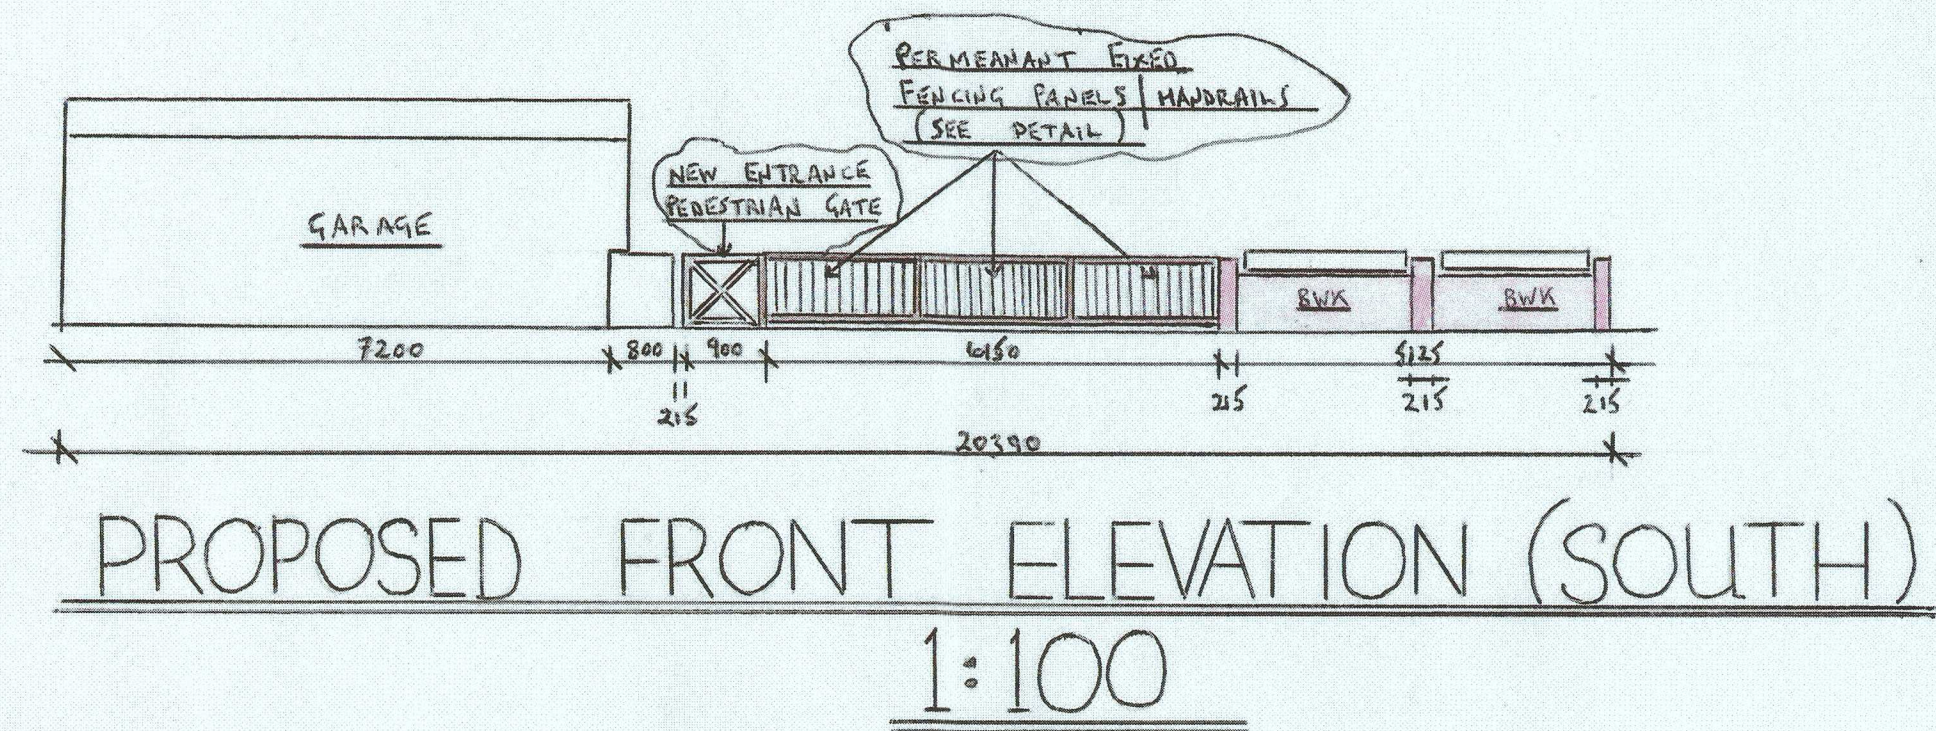
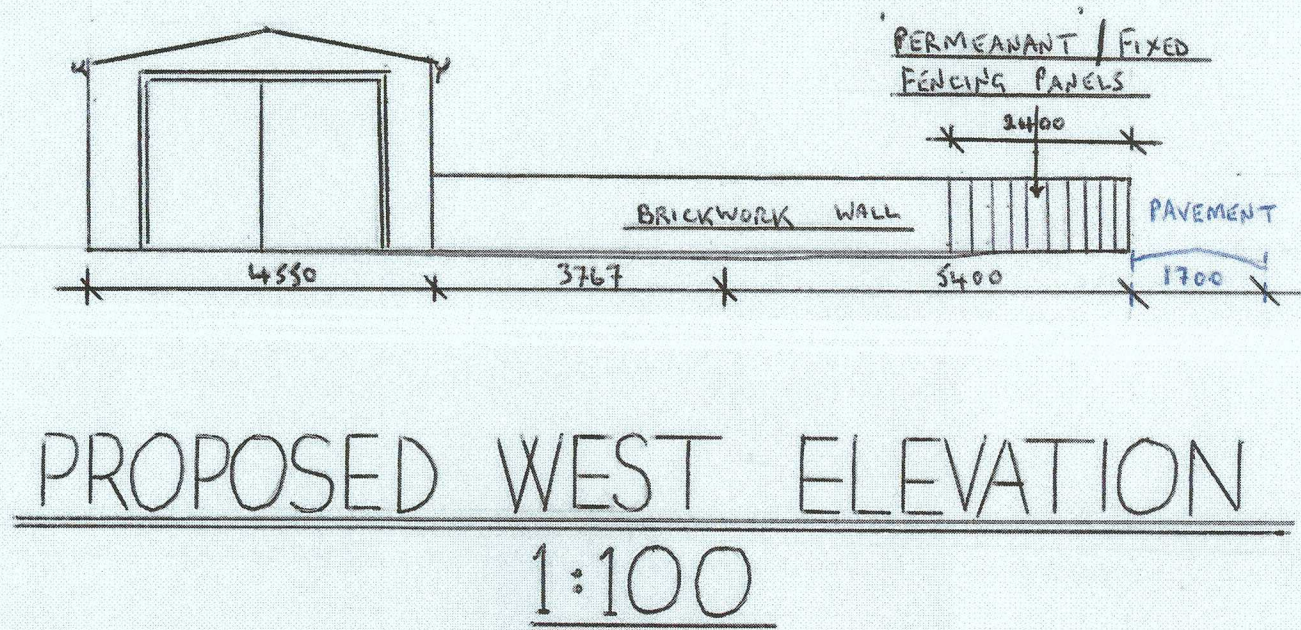


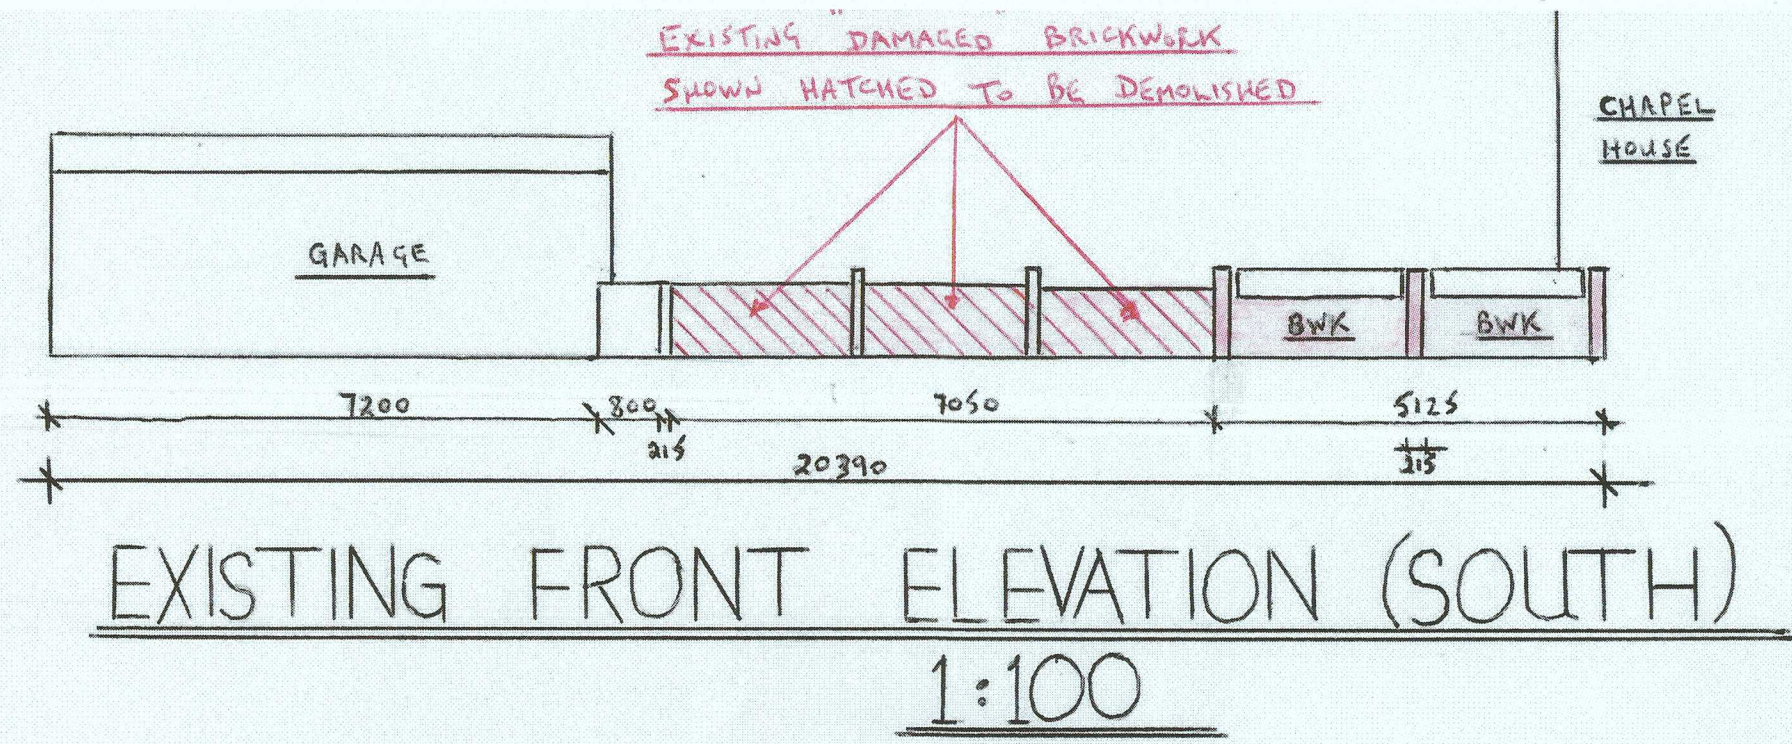

NEW PLAN REFERENCE No.: RI 20/05/25
FLOWER BOXES/POTS LAYDOWN AREA

R.C. HARDSTING AREA 8260 MM (N.S.) x 5400 MM (W.E.) WITH FIXED CONTINUOUS HANDRAILING ALL SIDES (AS SHOWN), INCORPORATING 1 No. PERSONNEL GATE/FRAME 900 MM WIDE LOCATED AT S.W. CORNER (FRONT SIDE). THIS NEW HARDSTANDING TO ACCOMODATE FLOWER BOXES/POTS AT WEST SIDE OF 1 CHAPEL HOUSE, LLOYDS TERRACE, CYMMER, (SA13 3HU) FOR MRS. R. TEAGUE SANSOM.