



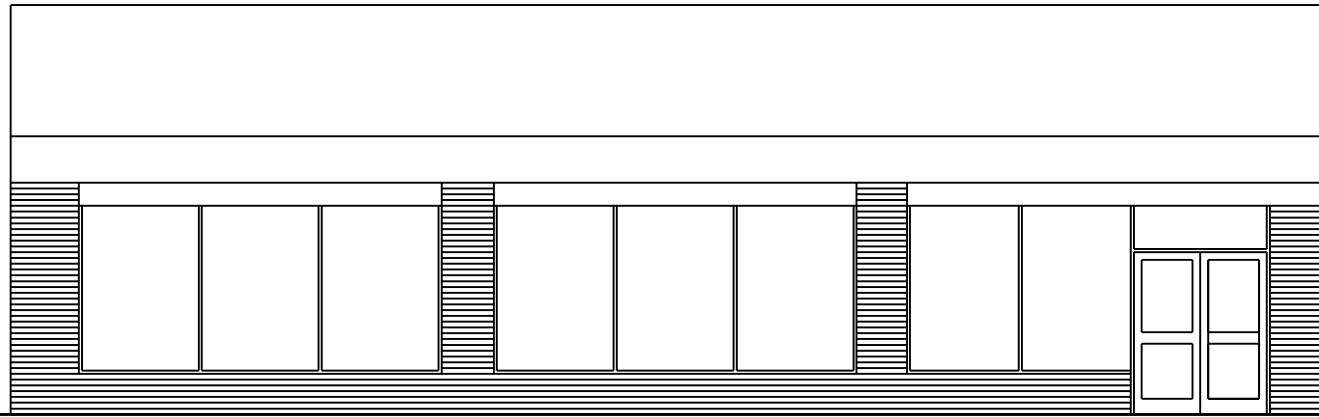


NORTH

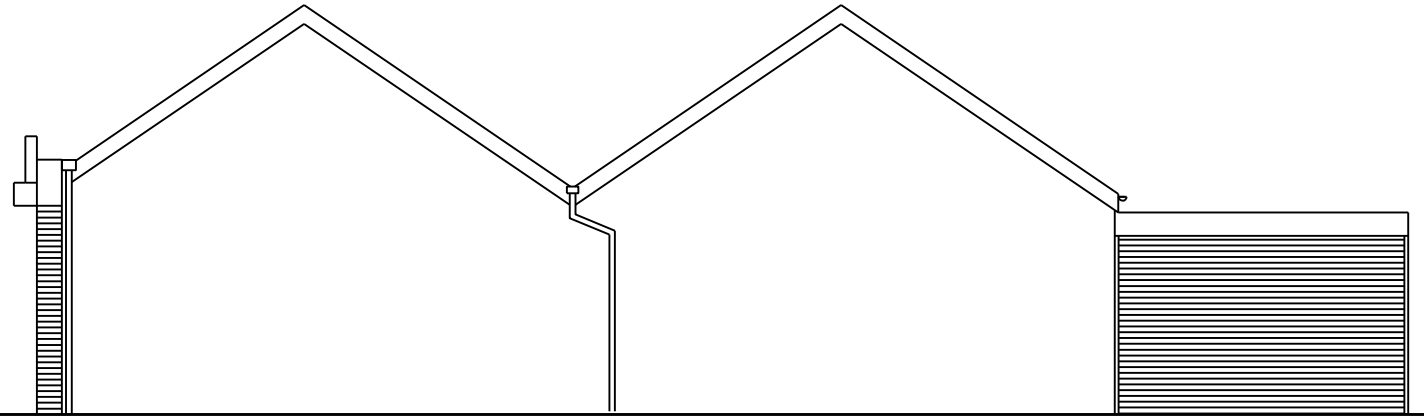

EAST



SOUTH

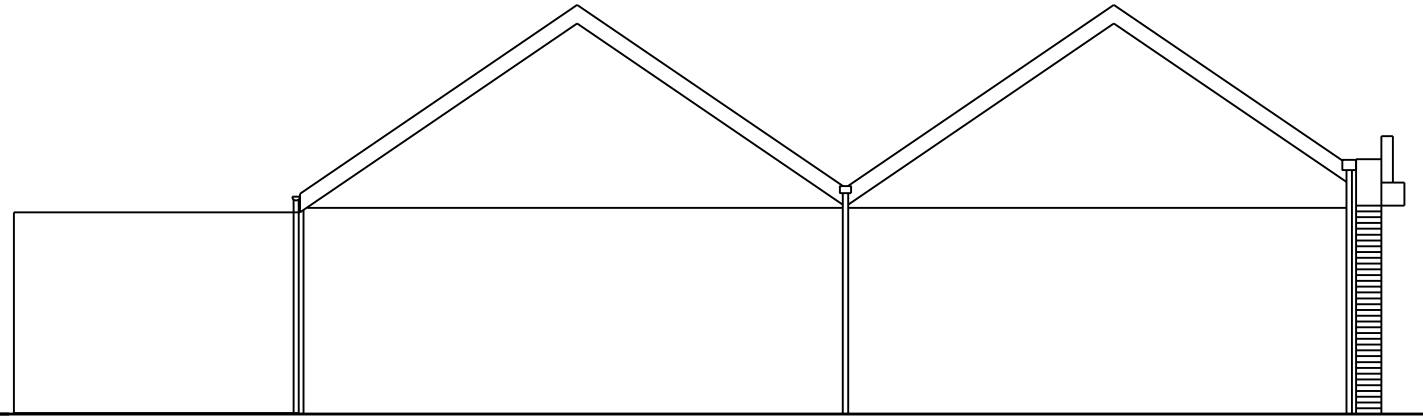

WEST

1 : 100 @ A3

ELEVATIONS EXISTING

2682 - PA - 03