



Cycle Store Plan

1:100 @ A1

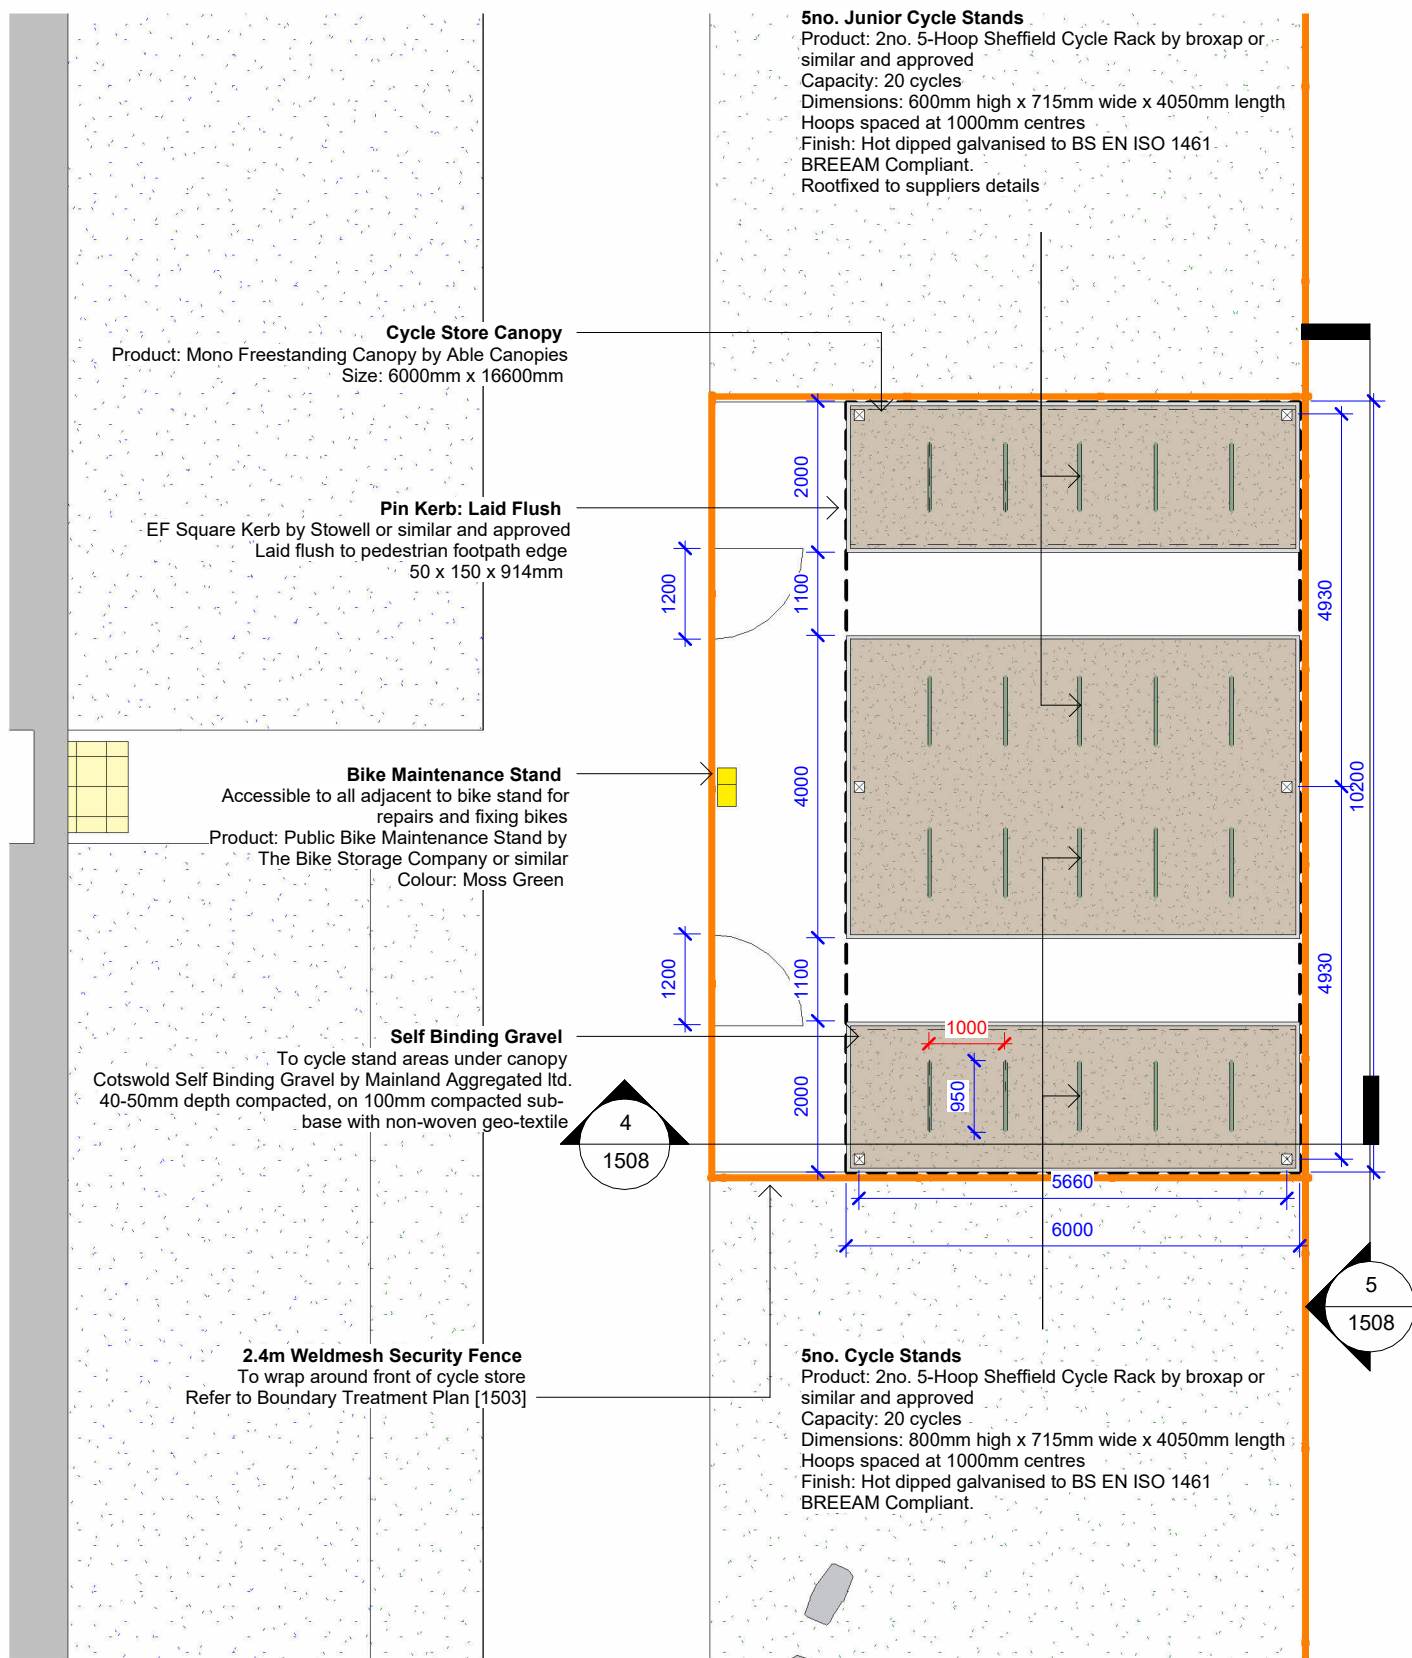


Cycle Store Ground Plan

1 : 100

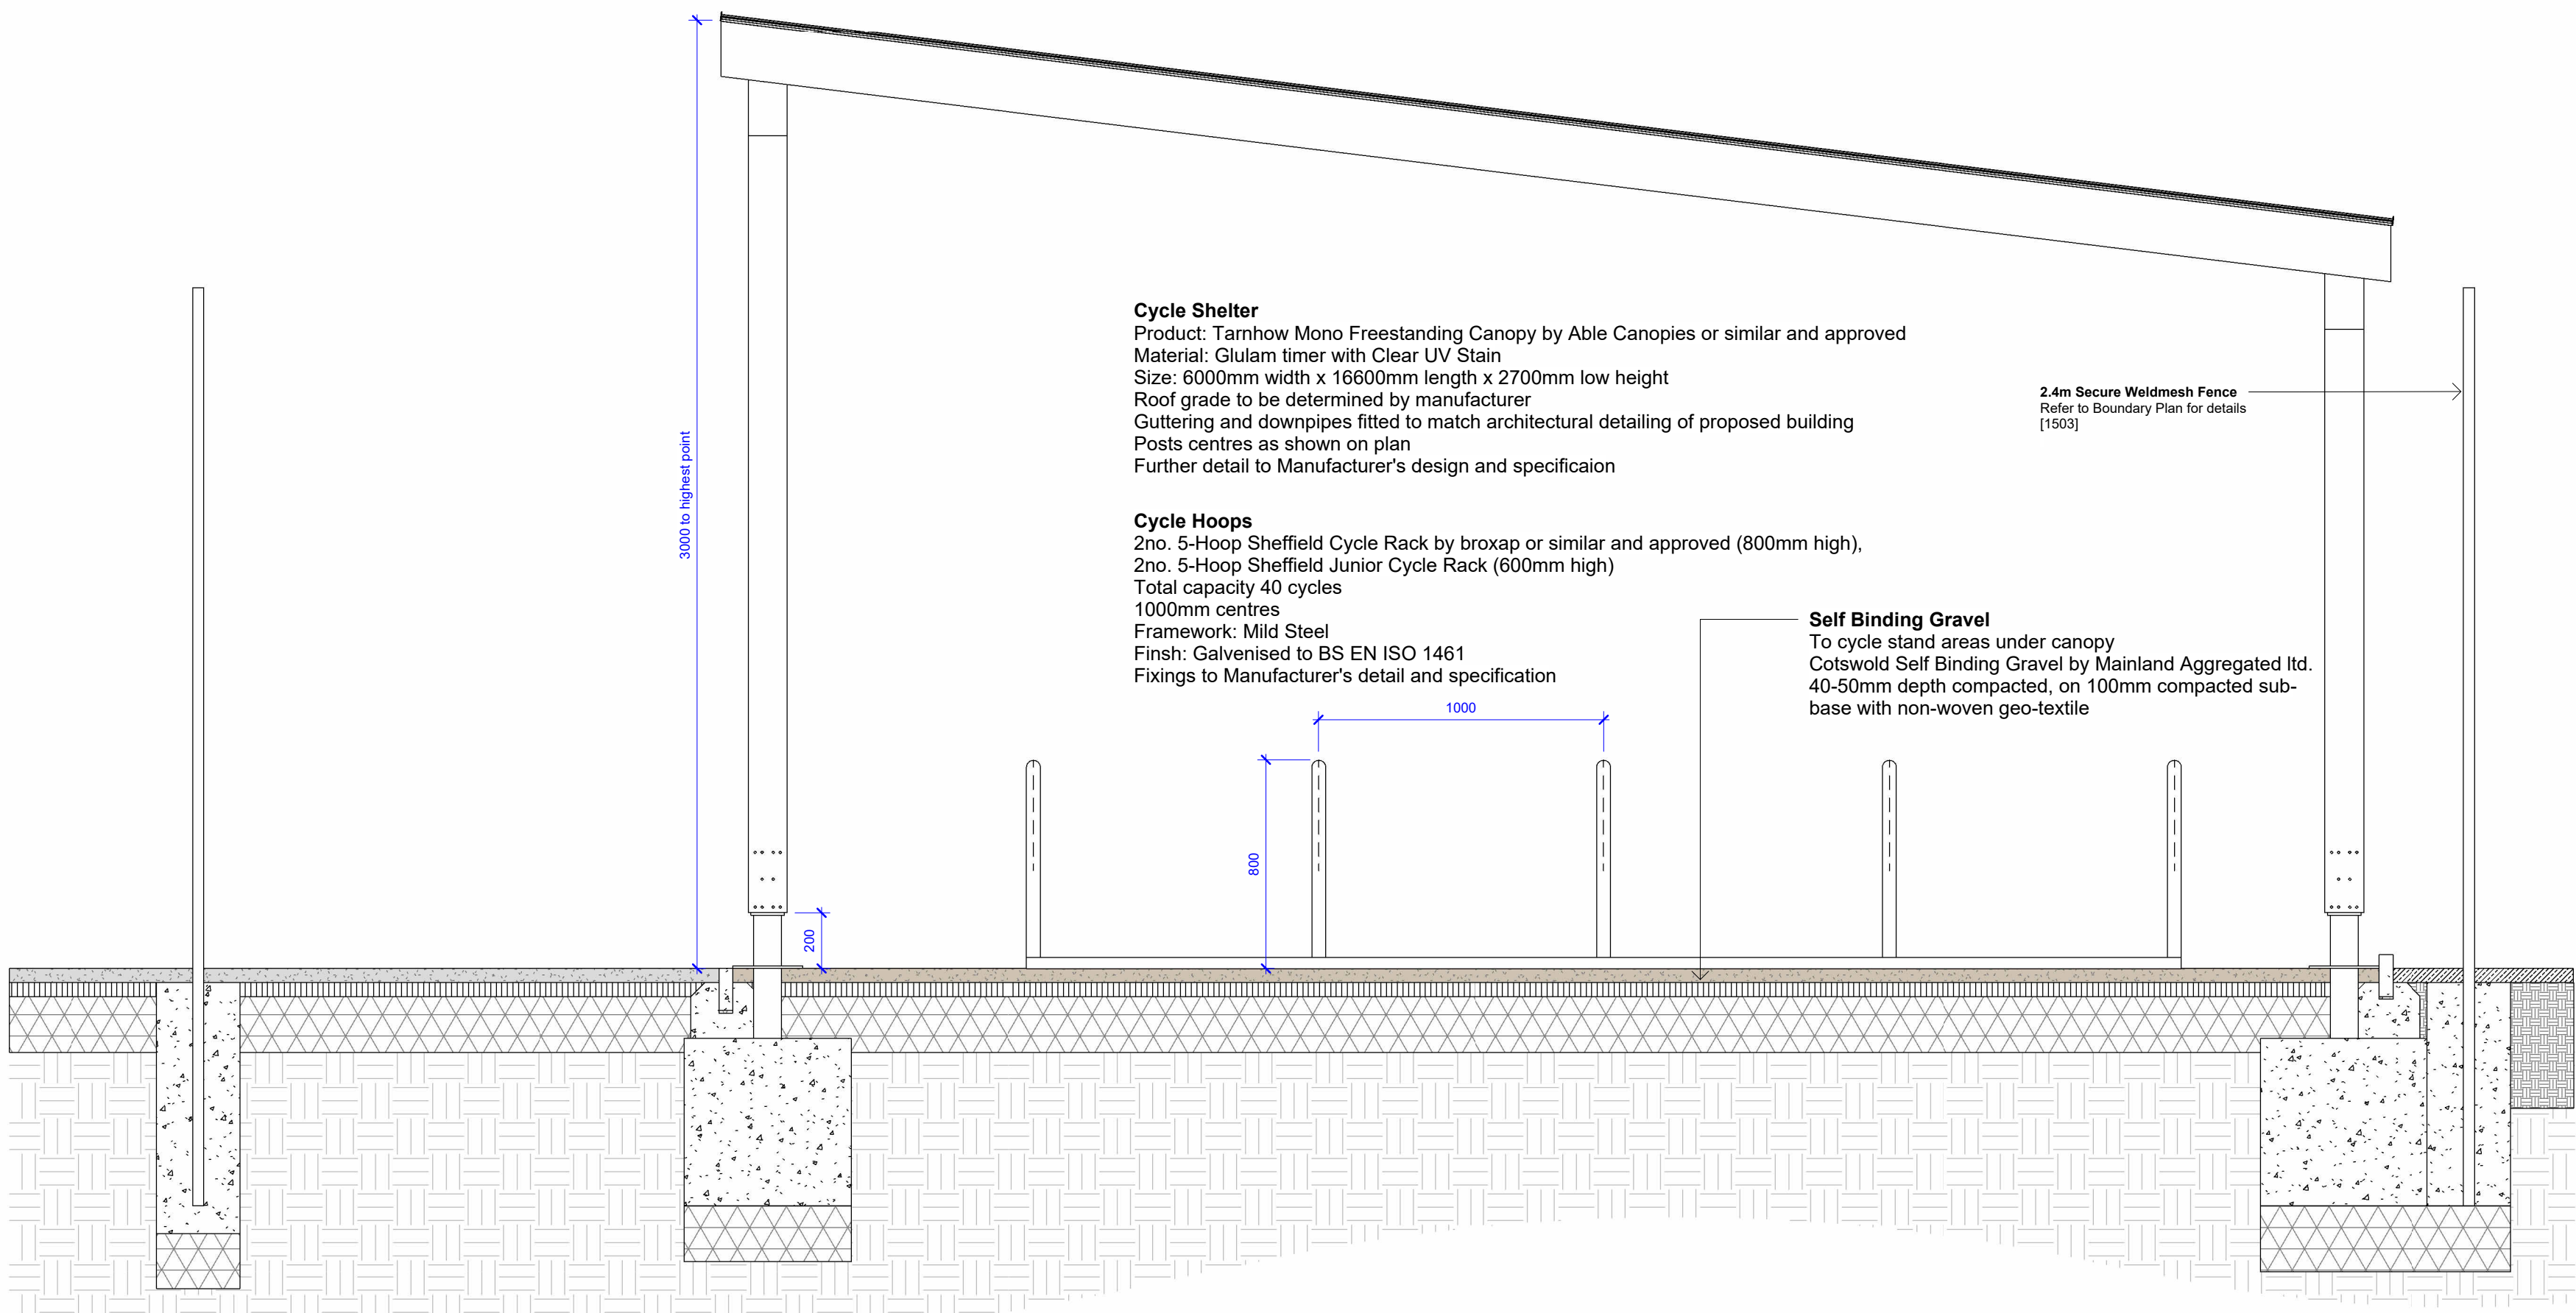


Tarnhow Freestanding Mono Canopy Side View

1 : 20

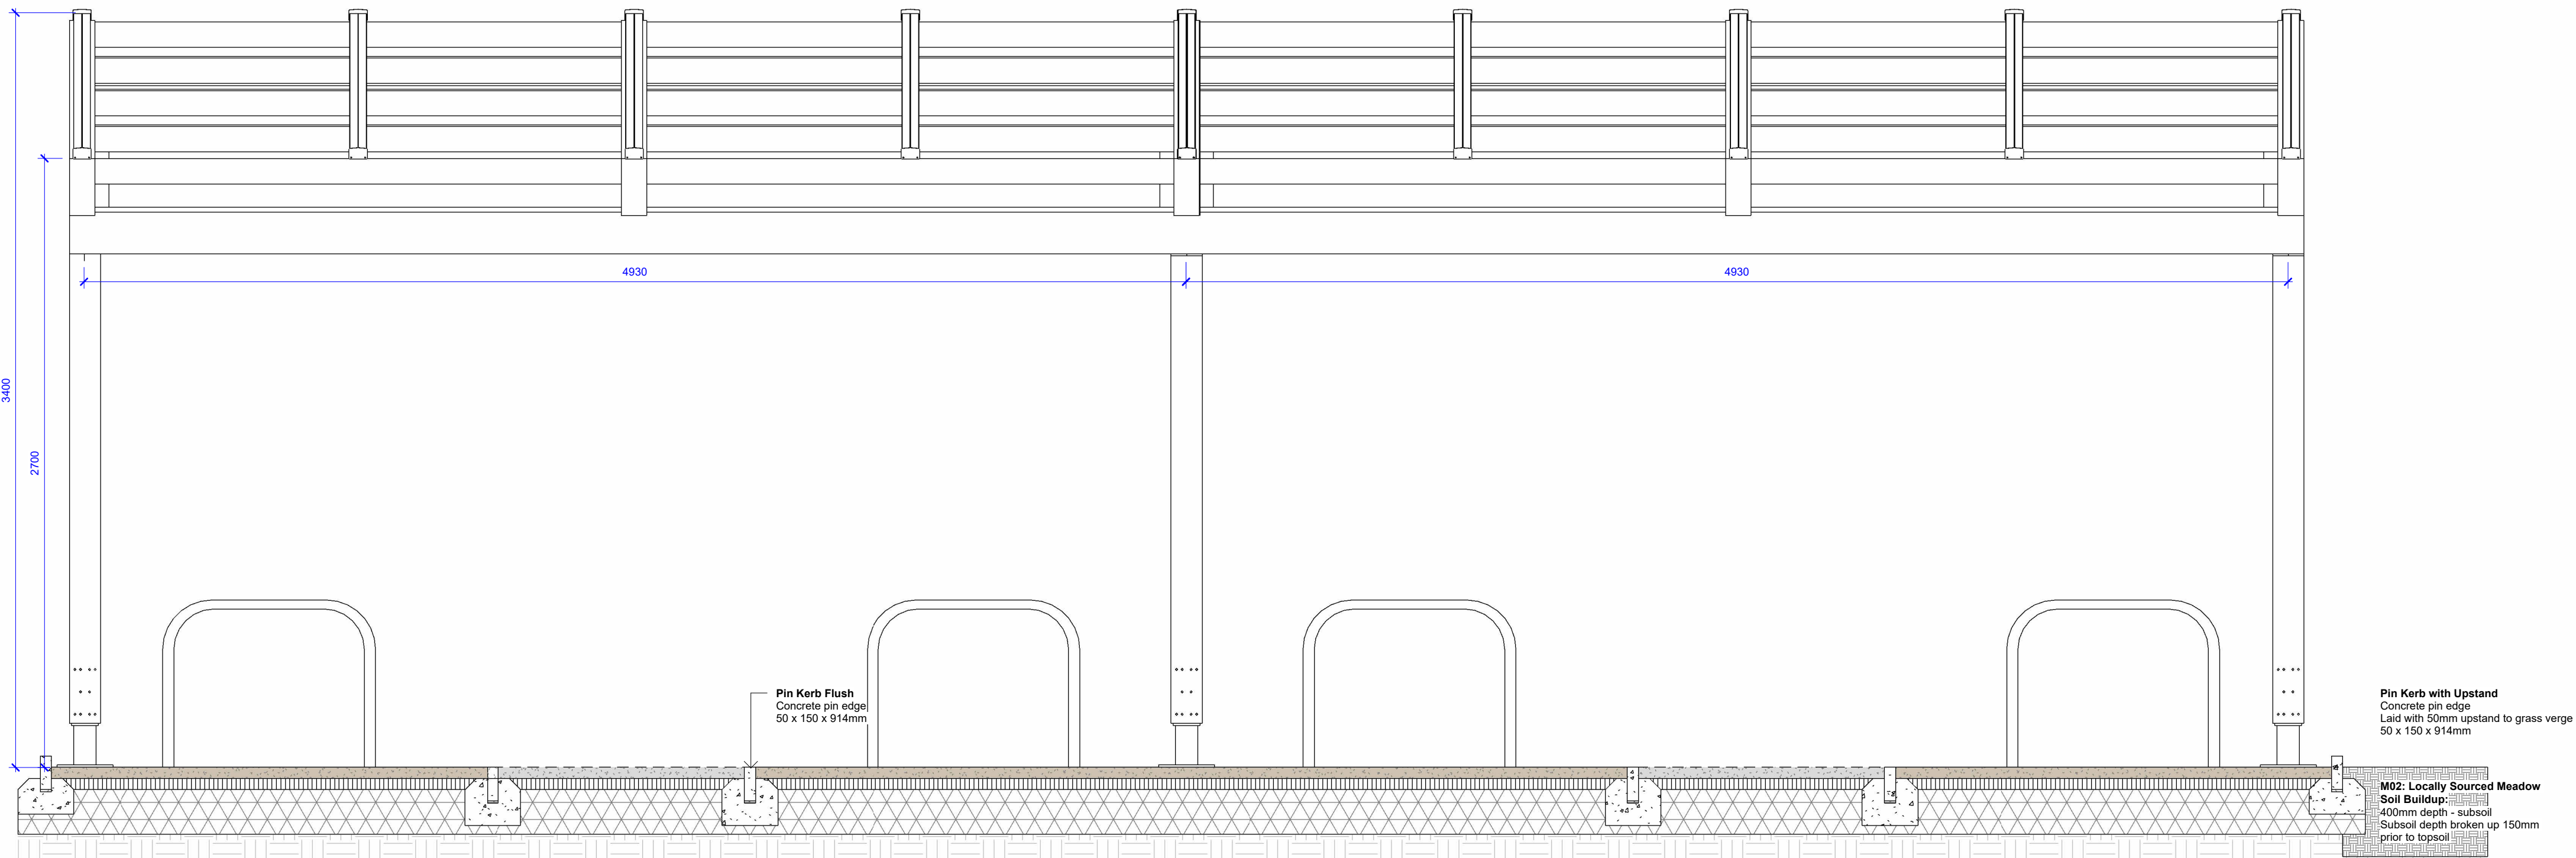

Tarnhow Freestanding Mono Canopy Rear View

1 : 20

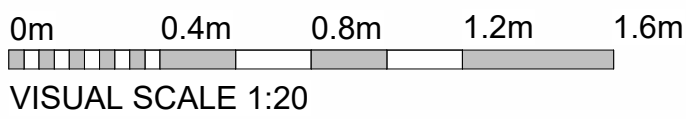

Notes

- Drawing is copyright of fenton+reece
- Only labelled dimensions are to be taken from this drawing. Do not scale from this drawing.
- Contractor is responsible for taking and checking all dimensions, below ground services and setting out.
- All elements of design should be checked on site and conflicts reported to responsible designer... **If in doubt ask**

P01	Stage 4 Issue	DC	RF/IR	23.05.25
Rev	Description	Drawn	Checked	Date

fenton + reece

Project	YGG Rhosafan for Morgan Sindall
Title	Site Details - Cycle Store
Project Status	Stage 4 Submission - Tender
Drawing Number	26CC04 -FRL -30 -XX -D -L -1508 P01