


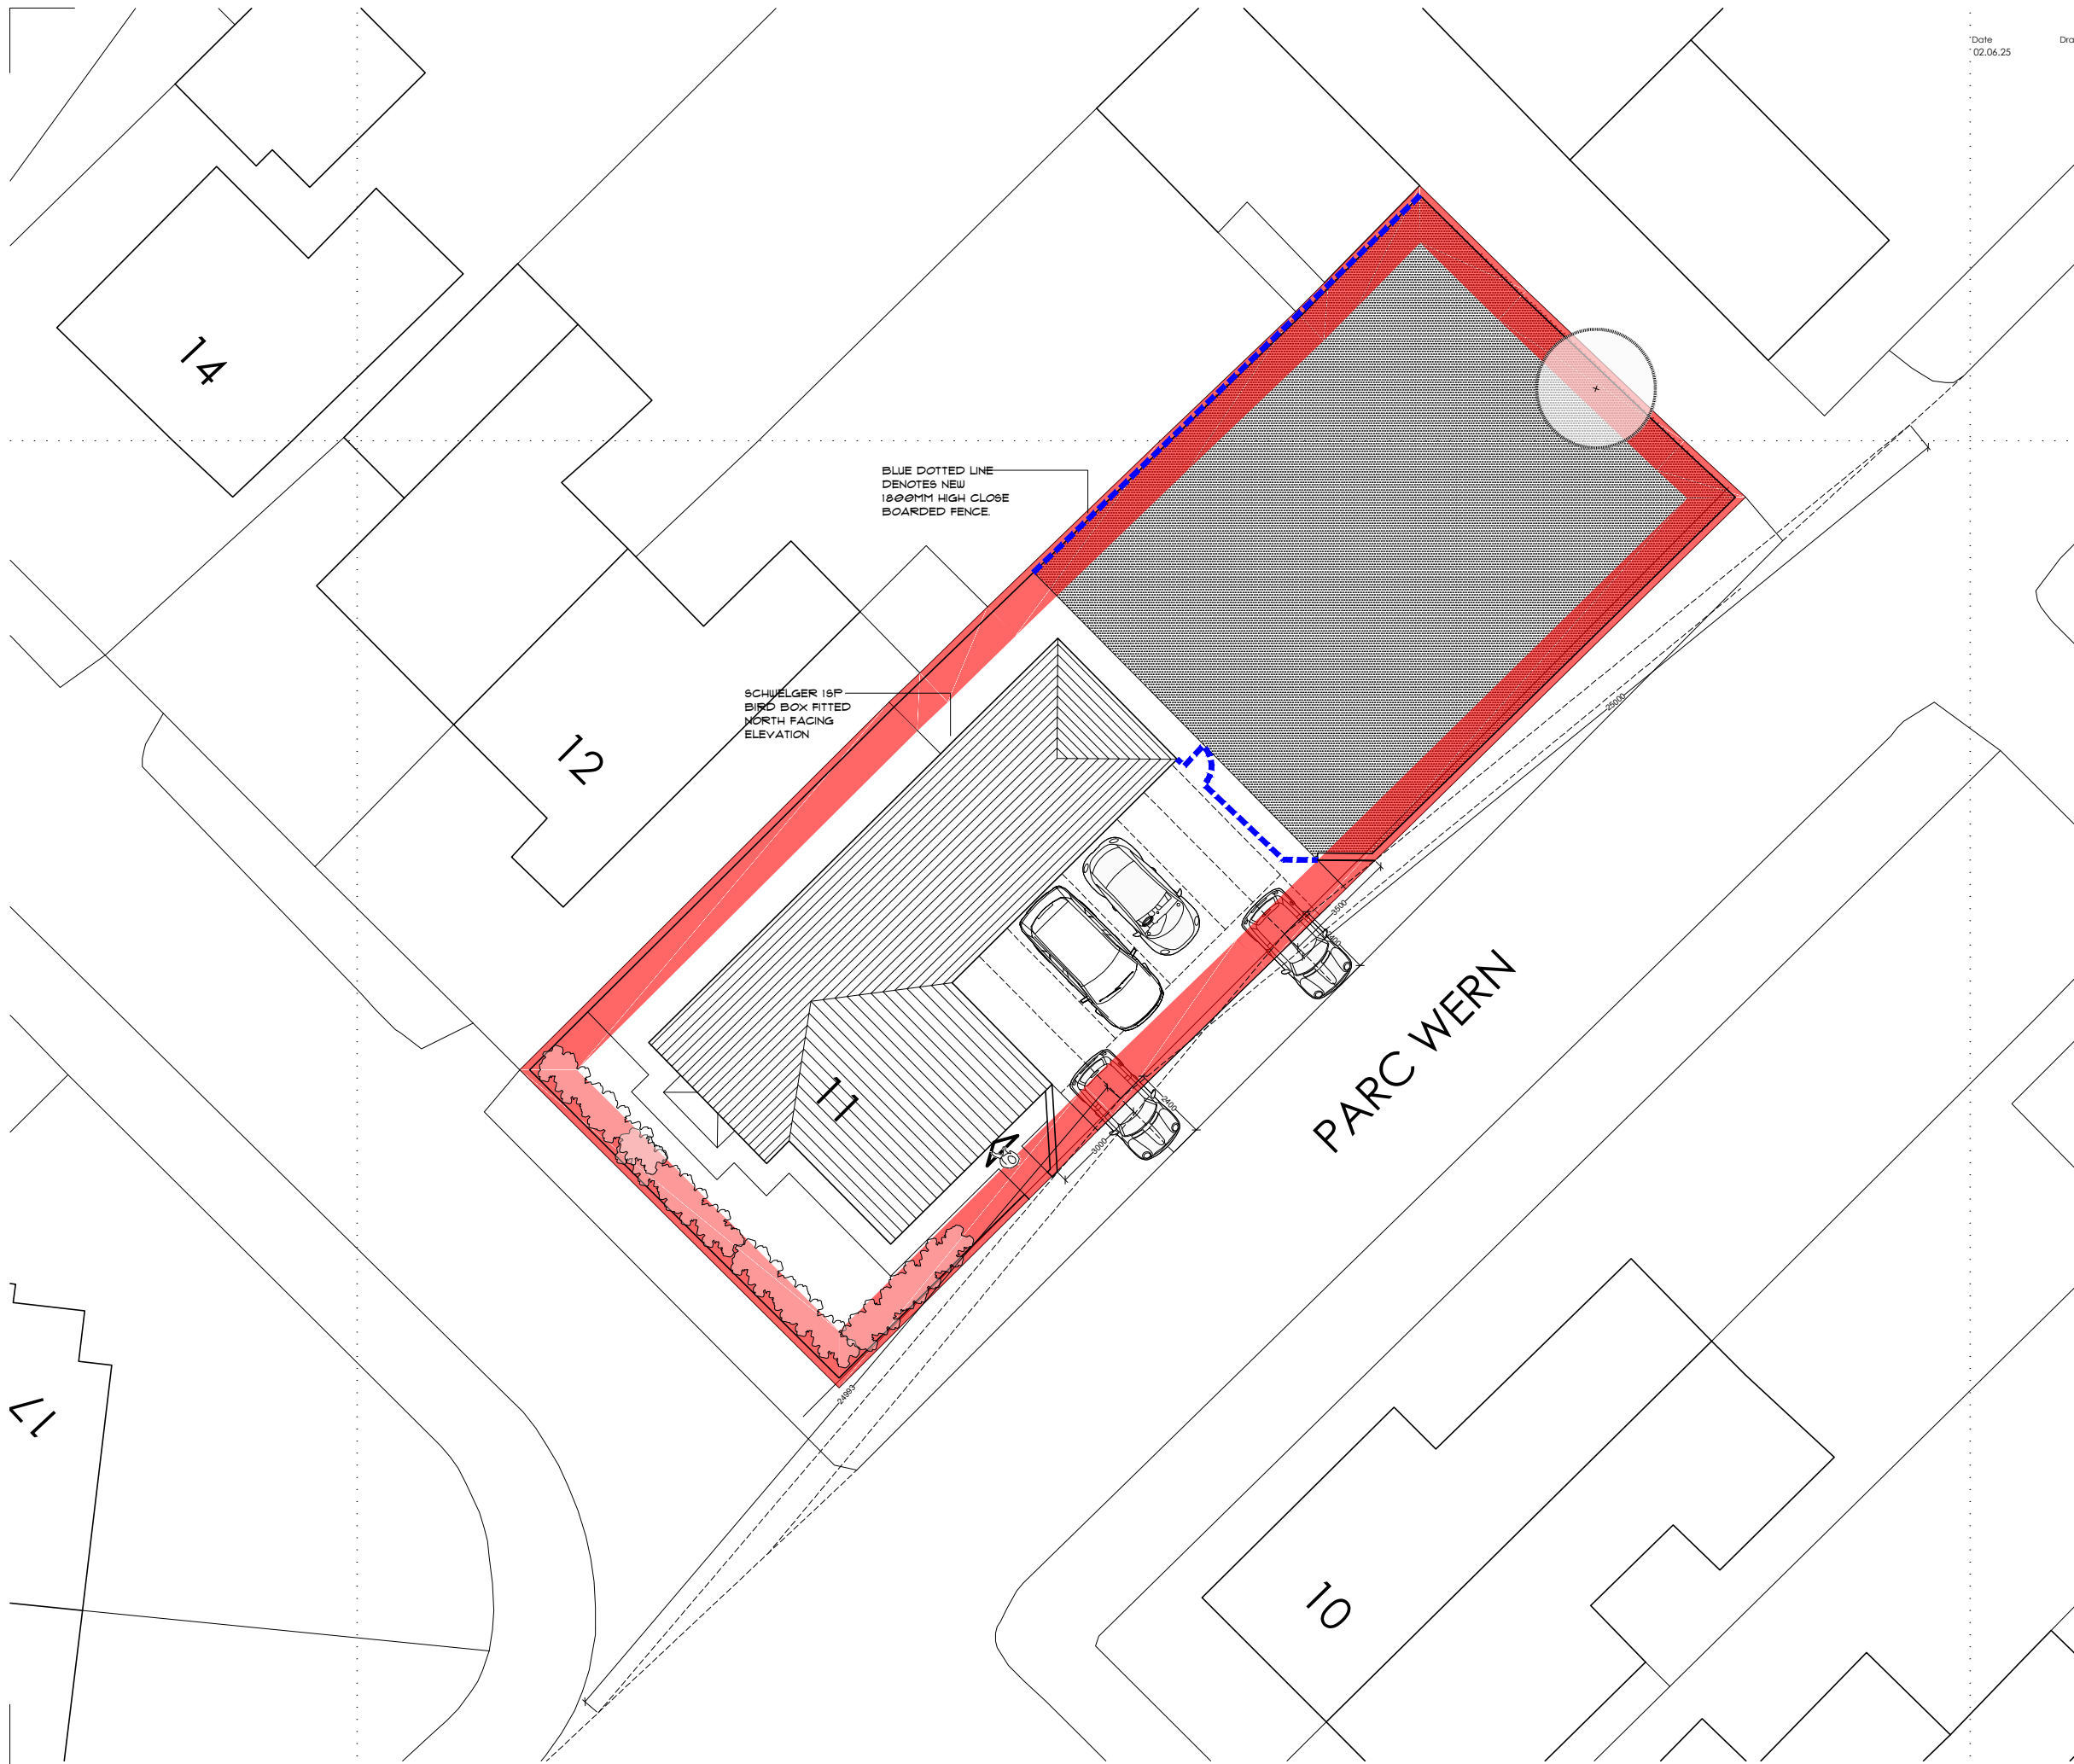

BLUE DOTTED LINE
DENOTES NEW
1800MM HIGH CLOSE
BOARDED FENCE.

SCHUEGLER 18P
BIRD BOX FITTED
NORTH FACING
ELEVATION

PARC WERN



LOCATION PLAN
1:1250

11 Talbot Road, Skewen Change of use		Job No. 25_035 Dwg No. AL(00)04 Rev. A
Title Proposed block plan		
Date 20.03.25	Drawn ***	Scale 1:250/1250 @ A3
 C2 Architects Environmental & Urban design		
Unit 1A, Compass Business Park, Pacific Road, Cardiff. CF24 5HL www.c2architects.co.uk tel: 029 20452100		