



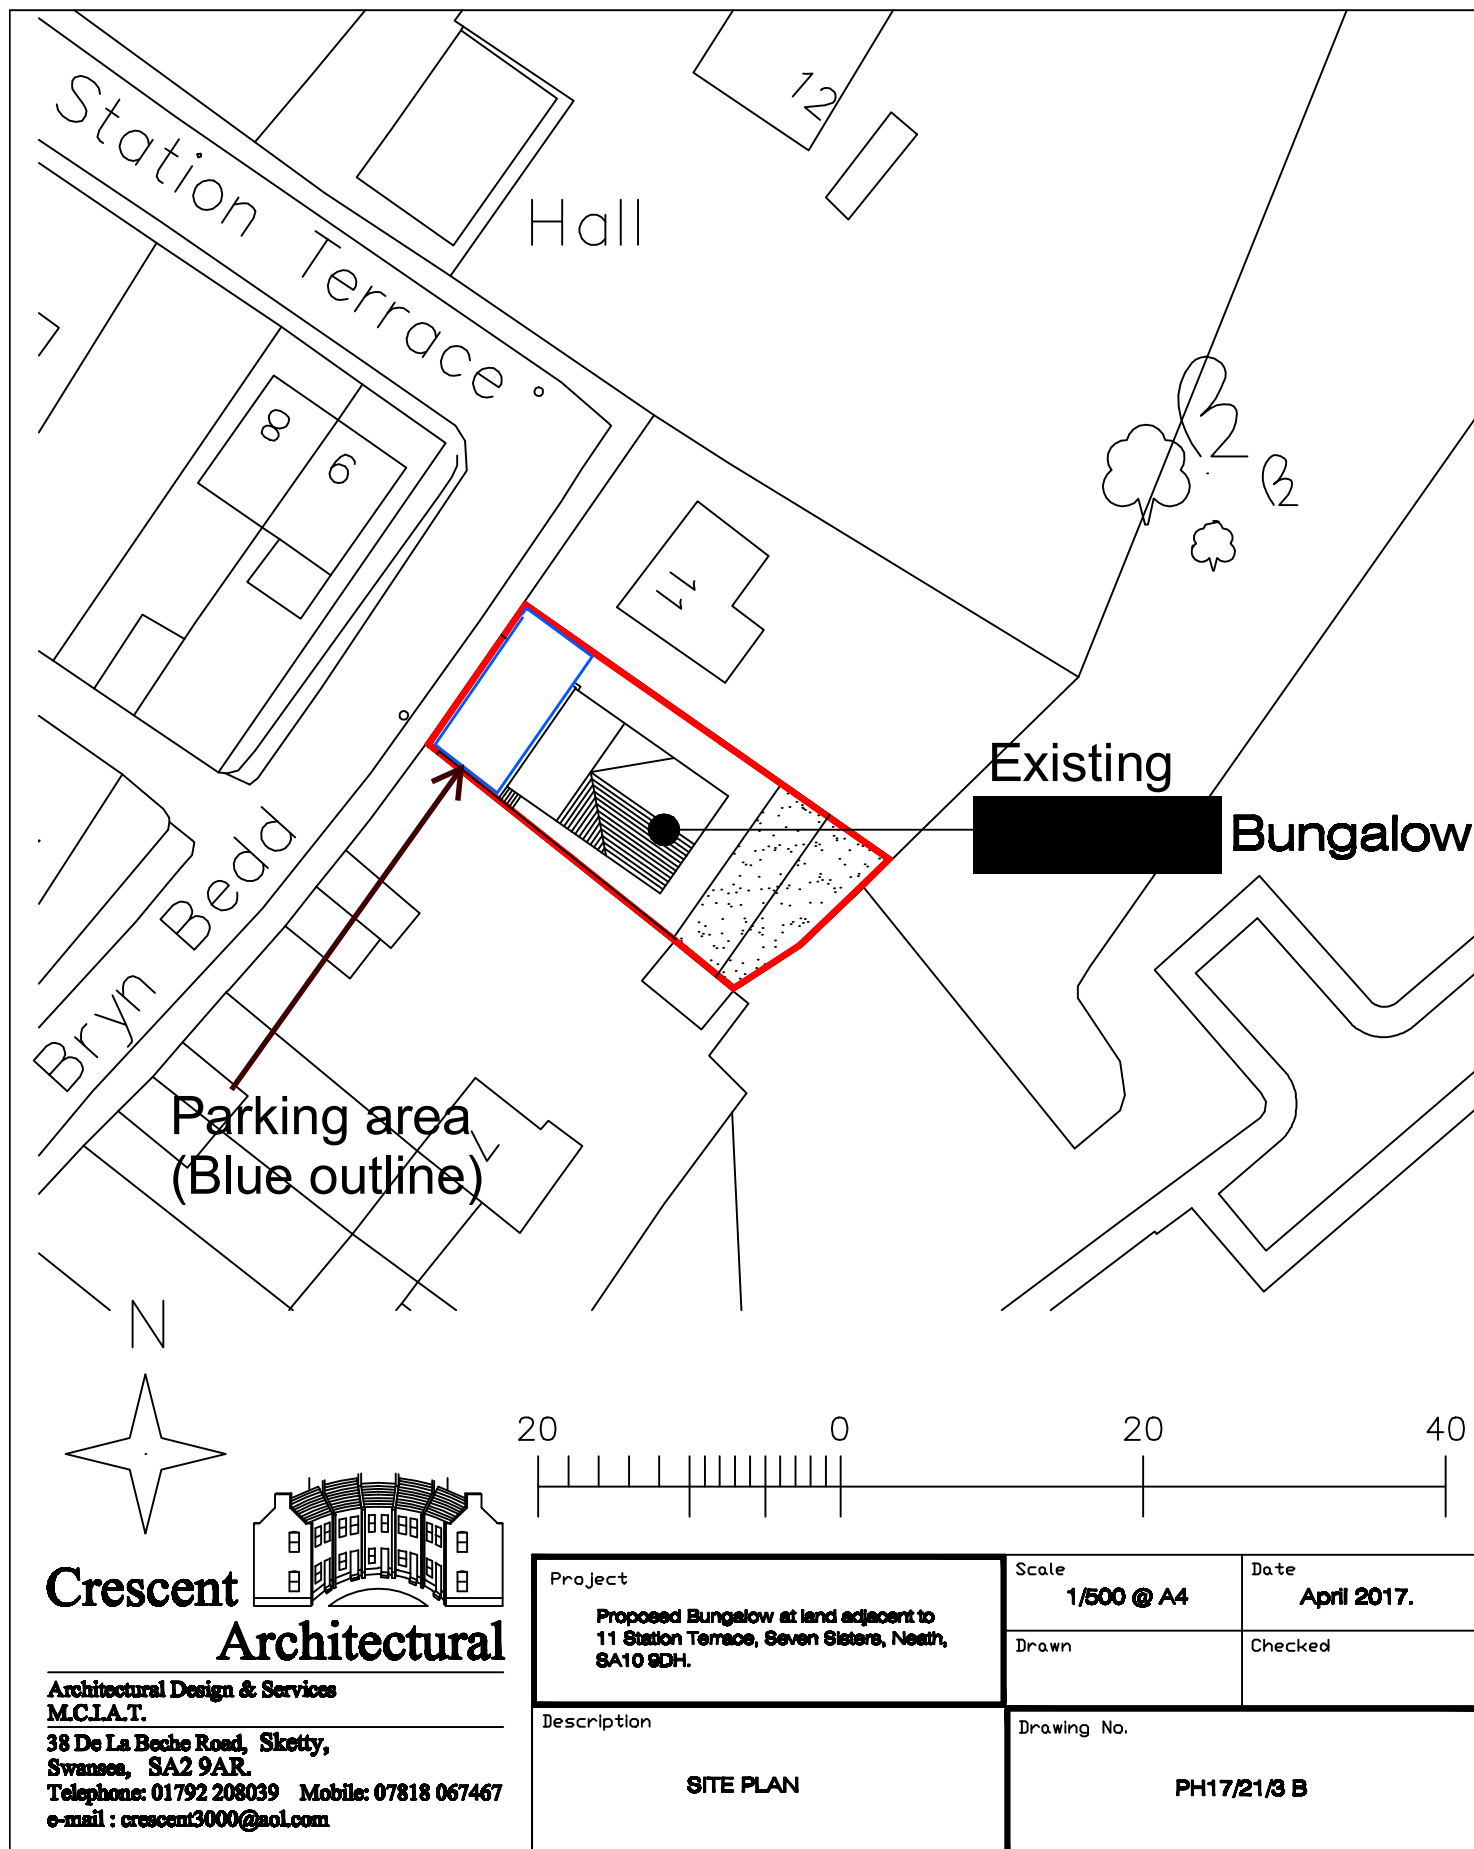

Crescent

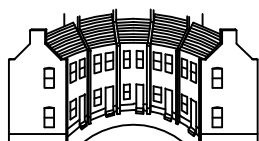

Architectural

Architectural Design & Services
M.C.I.A.T.

38 De La Beche Road, Sketty,
Swansea, SA2 9AR.

Telephone: 01792 208039 Mobile: 07818 067467

e-mail : crescent3000@aol.com