




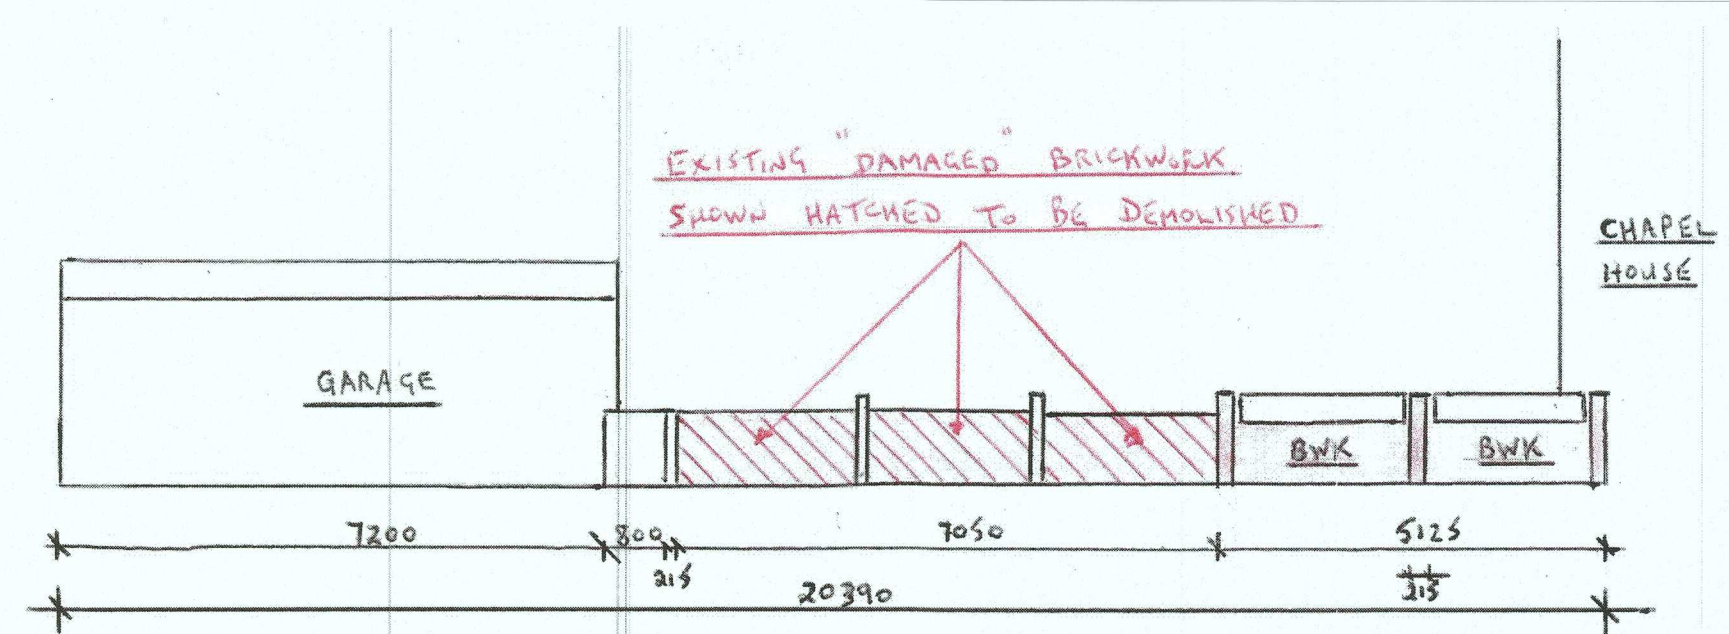


EXISTING FRONT ELEVATION (SOUTH)
1:100

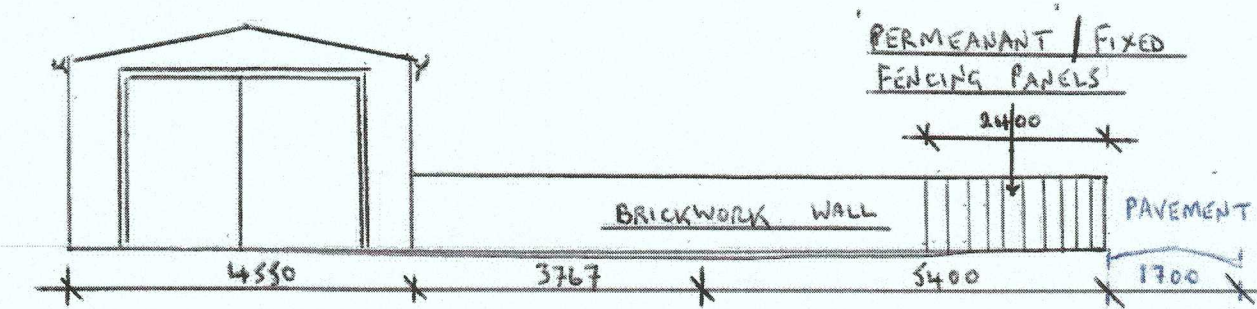


PROPOSED WEST ELEVATION
1:100

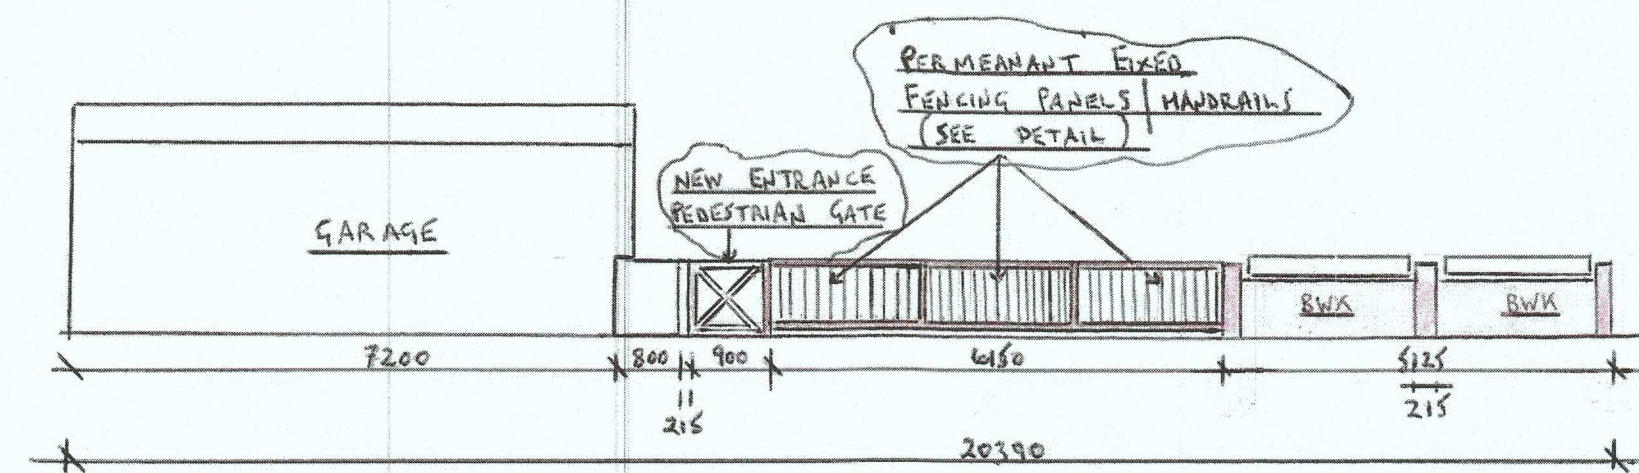


PROPOSED FRONT ELEVATION (SOUTH)
1:100

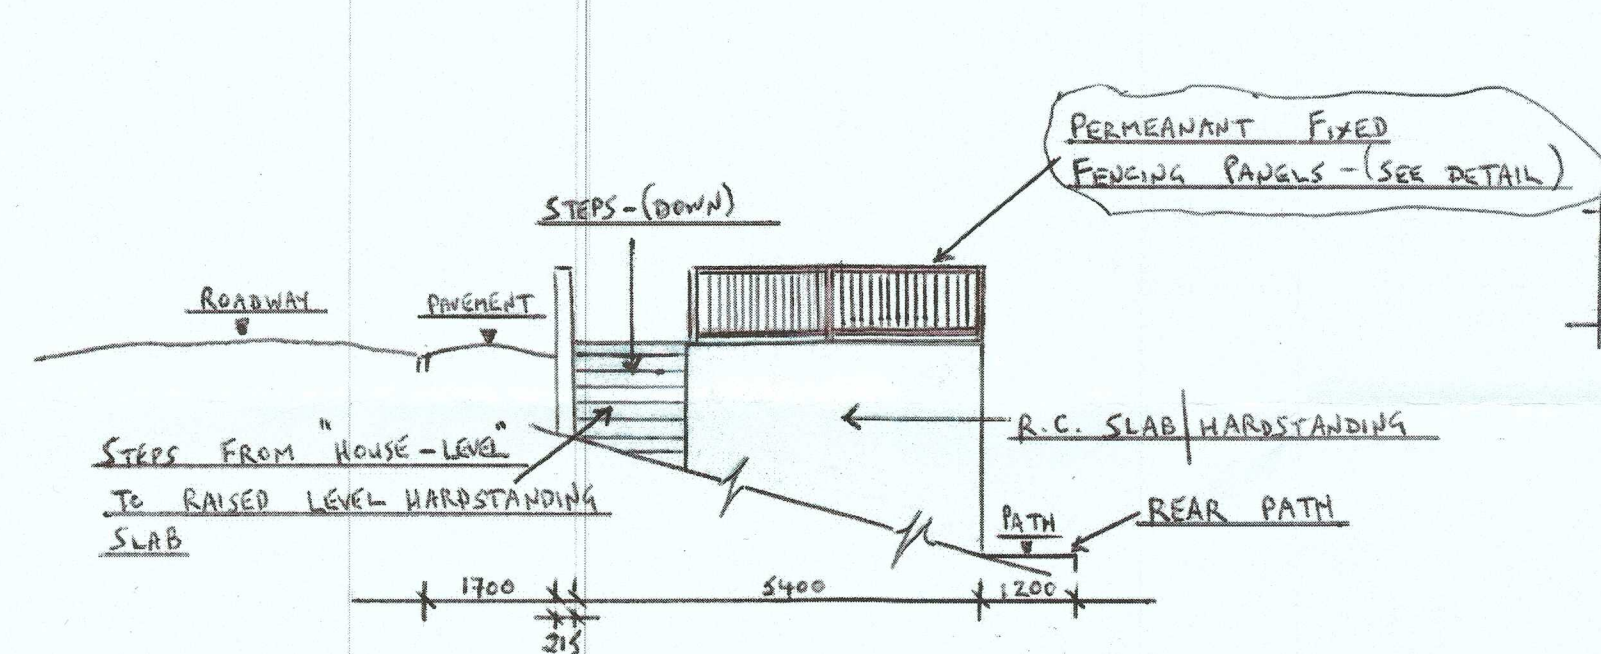




PROPOSED SIDE ELEVATION (EAST)
1:100

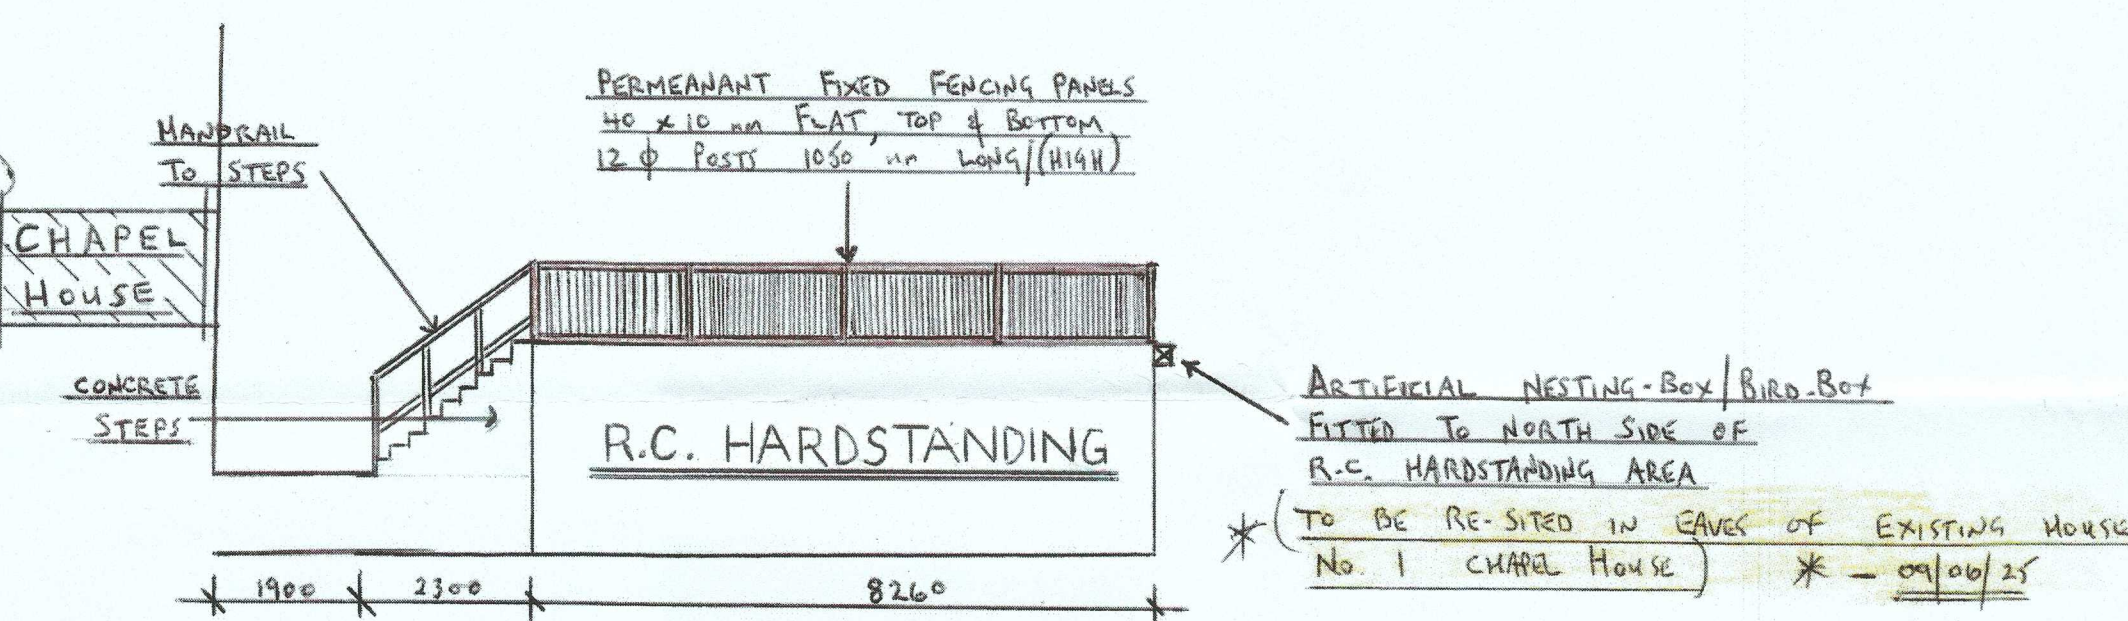


PROPOSED (NORTH) ELEVATION
1:100

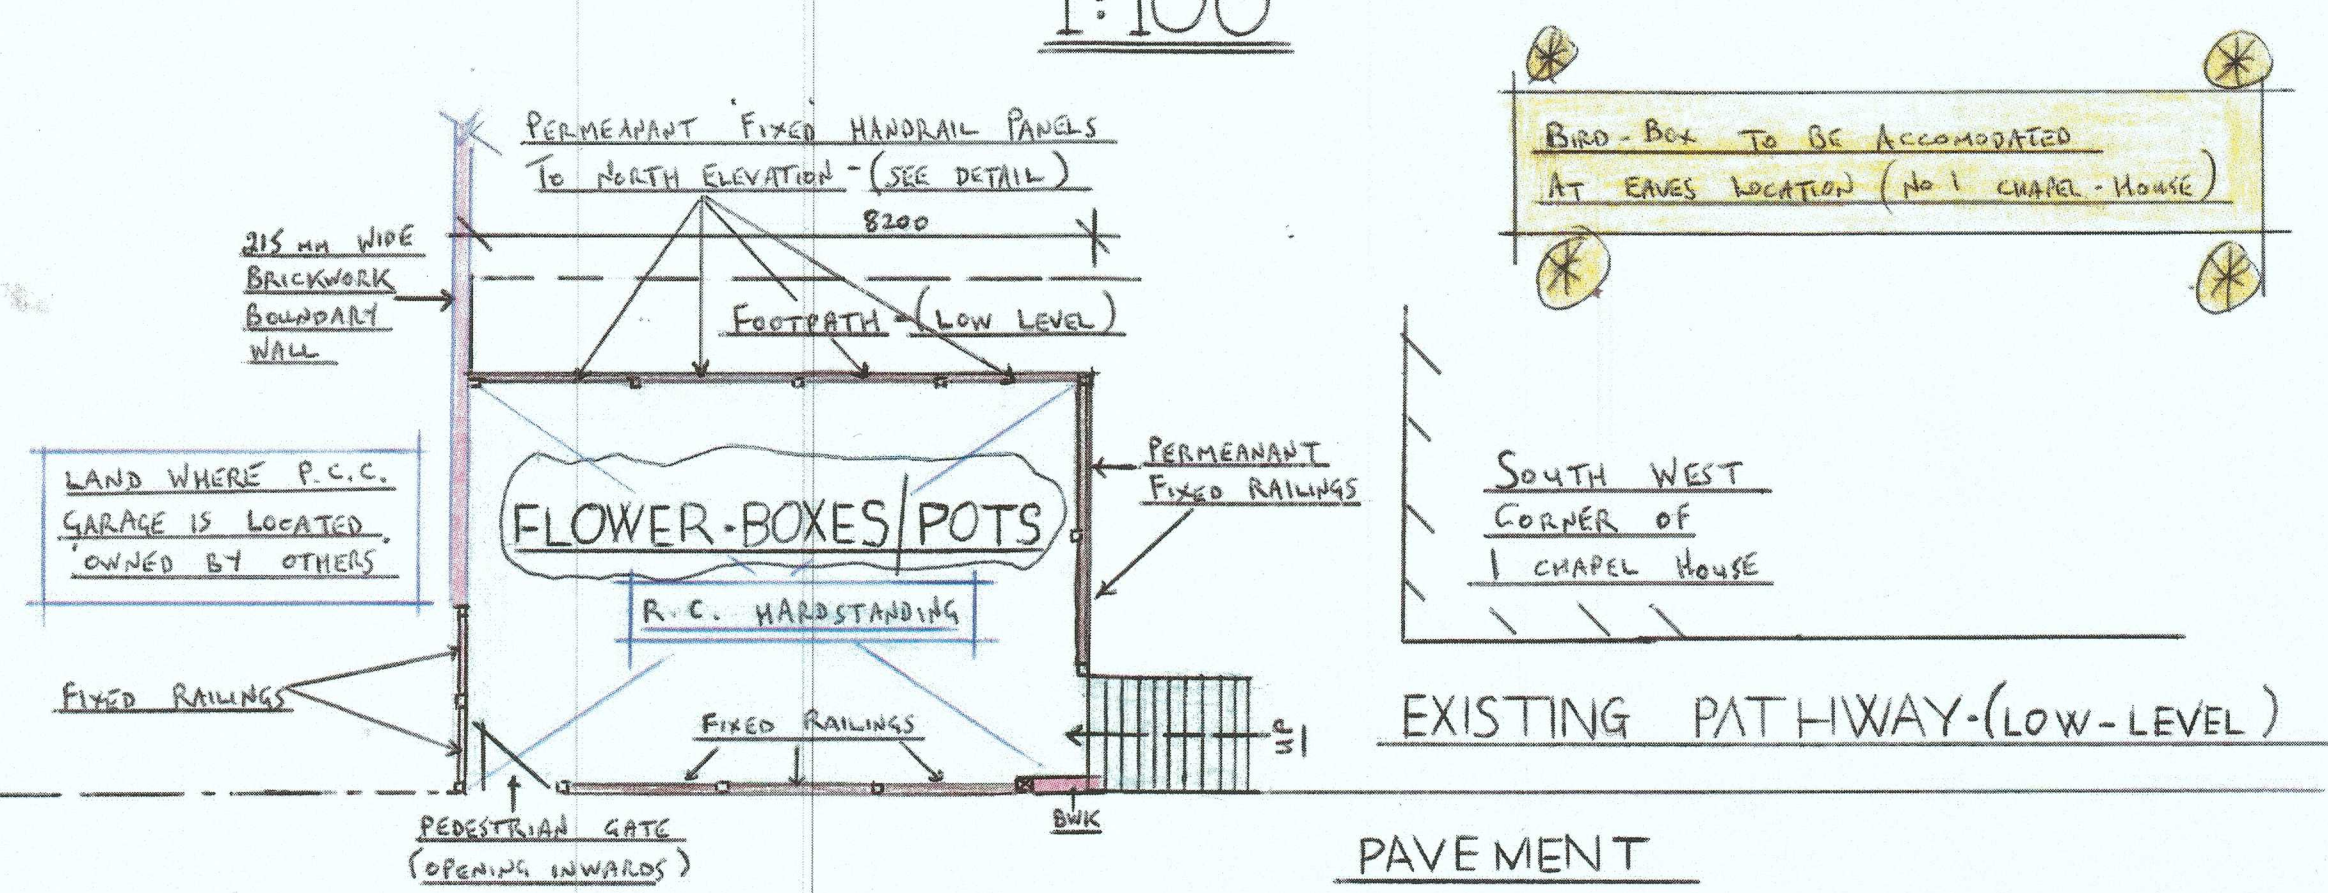

PLAN 1:100

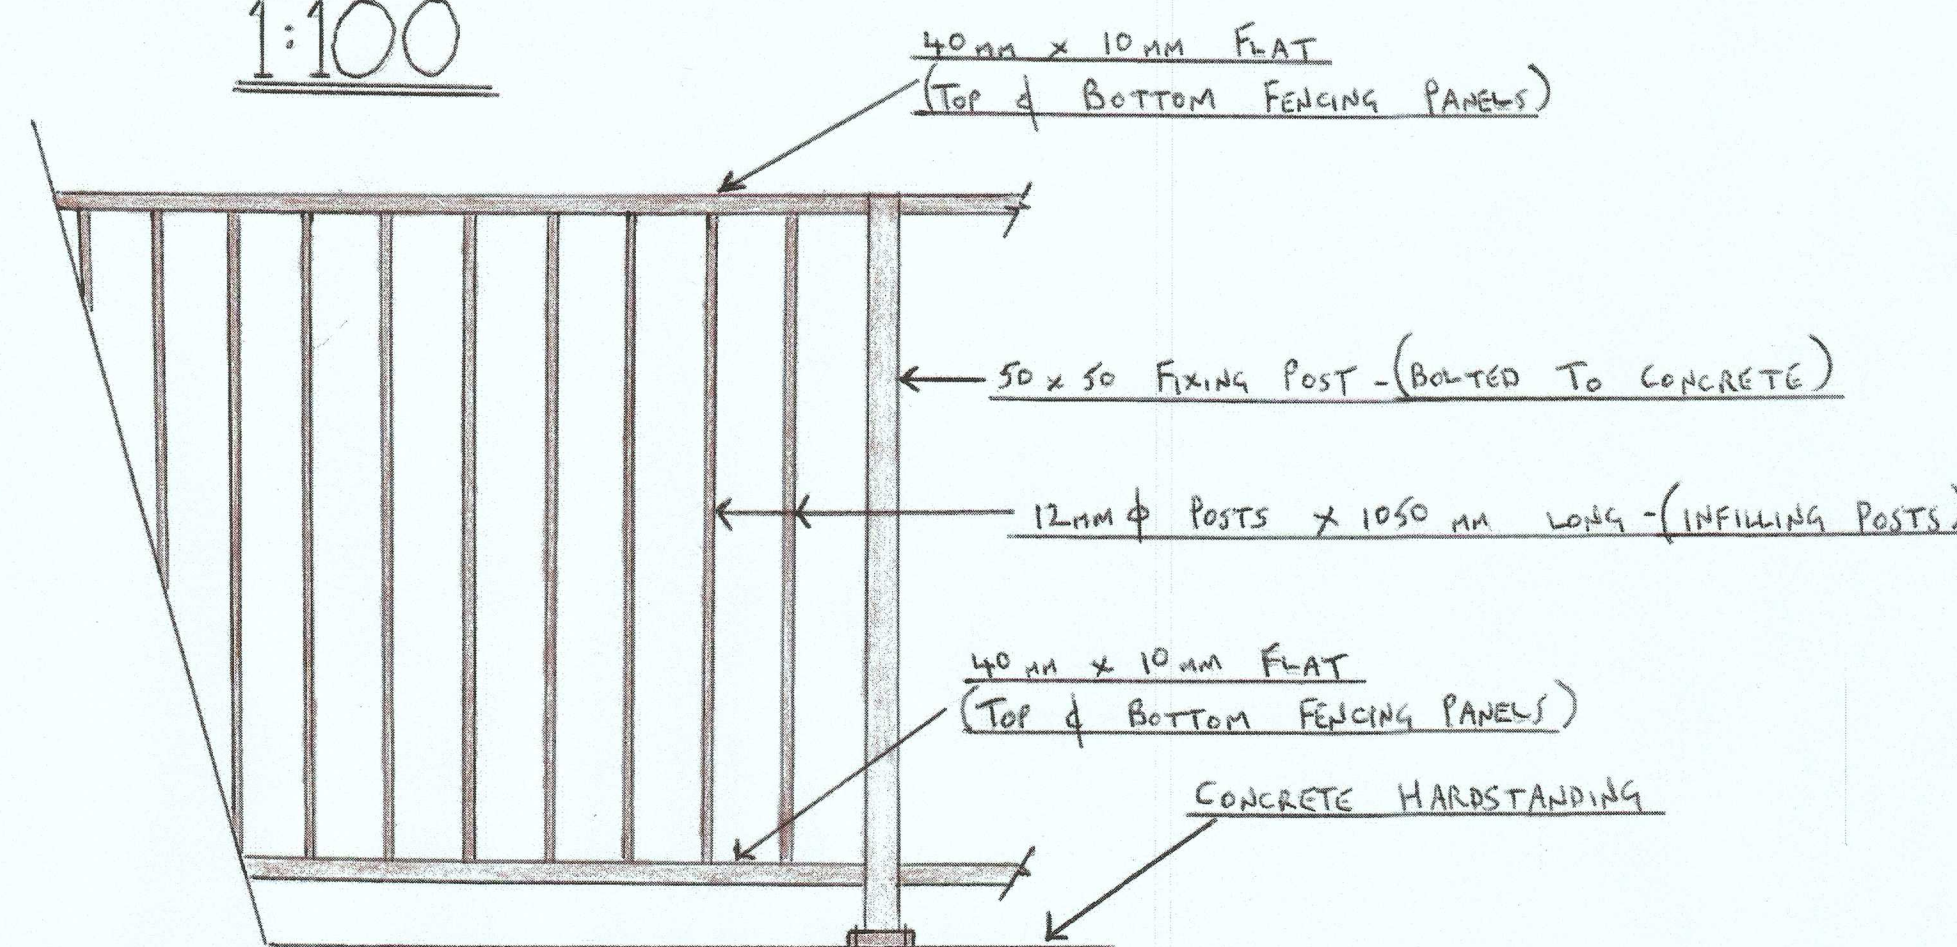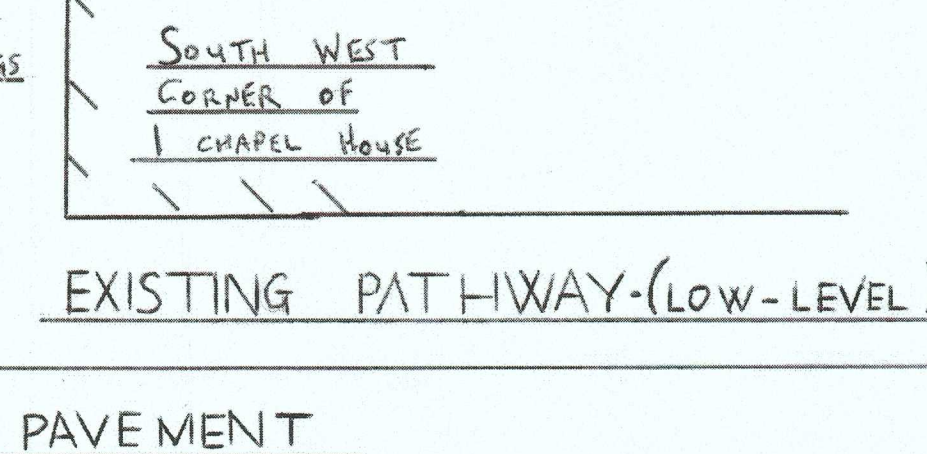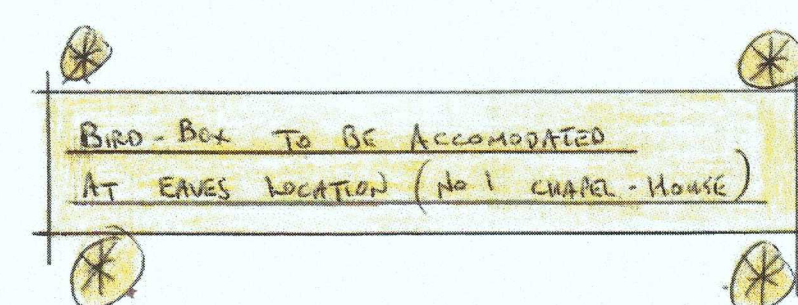

TYPICAL FENCING PANEL 1:1250

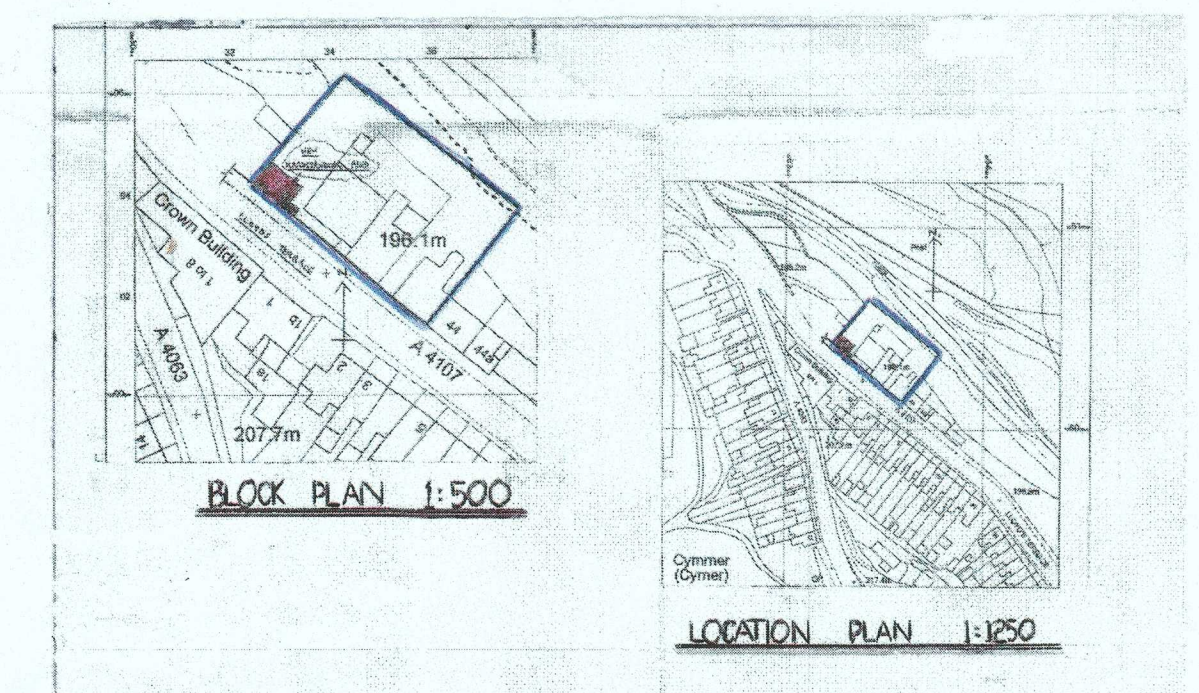

NEW PLAN REFERENCE No.: RI 20/05/25
FLOWER-BOXES/POTS LAYDOWN AREA

P2025/0417
04/06/2025

R.C. HARDSTING AREA 8260 MM (N-S) x 5400 MM (W-E) WITH FIXED CONTINUOUS HANDRAILING ALL SIDES (AS SHOWN), INCORPORATING 1 No. PERSONNEL GATE/FRAME 900 MM WIDE LOCATED AT S.W. CORNER (FRONT SIDE). THIS NEW HARDSTANDING TO ACCOMODATE FLOWER-BOXES/POTS AT WEST SIDE OF 1 CHAPEL-HOUSE, LLOYDS-TERRACE, CYMMER, (SA13 3HU) FOR MRS. R. TEAGUE SANSOM.