


new porch

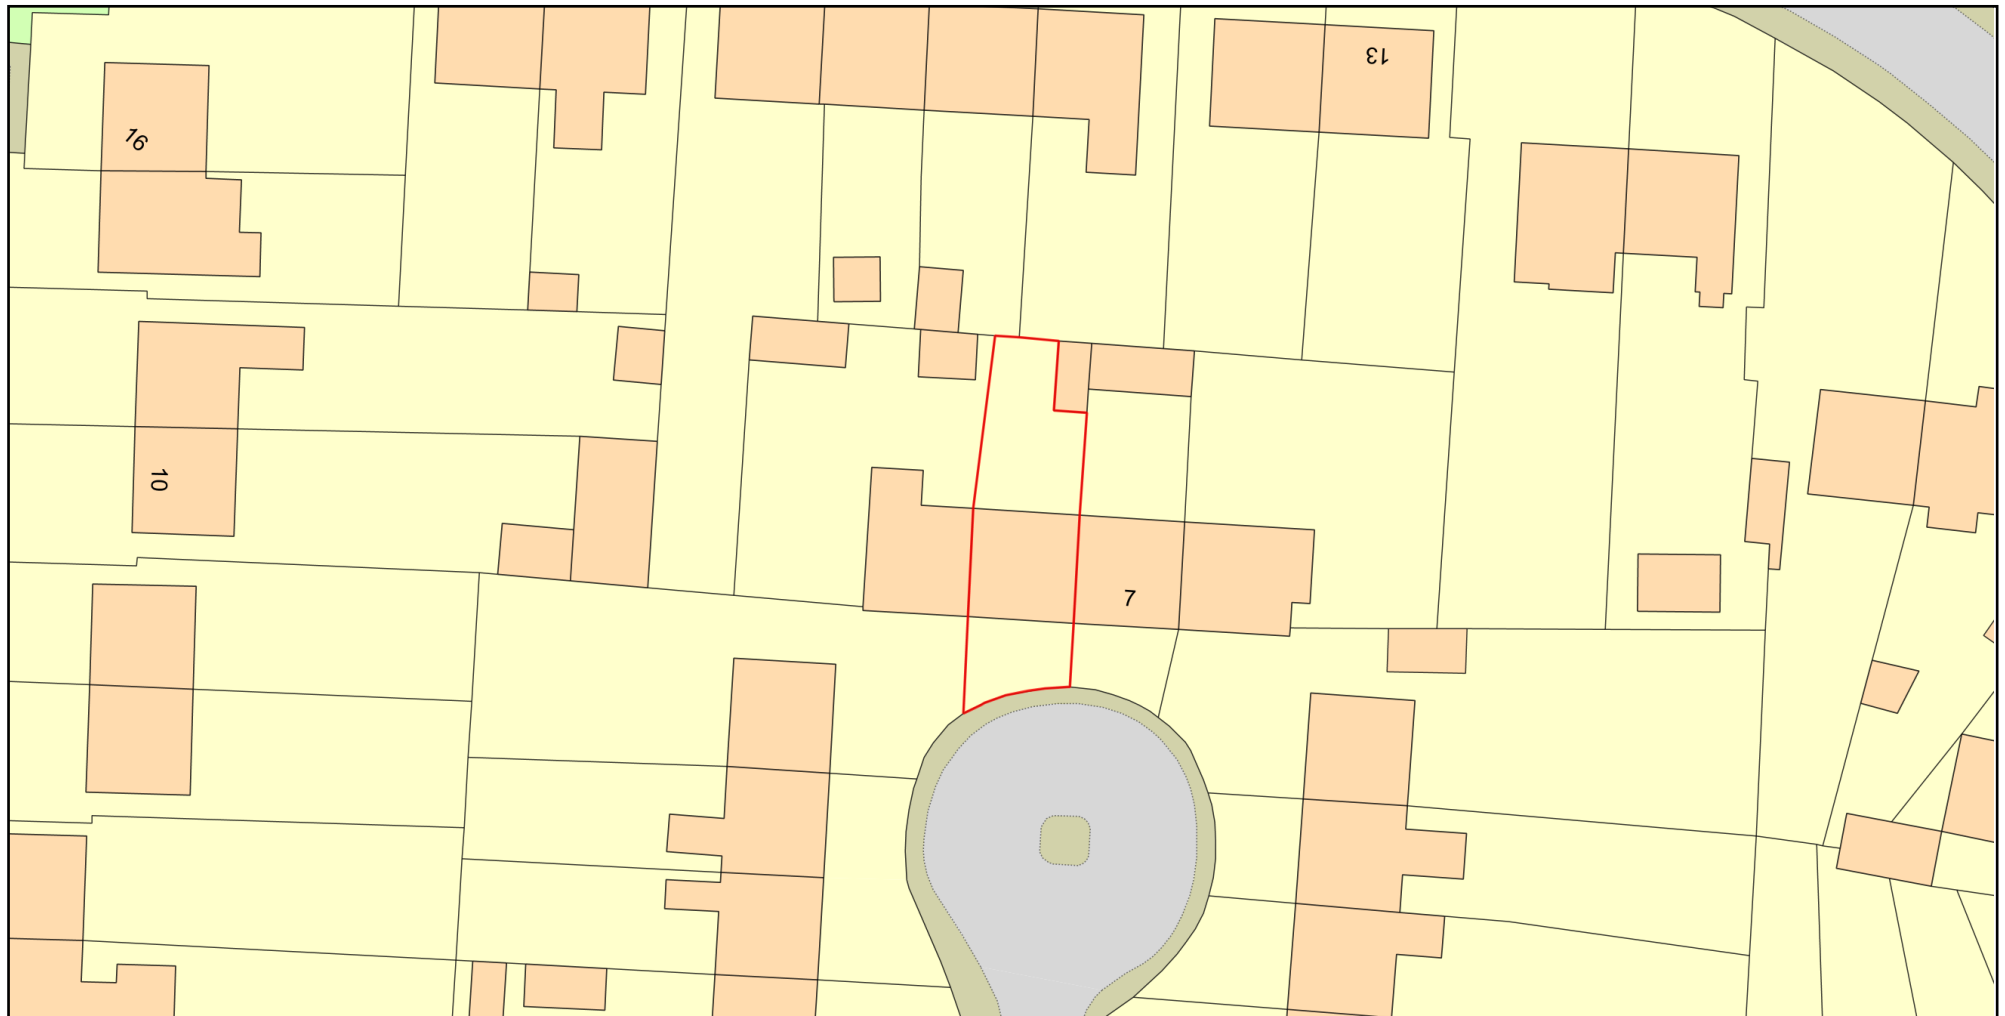

0 20
Metres



Plan Produced for: stephen bruton

Date Produced: 10 Jun 2025

Plan Reference Number: TQRQM25161110458333

Scale: 1:500 @ A4

© Crown copyright and database rights 2025 OS 100042766

