



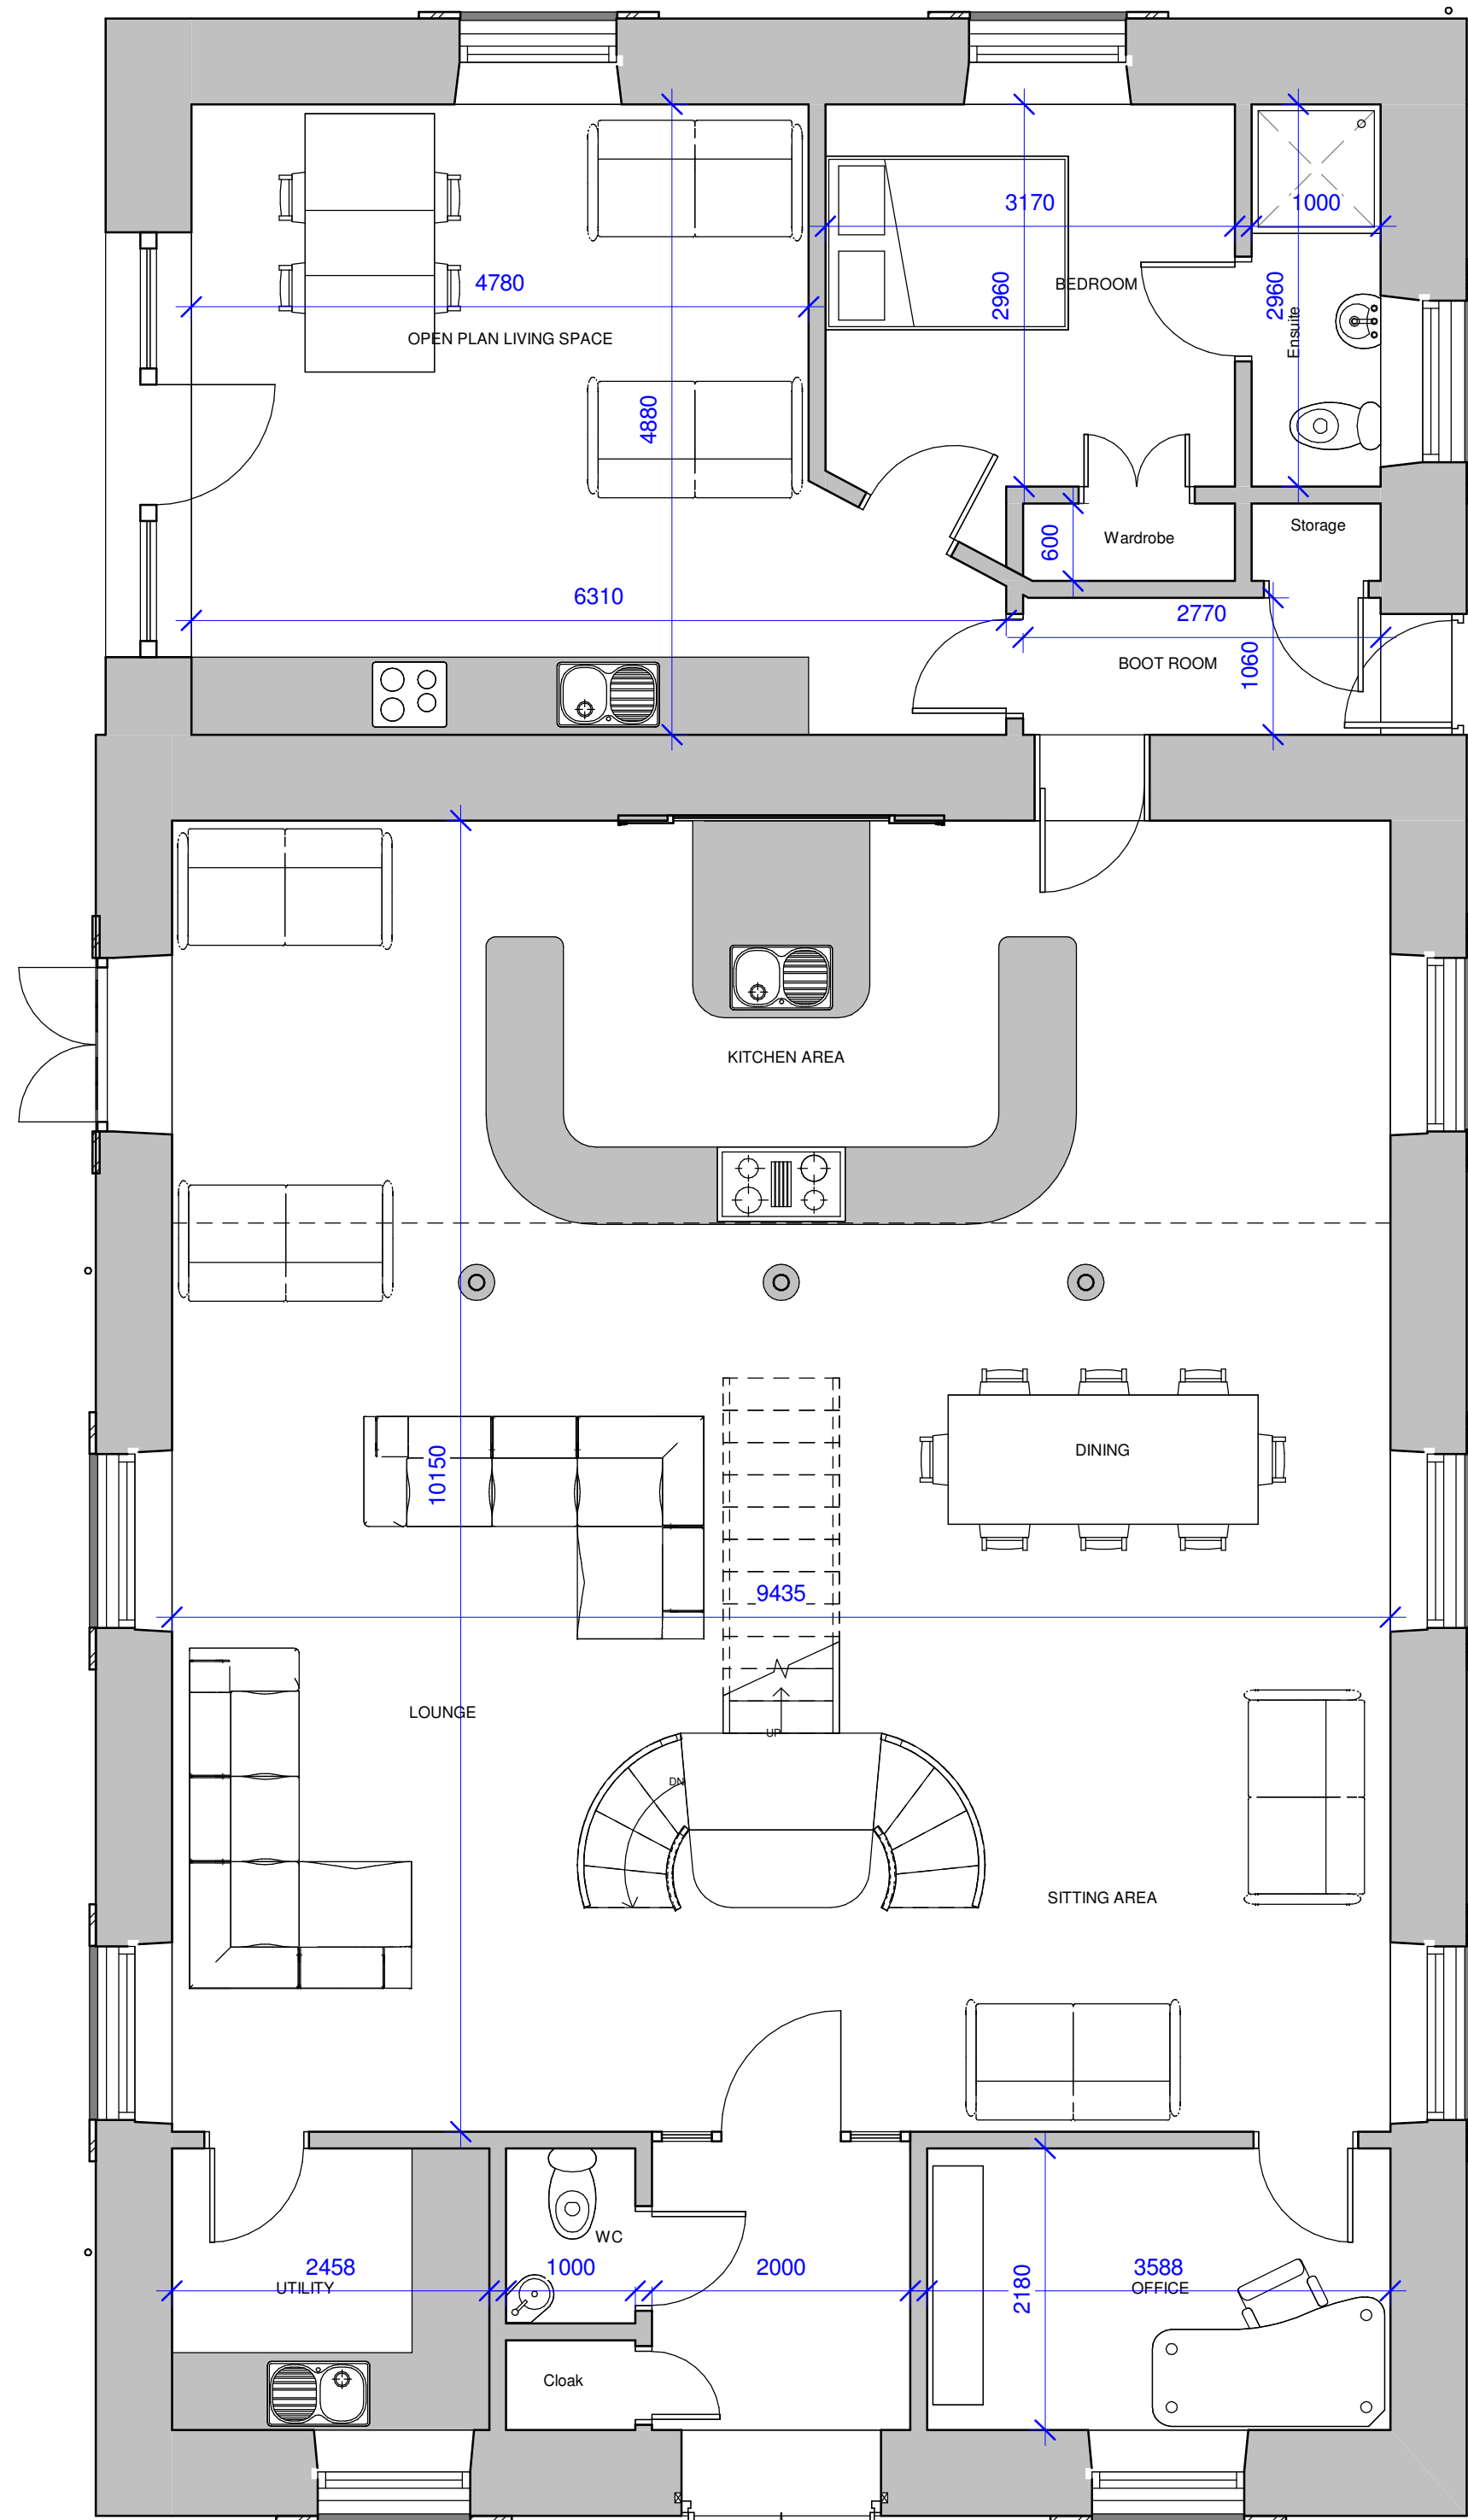



PROPOSED GROUND FLOOR

1 : 50

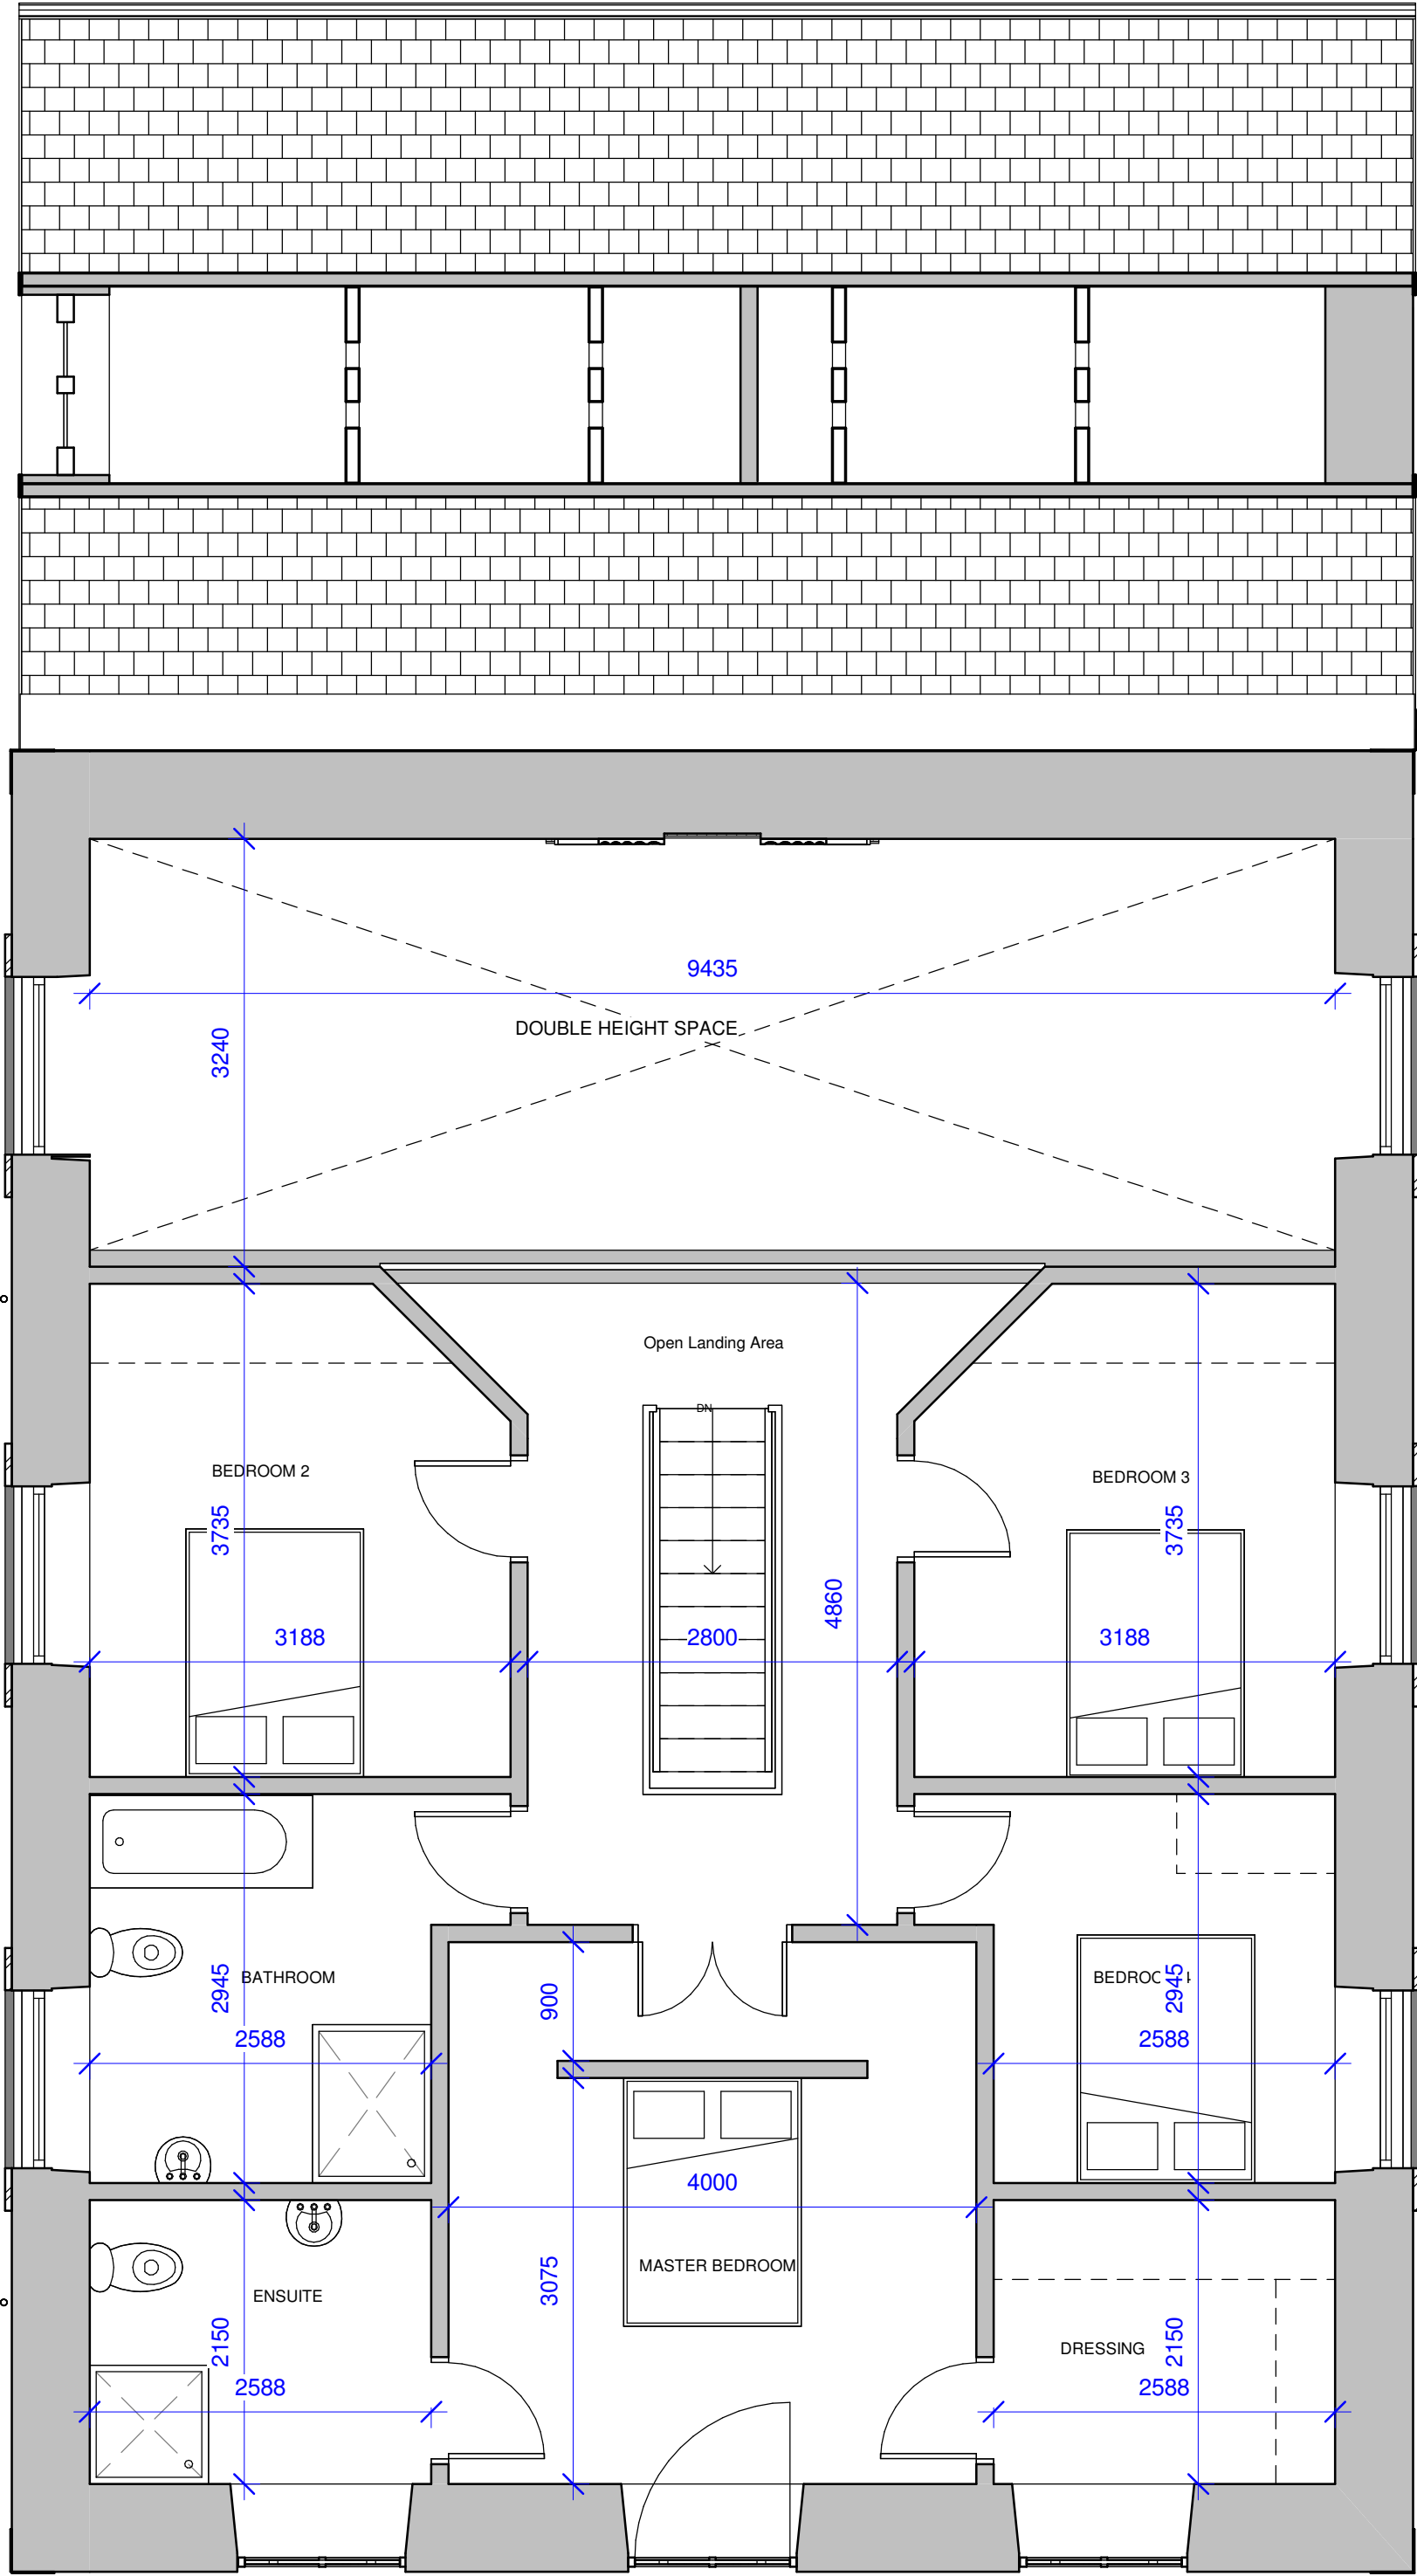

PROPOSED FIRST FLOOR 1-50

1 : 50

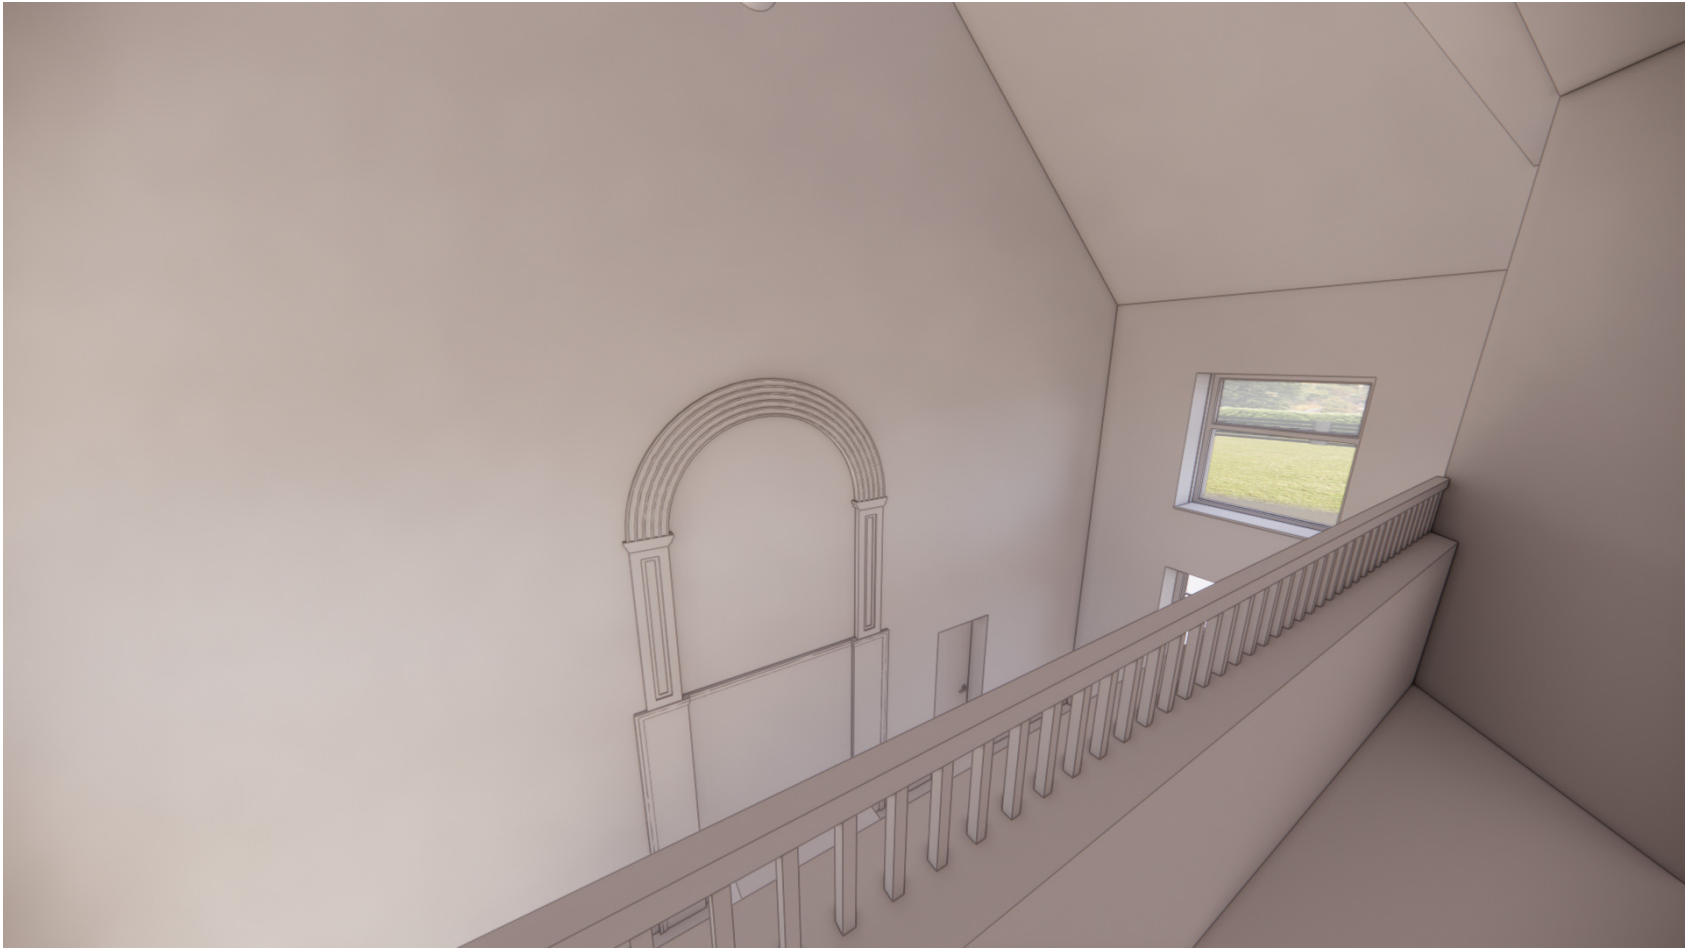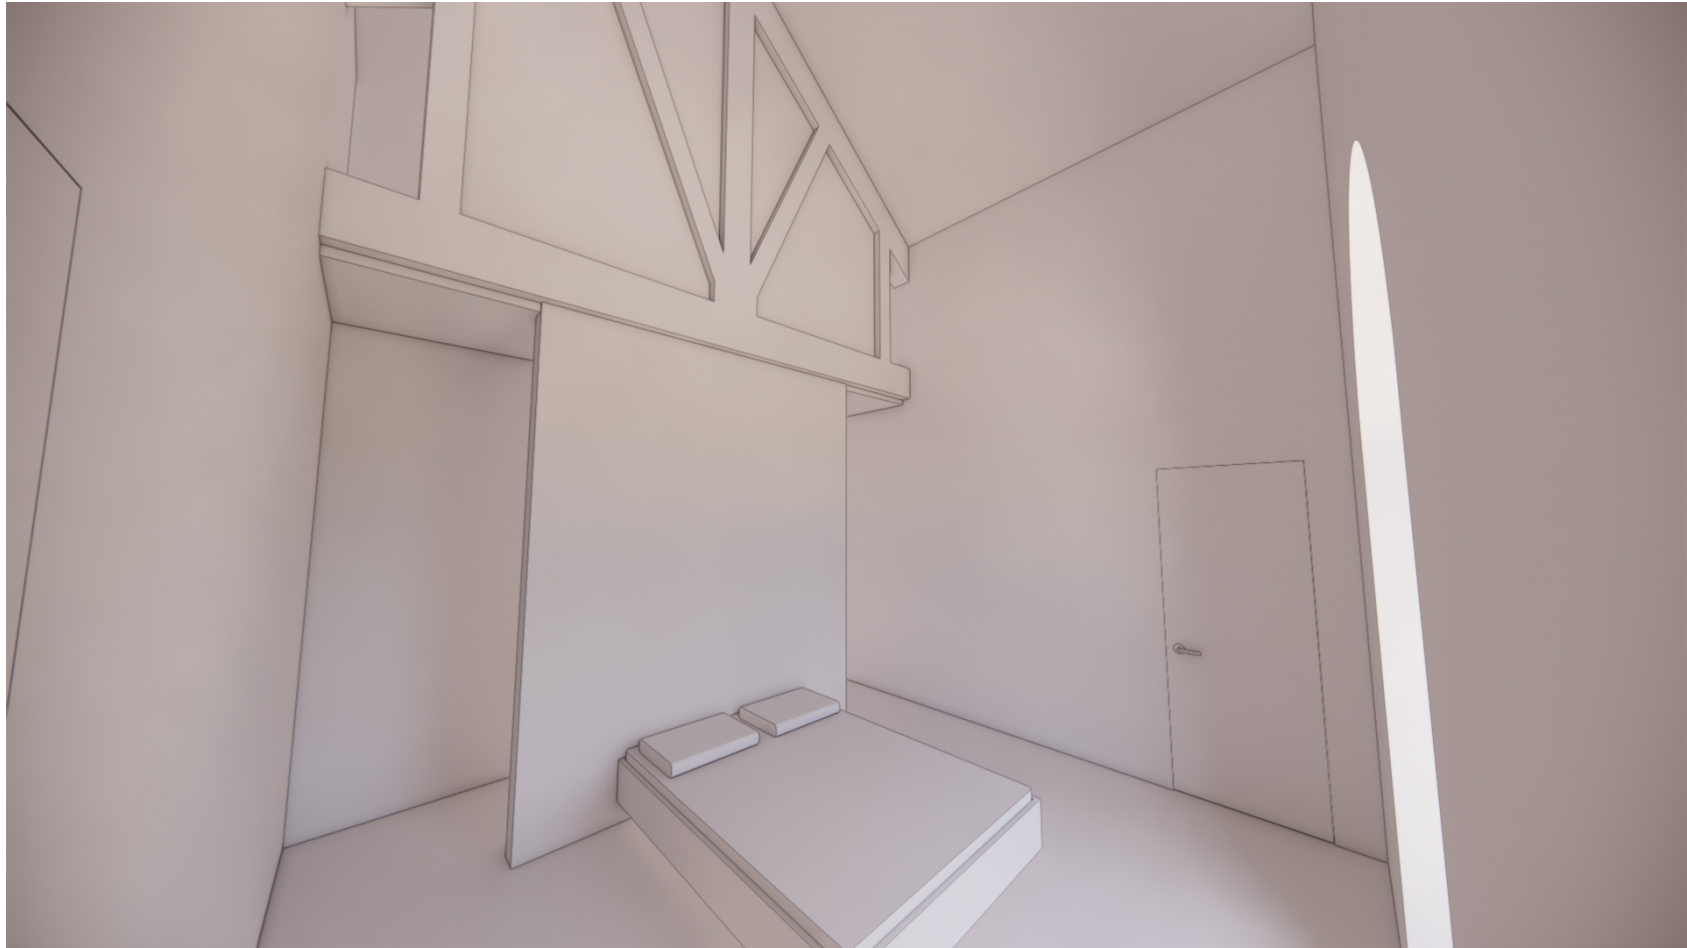

Rev	Date	Description
Revisions:		
 REGENERATION DESIGN & MANAGEMENT LTD renovating our future www.r-dm.co.uk Tel: 07749 839008		
Client:		
Arran Booth		
Project Name:		
Capel Y Glyn, Heol Y Glyn, SA11 5BB		
Drawing Title:		
INTERNAL DIMENSIONS & 3D VIEWS		
Status:		Scale: @A1
INFORMATION ONLY		1 : 50
Project No:	Drawing No:	Revision:
RDM0063	0010	APR 2023