

This line should measure 70mm when printed correctly

This drawing is the copyright of Roberts Limbrick Ltd and should not be reproduced in whole or in part or used in any manner whatsoever without their written permission.

Responsibility is not accepted for errors made by others in scaling from this drawing. Use only figured dimensions and report any discrepancies or omissions to the Architect immediately.

Rev	Date	By	Chk	Description
P01	28.09.23	NL	NL	Issued for information

**Roberts Limbrick**

03333 405 500

mail@robertslimbrick.com

robertslimbrick.com

Registered Office: England No. 06658029

Project Name

Residential Development
Devonshire Place
Port Talbot

Client Name

Hale Construction

Drawing Title


Typical ASHP Details

Scale	Project No.
1/10 • A3	10429


Status	Purpose Of Issue
S3	Issued for Review & Comment

Project	Org	Vol	Level	Form	Role
10429	RL	XX	XX	DR	A


Number **4720** Revision **P01**

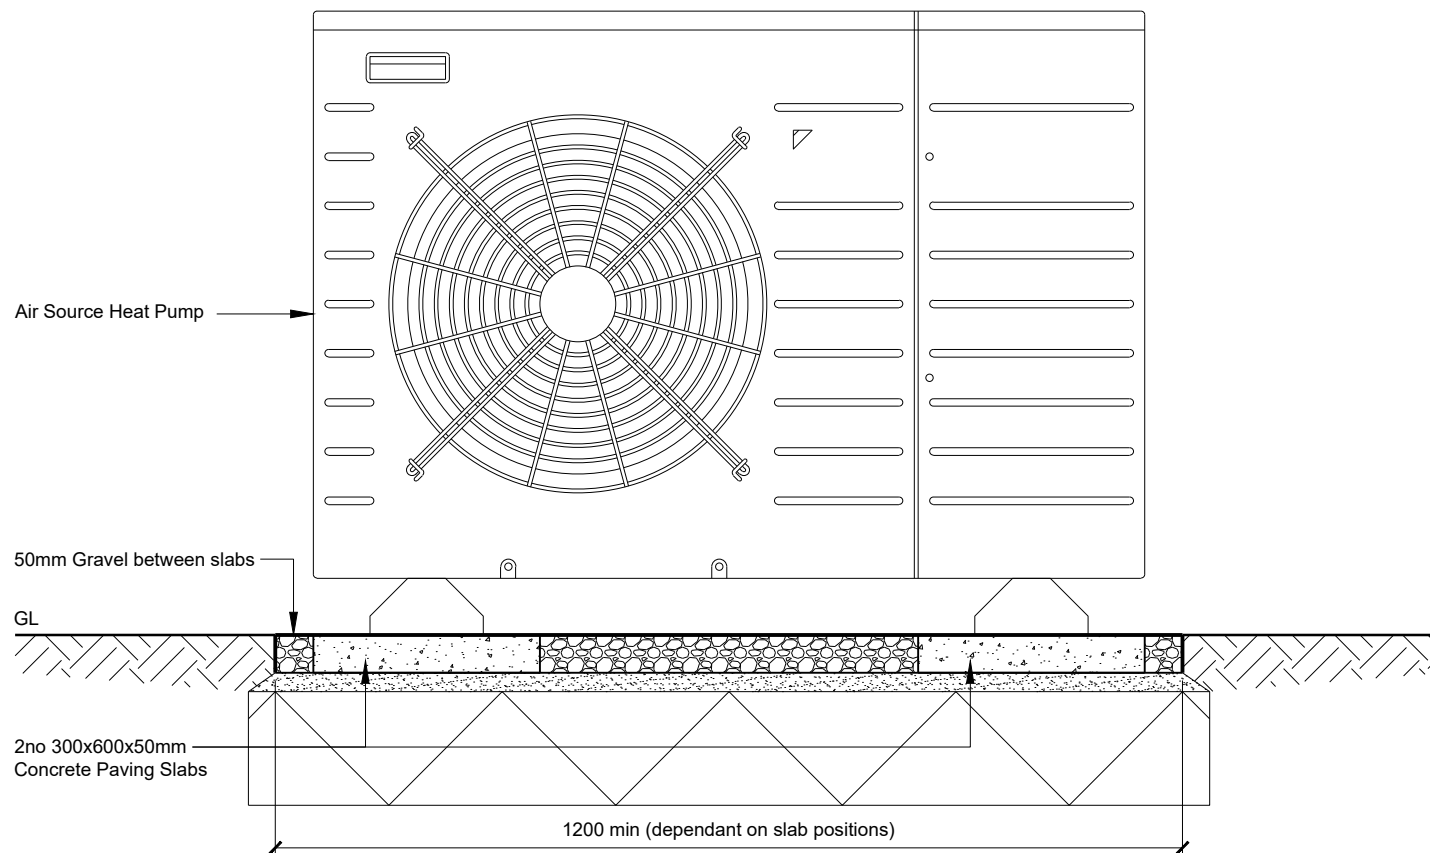

Elevation View

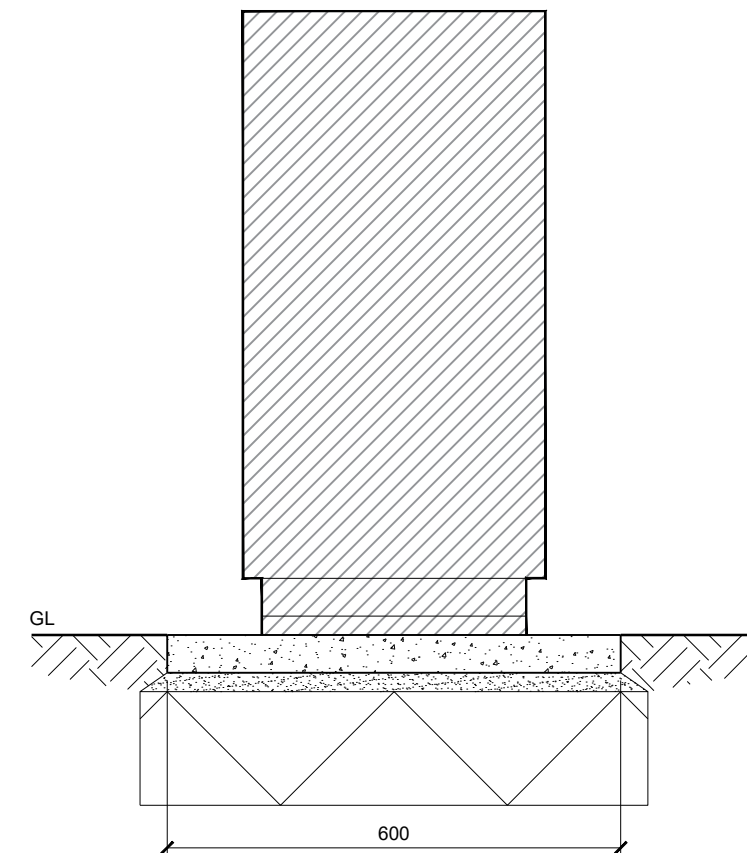

Section View

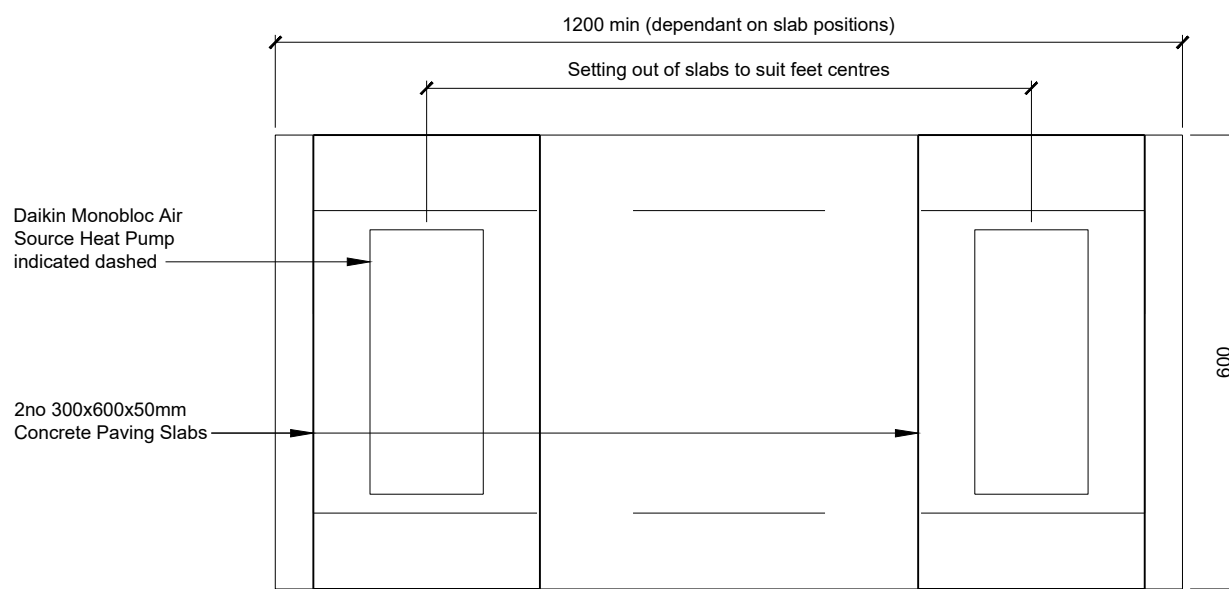

Plan View