


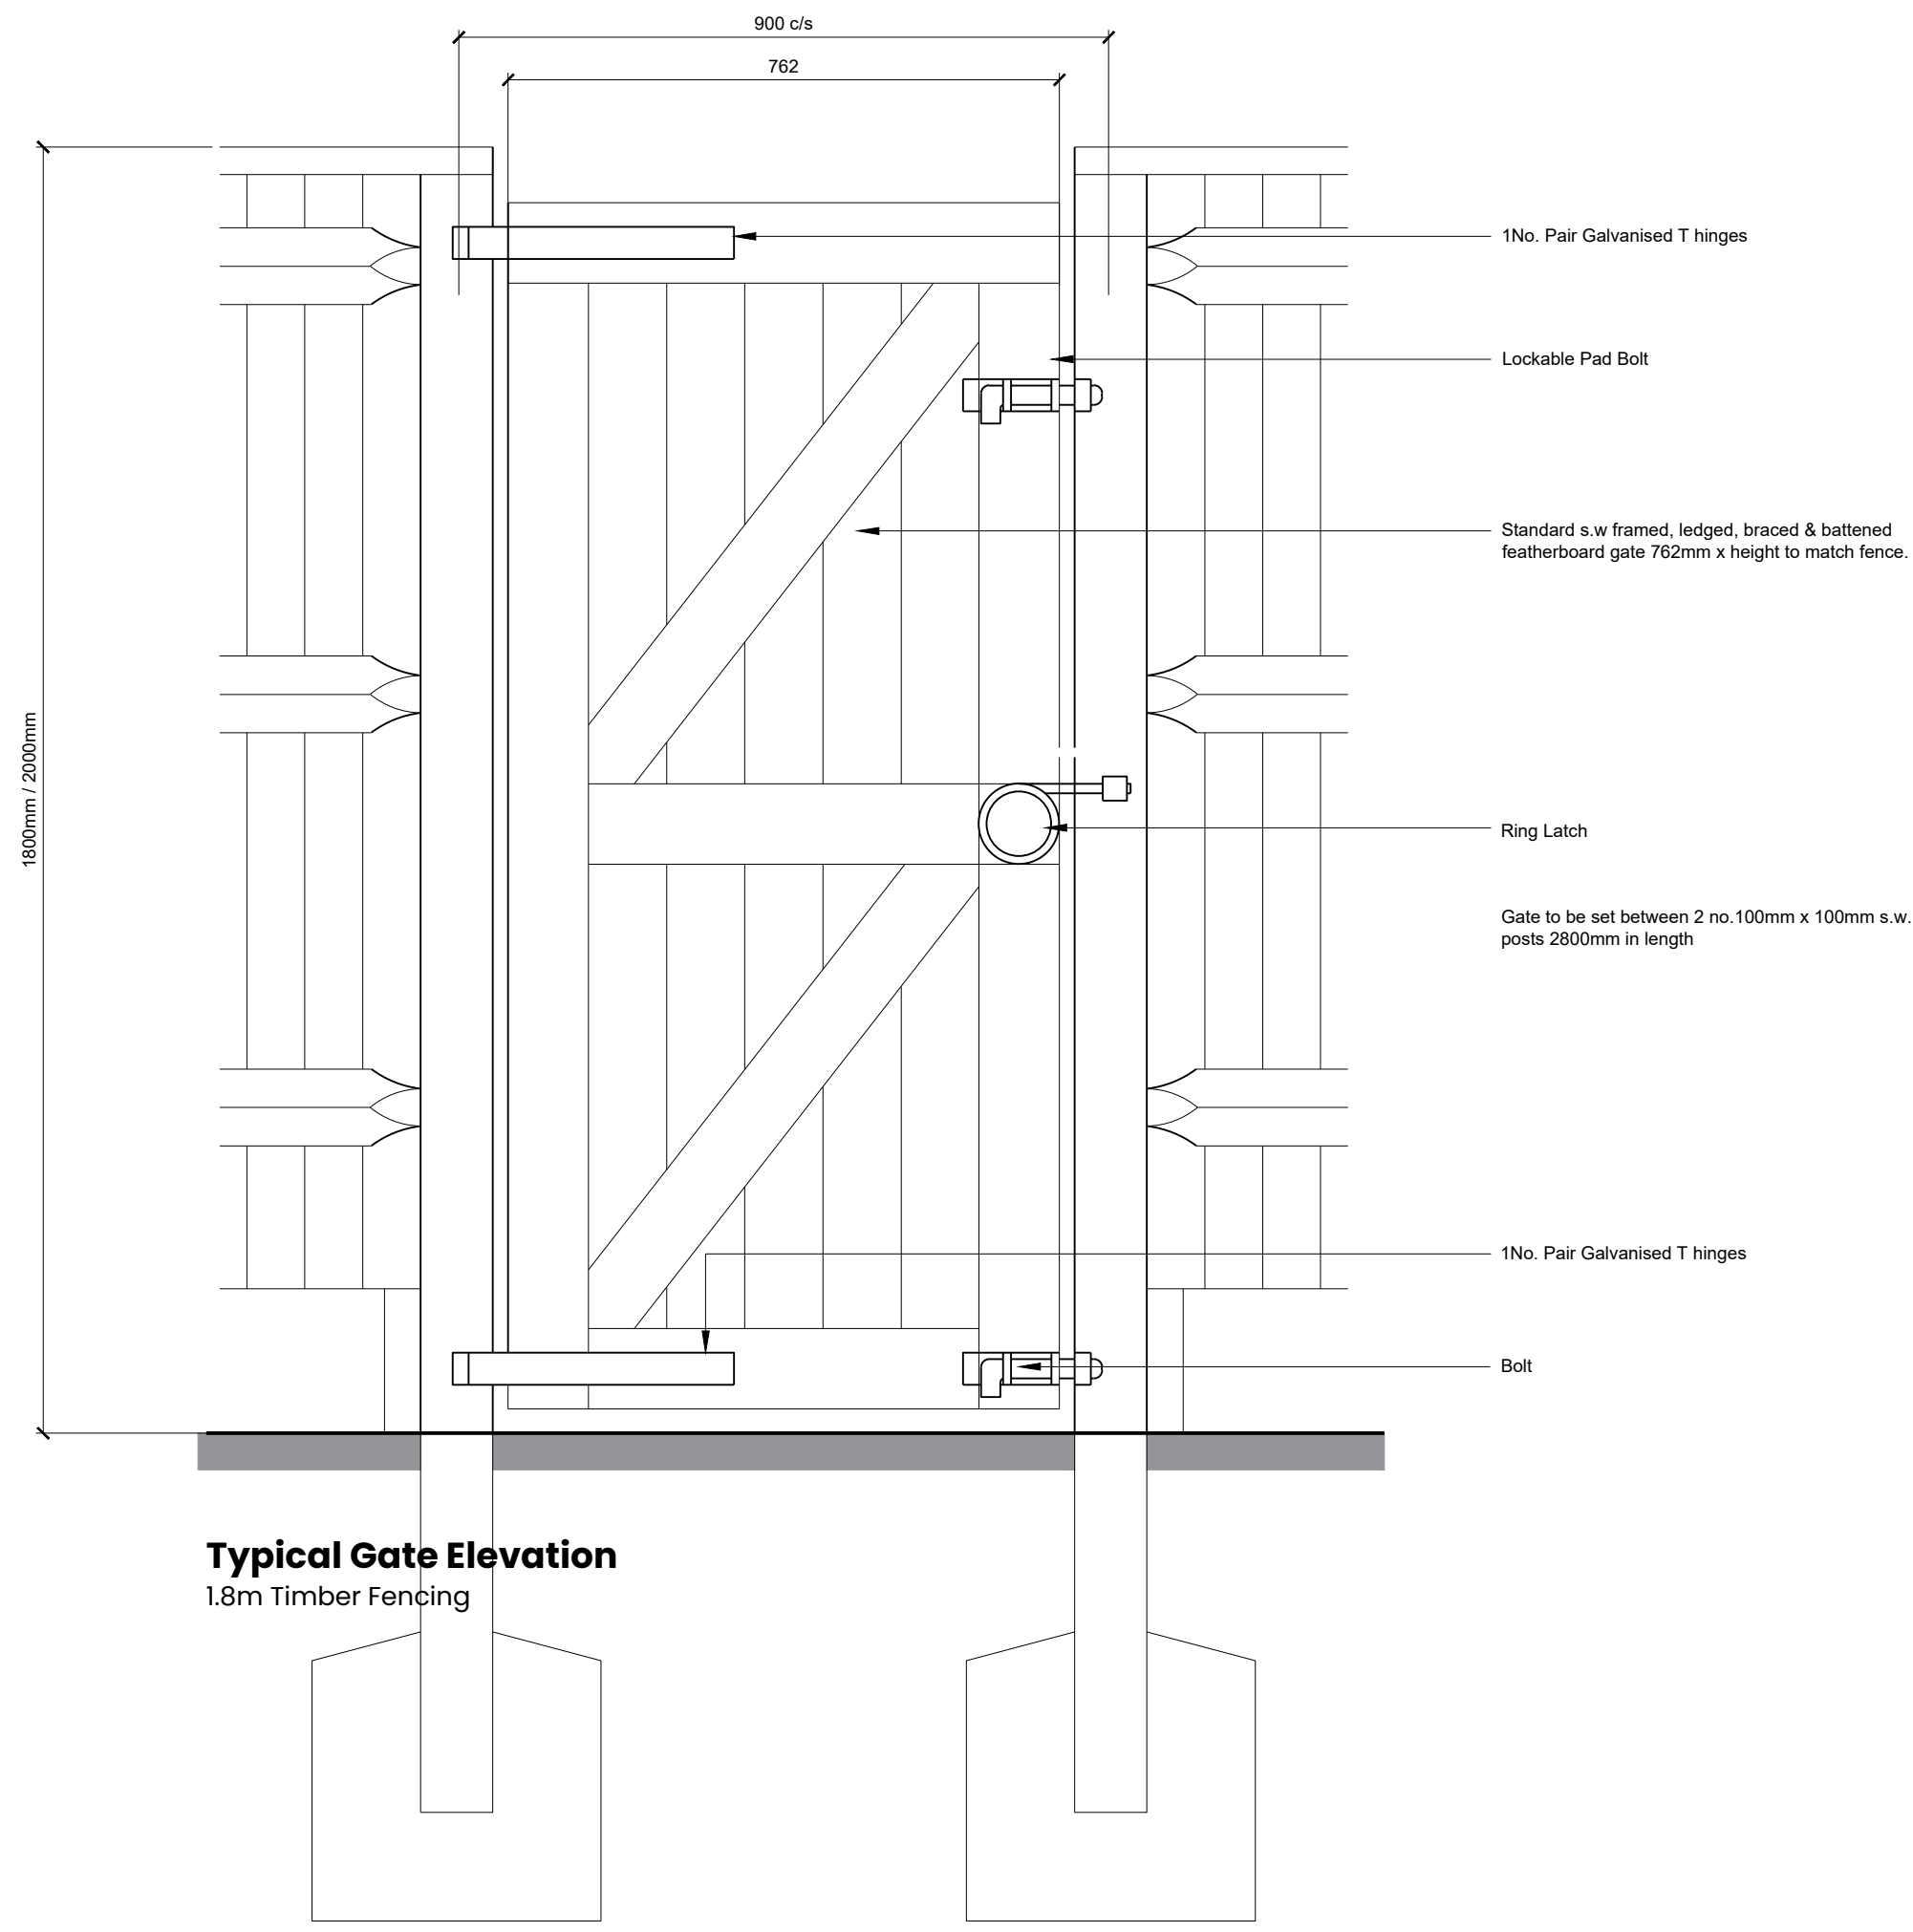

Typical Gate Elevation
1.8m Timber Fencing

This line should measure 70mm when printed correctly

This drawing is the copyright of Roberts Limbrick Ltd and should not be reproduced in whole or in part or used in any manner whatsoever without their written permission.

Responsibility is not accepted for errors made by others in scaling from this drawing. Use only figured dimensions and report any discrepancies or omissions to the Architect immediately.

Rev	Date	By	Chk	Description
P01	28.09.23	NL	NL	Issued for information



Roberts Limbrick
03333 405 500
mail@robertslimbrick.com
robertslimbrick.com
Registered Office: England No. 06658029

Project Name
Residential Development
Devonshire Place
Port Talbot

Client Name
Hale Construction

Drawing Title
Timber Gate in Timber Fencing

Scale 1/10 • A3	Project No. 10429
---------------------------	-----------------------------

Status S3	Purpose Of Issue Issued for Review & Comment
---------------------	--

Project	Org	Vol	Level	Form	Role
10429	• RL	• XX	• XX	• DR	• A

Number 4710	Revision P01
-----------------------	------------------------