


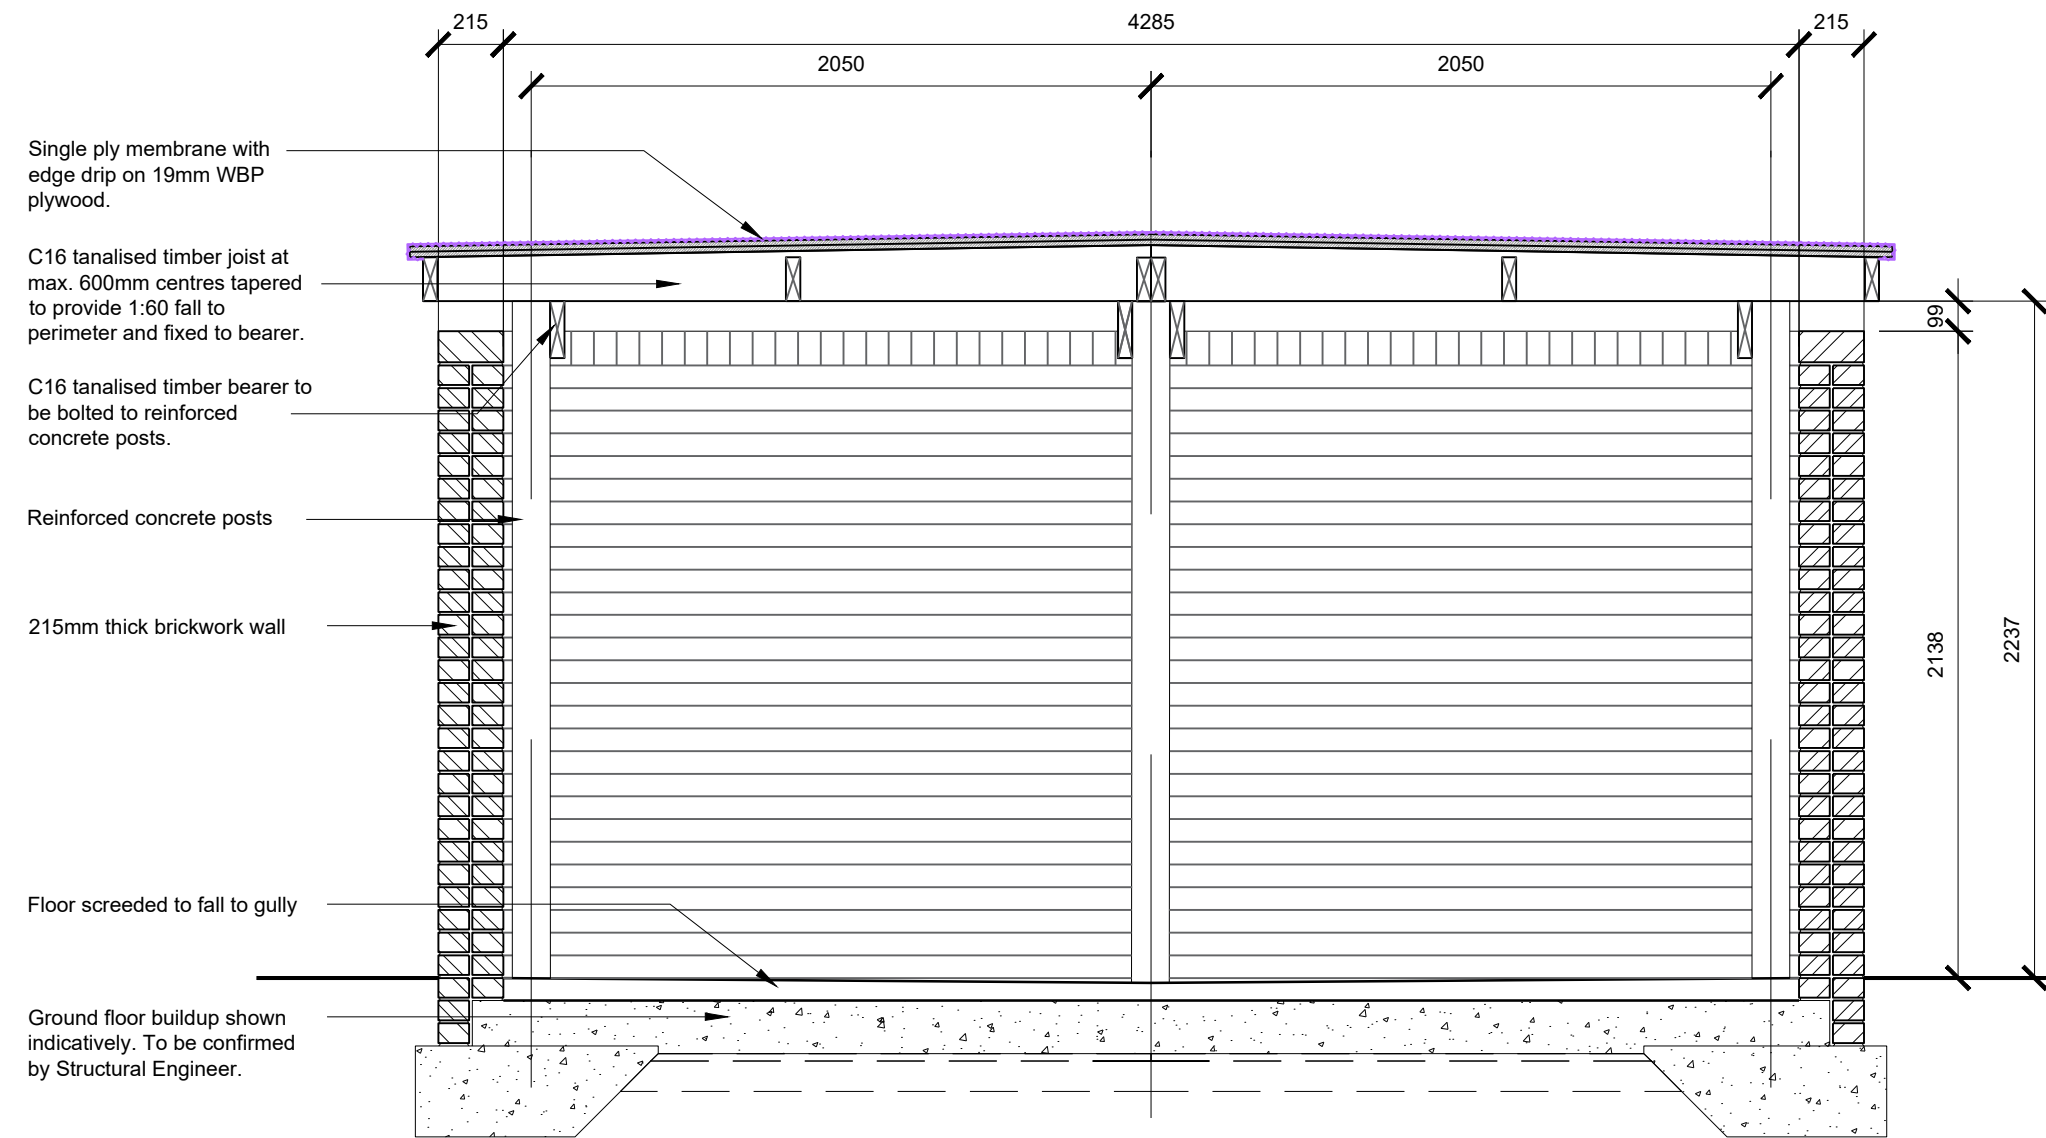

**Typical Section**  
Bin Store B

This line should measure 70mm when printed correctly

This drawing is the copyright of Roberts Limbrick Ltd and should not be reproduced in whole or in part or used in any manner whatsoever without their written permission.

Responsibility is not accepted for errors made by others in scaling from this drawing. Use only figured dimensions and report any discrepancies or omissions to the Architect immediately.

| Rev | Date     | By  | Chk | Description            |
|-----|----------|-----|-----|------------------------|
| P01 | 12.02.25 | BOL | NL  | Issued for information |



**Roberts Limbrick**  
03333 405 500  
mail@robertslimbrick.com  
robertslimbrick.com  
Registered Office: England No. 06658029

**Project Name**  
Residential Development  
Devonshire Place  
Port Talbot

**Client Name**  
Hale Construction

**Drawing Title**  
Typical Bin Store Section  
Plan

| Scale     | Project No. |
|-----------|-------------|
| 1/25 • A3 | 10429       |

| Status | Purpose Of Issue            |
|--------|-----------------------------|
| S3     | Issued for Review & Comment |

| Project | Org  | Vol  | Level | Form | Role |
|---------|------|------|-------|------|------|
| 10429   | • RL | • XX | • XX  | • DR | • A  |

| Number | Revision |
|--------|----------|
| 4756   | P01      |