
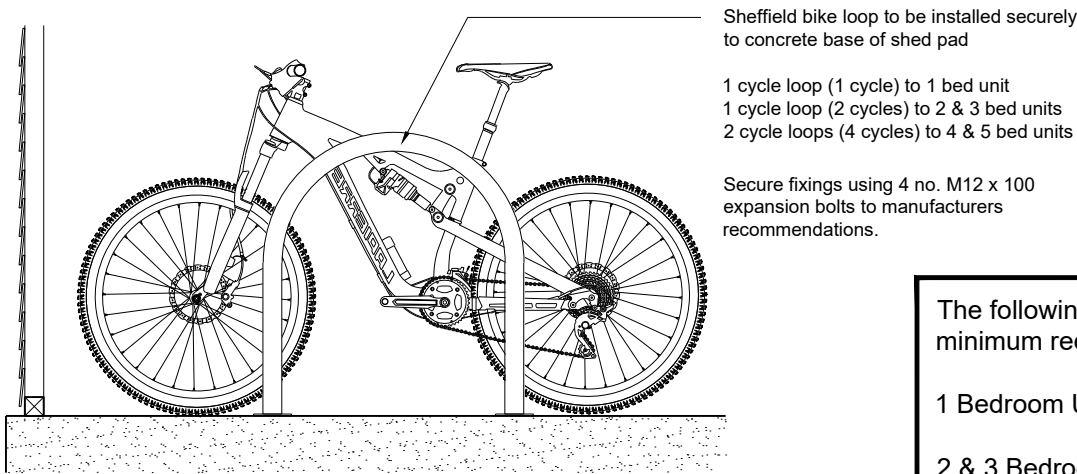


This line should measure 70mm when printed correctly

This drawing is the copyright of Roberts Limbrick Ltd and should not be reproduced in whole or in part or used in any manner whatsoever without their written permission.

Responsibility is not accepted for errors made by others in scaling from this drawing. Use only figured dimensions and report any discrepancies or omissions to the Architect immediately.

Rev	Date	By	Chk	Description
P01	28.09.23	NL	NL	Issued for information

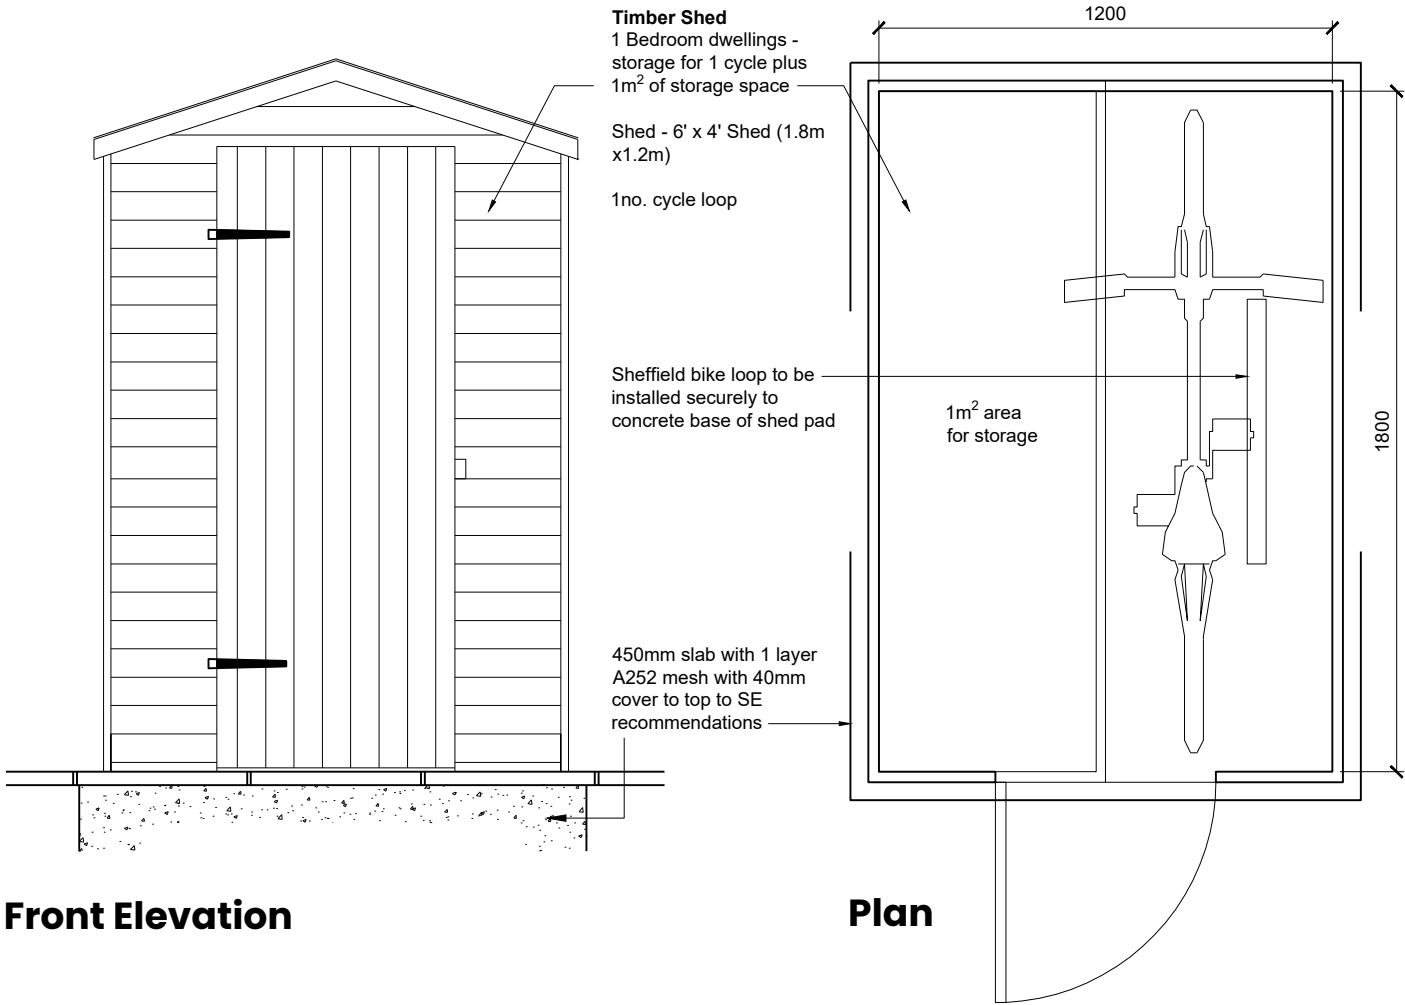

Sheffield Bike Stand Detail

The following provision is a general minimum required Guidance:

1 Bedroom Unit - 1 cycle space

2 & 3 Bedroom Units – 2 cycle spaces

4 & 5 Bedroom Units – 4 cycle spaces

Project Name

Residential Development
Devonshire Place
Port Talbot

Client Name

Hale Construction

Drawing Title

Typical Garden Shed Details

Scale	Project No.
1/20 • A3	10429
Status	Purpose Of Issue
S3	Issued for Review & Comment

Project	Org	Vol	Level	Form	Role
10429 •	RL •	XX •	XX •	DR •	A

Number	Revision
4730	P01