
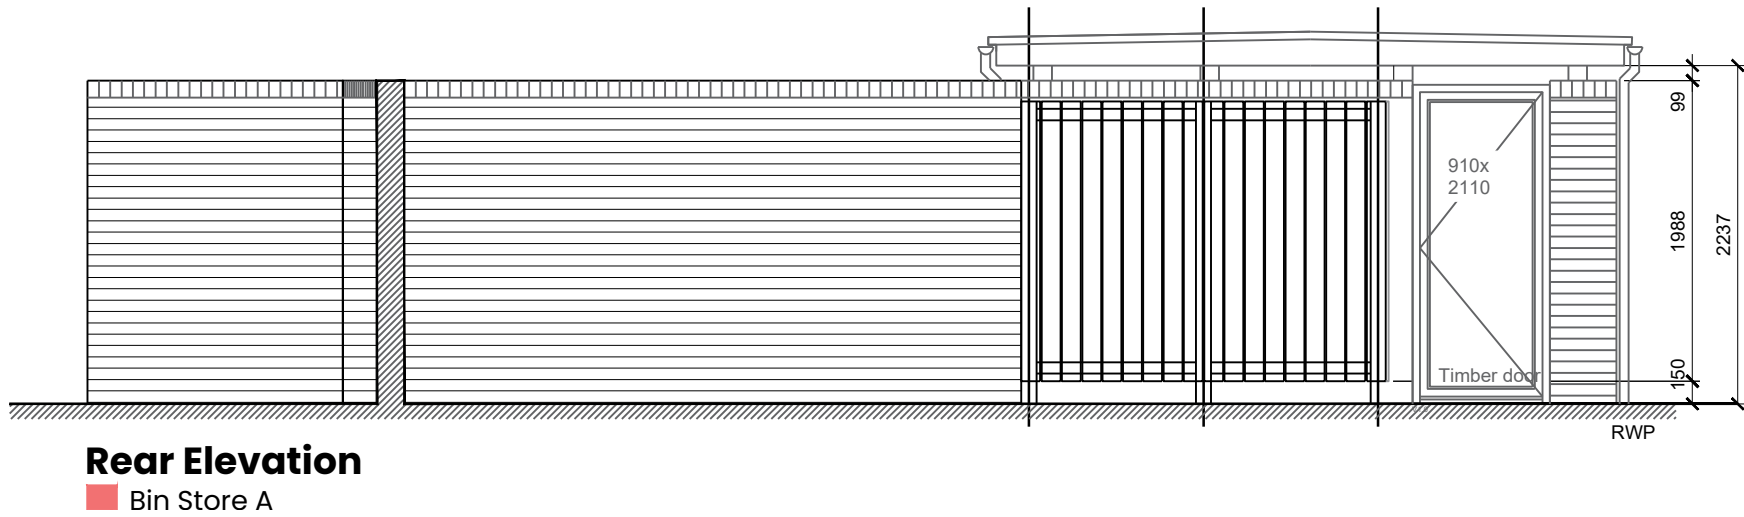
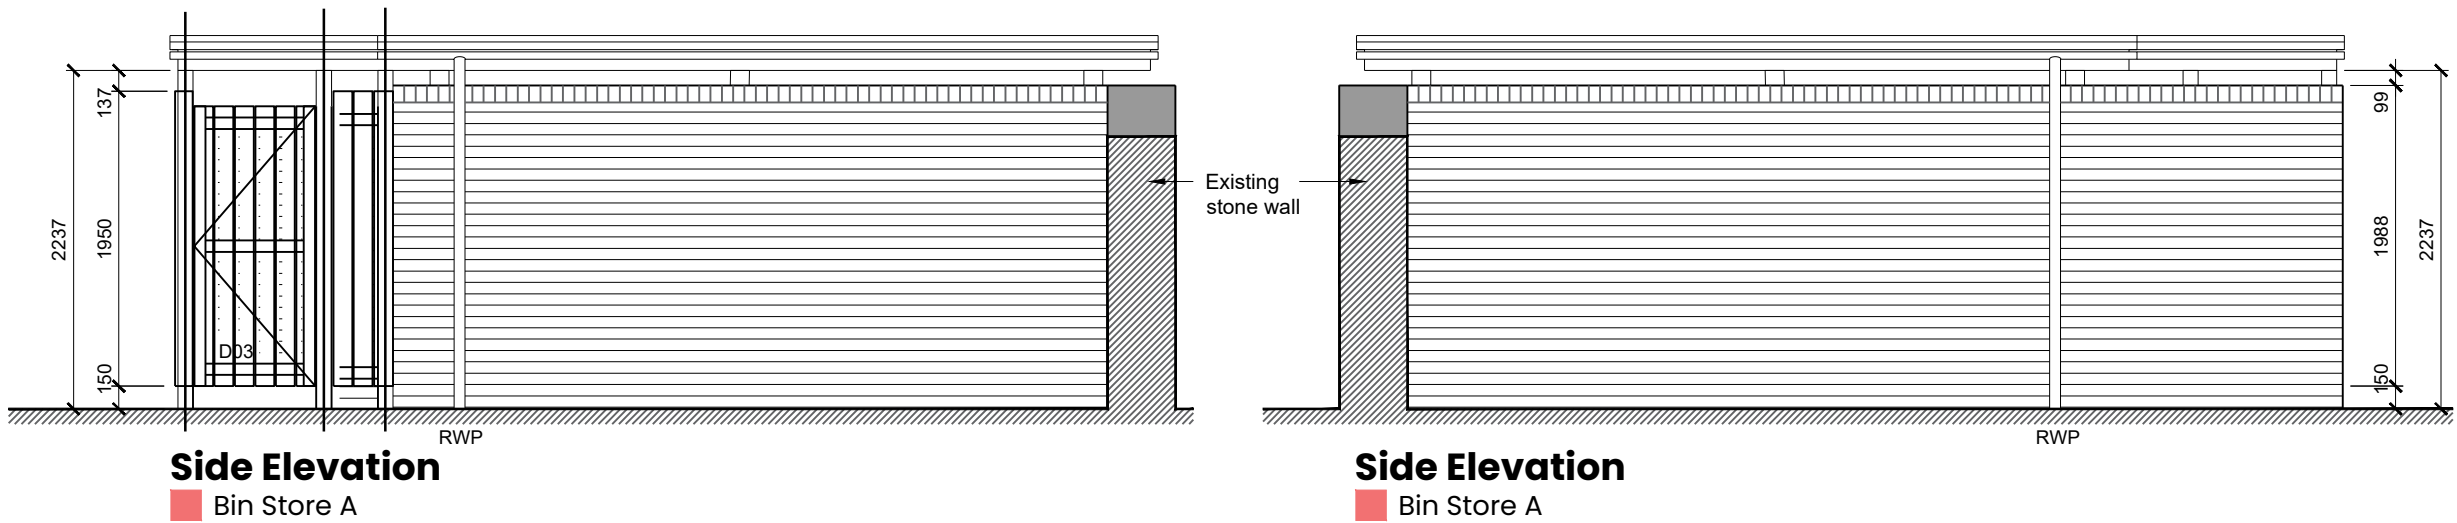


This line should measure 70mm when printed correctly

This drawing is the copyright of Roberts Limbrick Ltd and should not be reproduced in whole or in part or used in any manner whatsoever without their written permission.

Responsibility is not accepted for errors made by others in scaling from this drawing. Use only figured dimensions and report any discrepancies or omissions to the Architect immediately.

Rev	Date	By	Chk	Description
P01	12.02.25	BOL	NL	Issued for information

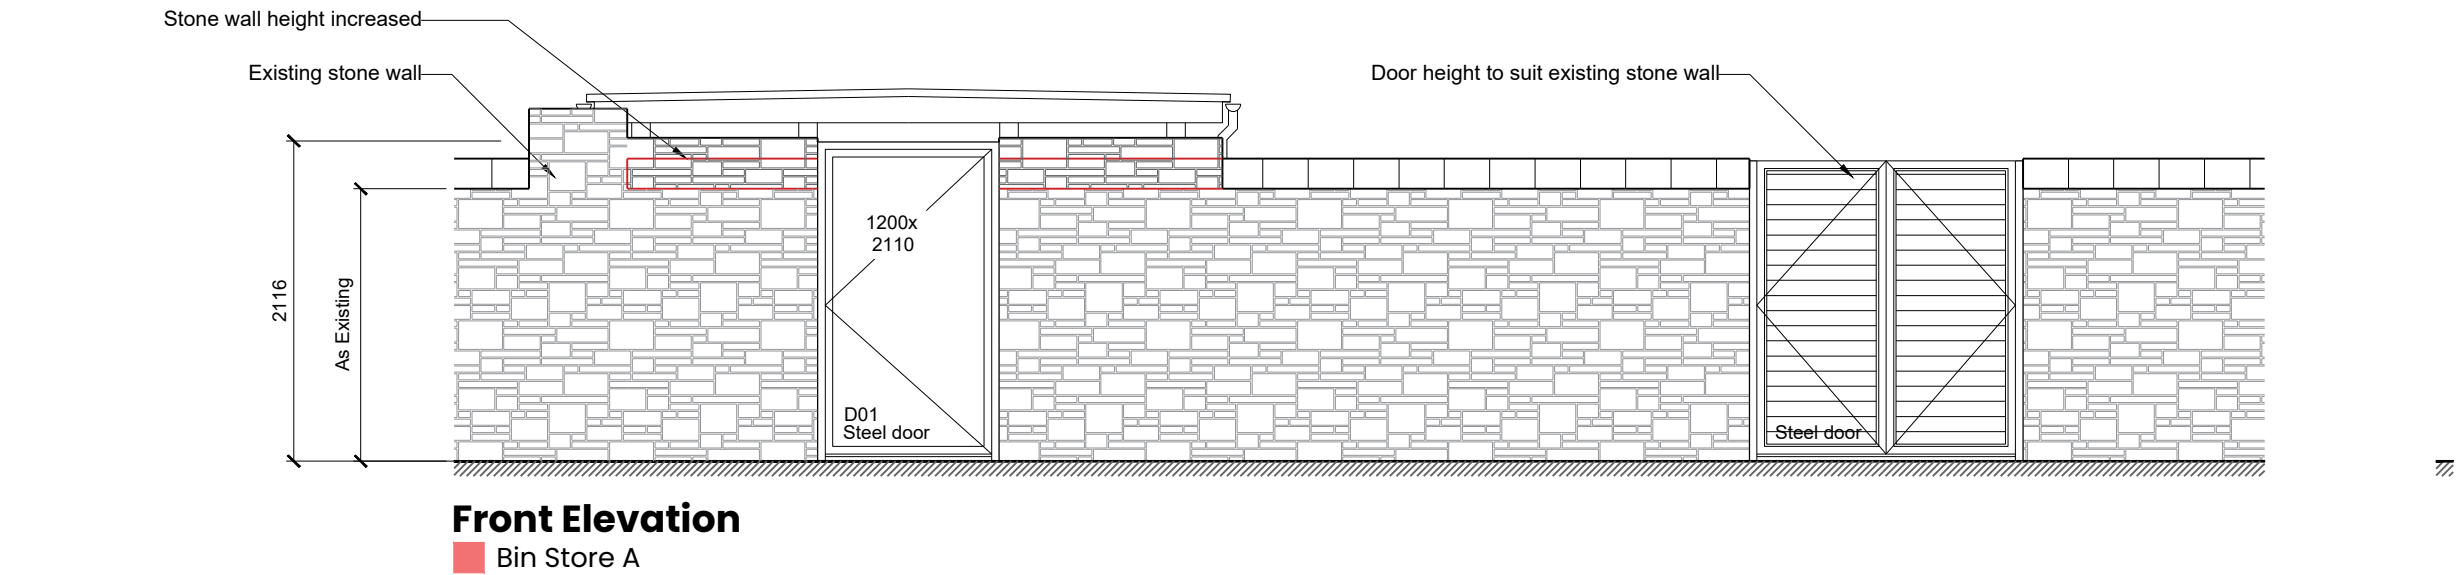

Roberts Limbrick
03333 405 500
mail@robertslimbrick.com
robertslimbrick.com
Registered Office: England No. 06658029

Project Name
Residential Development
Devonshire Place
Port Talbot

Client Name
Hale Construction

Drawing Title
Bin Store A
Elevations

Scale
1/50 • A3

Project No.
10429

Status
S3

Purpose Of Issue
Issued for Review & Comment

Project	Org	Vol	Level	Form	Role
10429	RL	XX	XX	DR	A

Number
4751

Revision
P01