
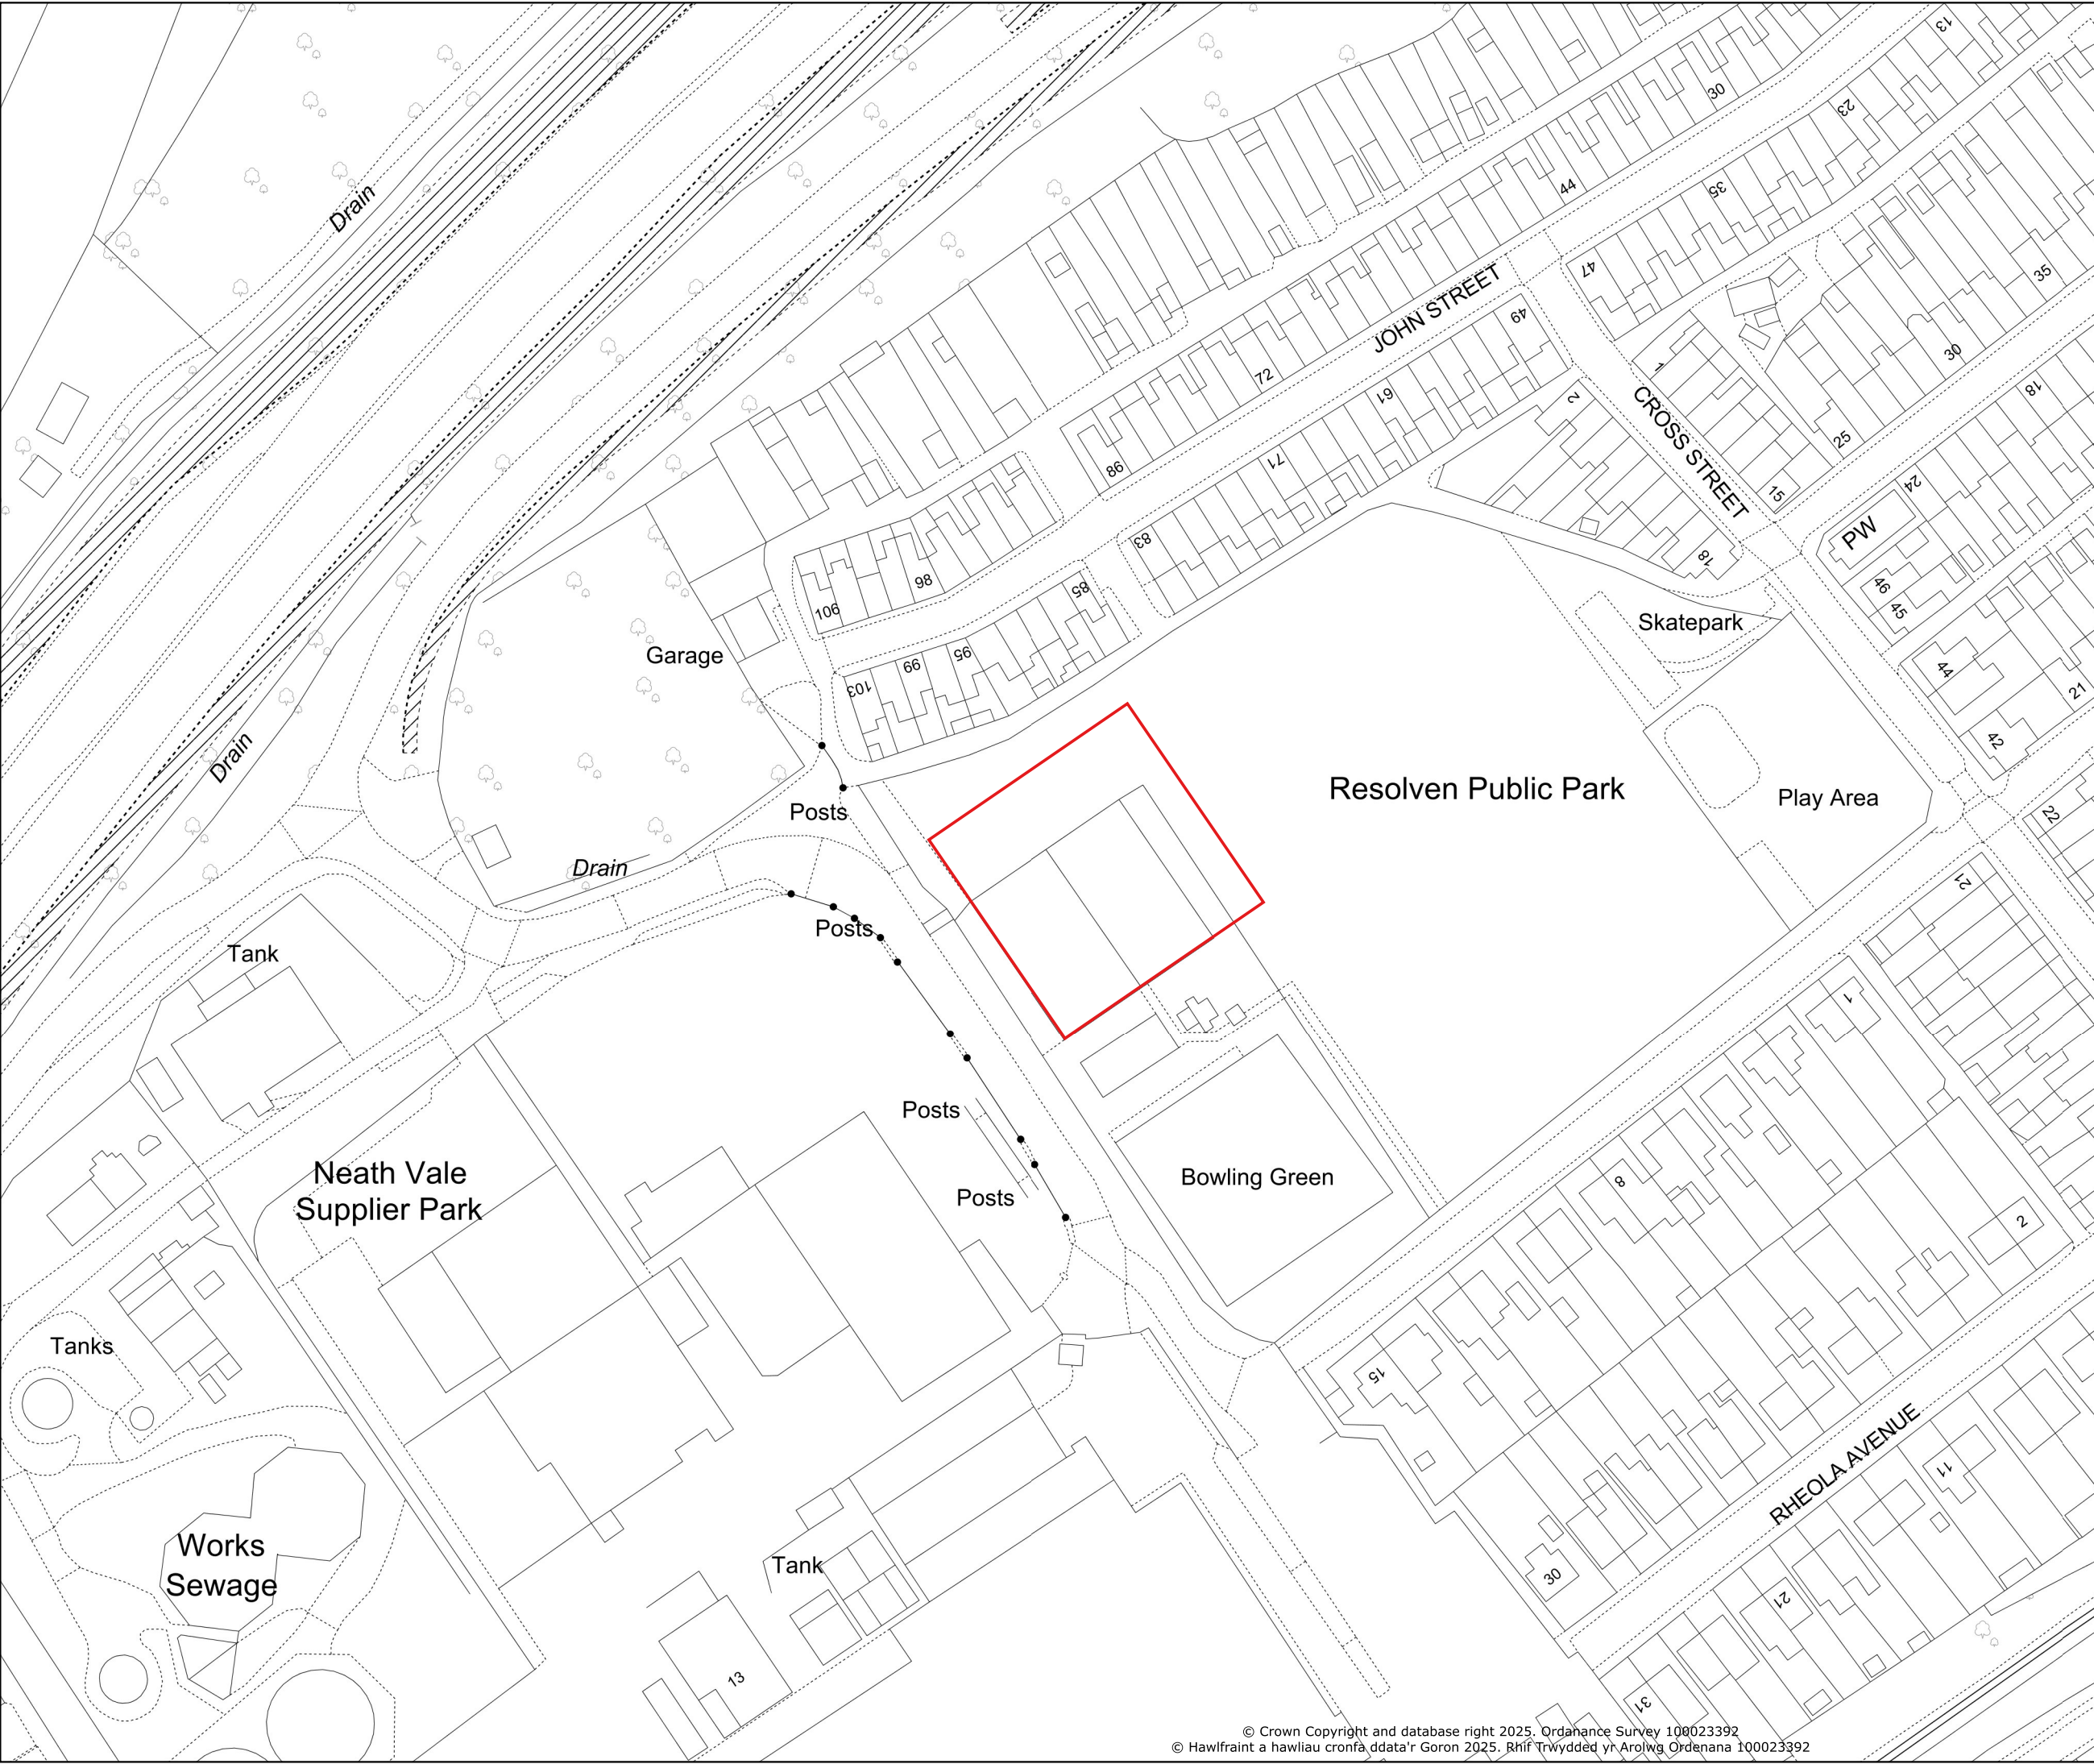


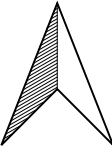

NOTES							
Proposed 3G Pitch - 50m x 50m							
 Neath Port Talbot Castell-nedd Port Talbot County Borough Council Cyngor Bwrdeistref Sirol							
PROPERTY & REGENERATION Nicola Pearce BSC (Hons), Dip TP, MRTPI Corporate Director of Environment The Quays, Brunel Way, Baglan Energy Park Neath SA11 2GG www.npt.gov.uk							
Project Development Proposal - Resolven Park, Vaughan Avenue, Resolven							
Drawing Title Location Plan							
	<table><tr><td>Scales</td><td>A3 @ 1:1250</td></tr><tr><td>Drawing No.</td><td>25-0387</td></tr><tr><td>Rev.</td><td></td></tr></table>	Scales	A3 @ 1:1250	Drawing No.	25-0387	Rev.	
Scales	A3 @ 1:1250						
Drawing No.	25-0387						
Rev.							