



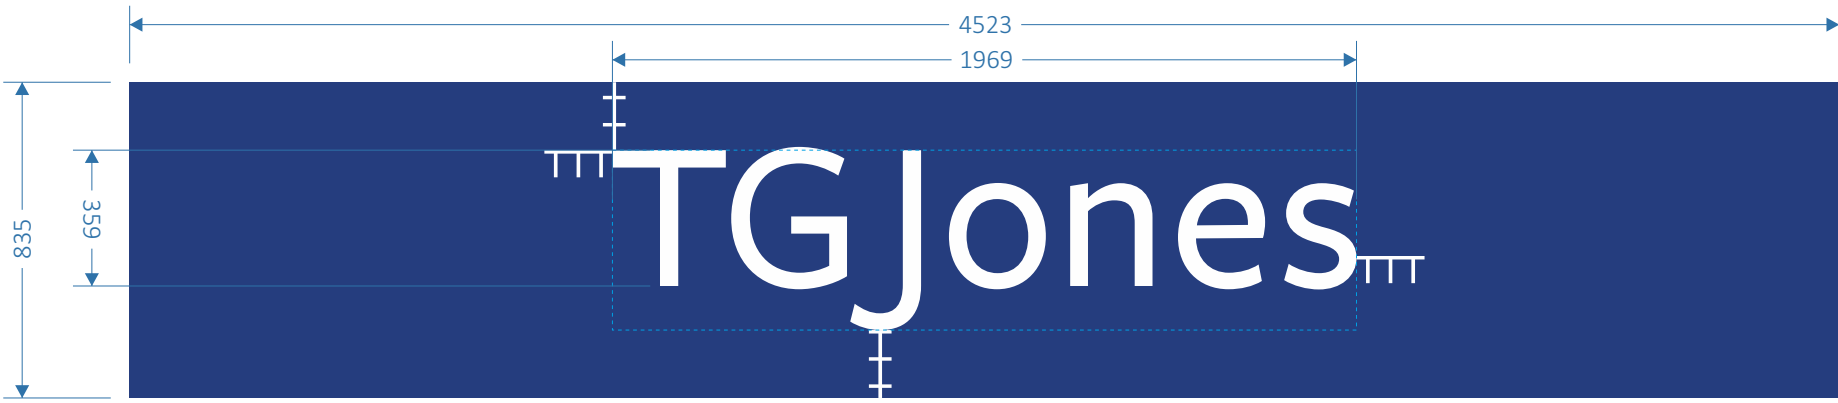


Section View- Scale 1:20

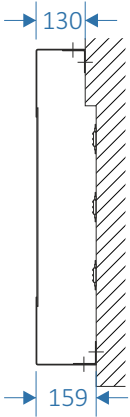


Item A: TGJones Main Fascia Sign - Scale 1:20

Router cut and folded 2mm aluminium face panel finished RAL 5002 Blue. Router cut lettering backed with 3mm Opal 050 Acrylic. Supplied with Agilight Ultra 670 6500K white LED modules for new static illumination. Panel and illumination installed in direct replacement of existing utilising existing fixing grounds, with supplied joining strip installed between new panel and retained “Post Office” panel to right hand side.

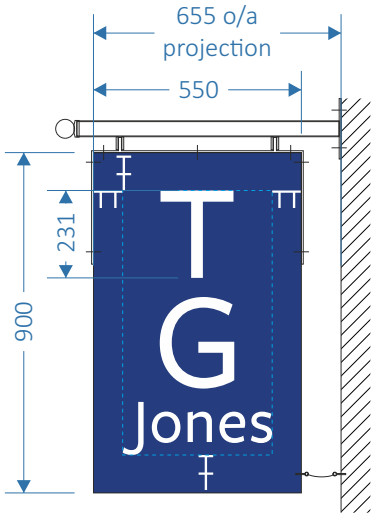

Item B: TGJones Projecting Sign - Scale 1:20

19mm foamex panel finished RAL 5002 Blue with machine cut white vinyl lettering applied to both sides. Panel suspended via prefabricated JECT-1 bracket and hanging strap c/w swing limiter kit.

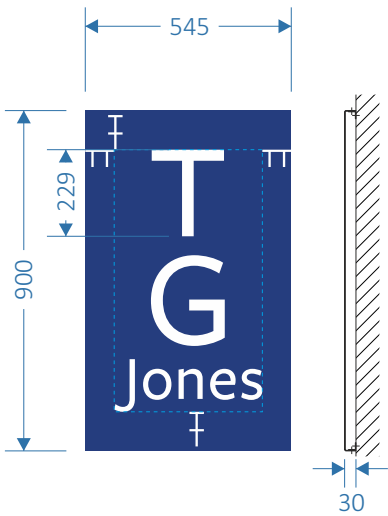

Item C: TGJones Panel Sign - Scale 1:20

Folded and fabricated 2mm aluminium face panel finished RAL 5002 Blue c/w machine cut white vinyl lettering applied to face. Panel installed in direct replacement of existing utilising existing fixing grounds.

Rev.:	Rev Date:	Revision Details:

File Name: Clarity Job Documents\WH Smith High Street Limited\REF68971\4. Proposals\					Client: WH Smith High Street Limited
Job No: 68971	Scale: as above	Drawn by: Dominik S.	Checked by:	Date: 02/06/2025	Site: WHSmith Neath Sa11 3EN





Item D: TGJones “Goods Entrance” Sign - Scale 1:10
5mm foamex panel digitally printed direct to face and installed in direct replacement of existing.

Rev.:	Rev Date:	Revision Details:

File Name: Clarity Job Documents\WH Smith High Street Limited\REF68971\4. Proposals\					Client: WH Smith High Street Limited
Job No: 68971	Scale: as above	Drawn by: Dominik S.	Checked by:	Date: 02/06/2025	Site: WHSmith Neath Sa11 3EN

