


THIS IS A C.A.D. PRODUCED DRAWING AND SHOULD NOT BE AMENDED BY HAND.

NOTES

- 1 All dimensions in millimetres unless otherwise stated
2 Do not scale off drawing. All dimensions to be checked on site.

Proposed Plan

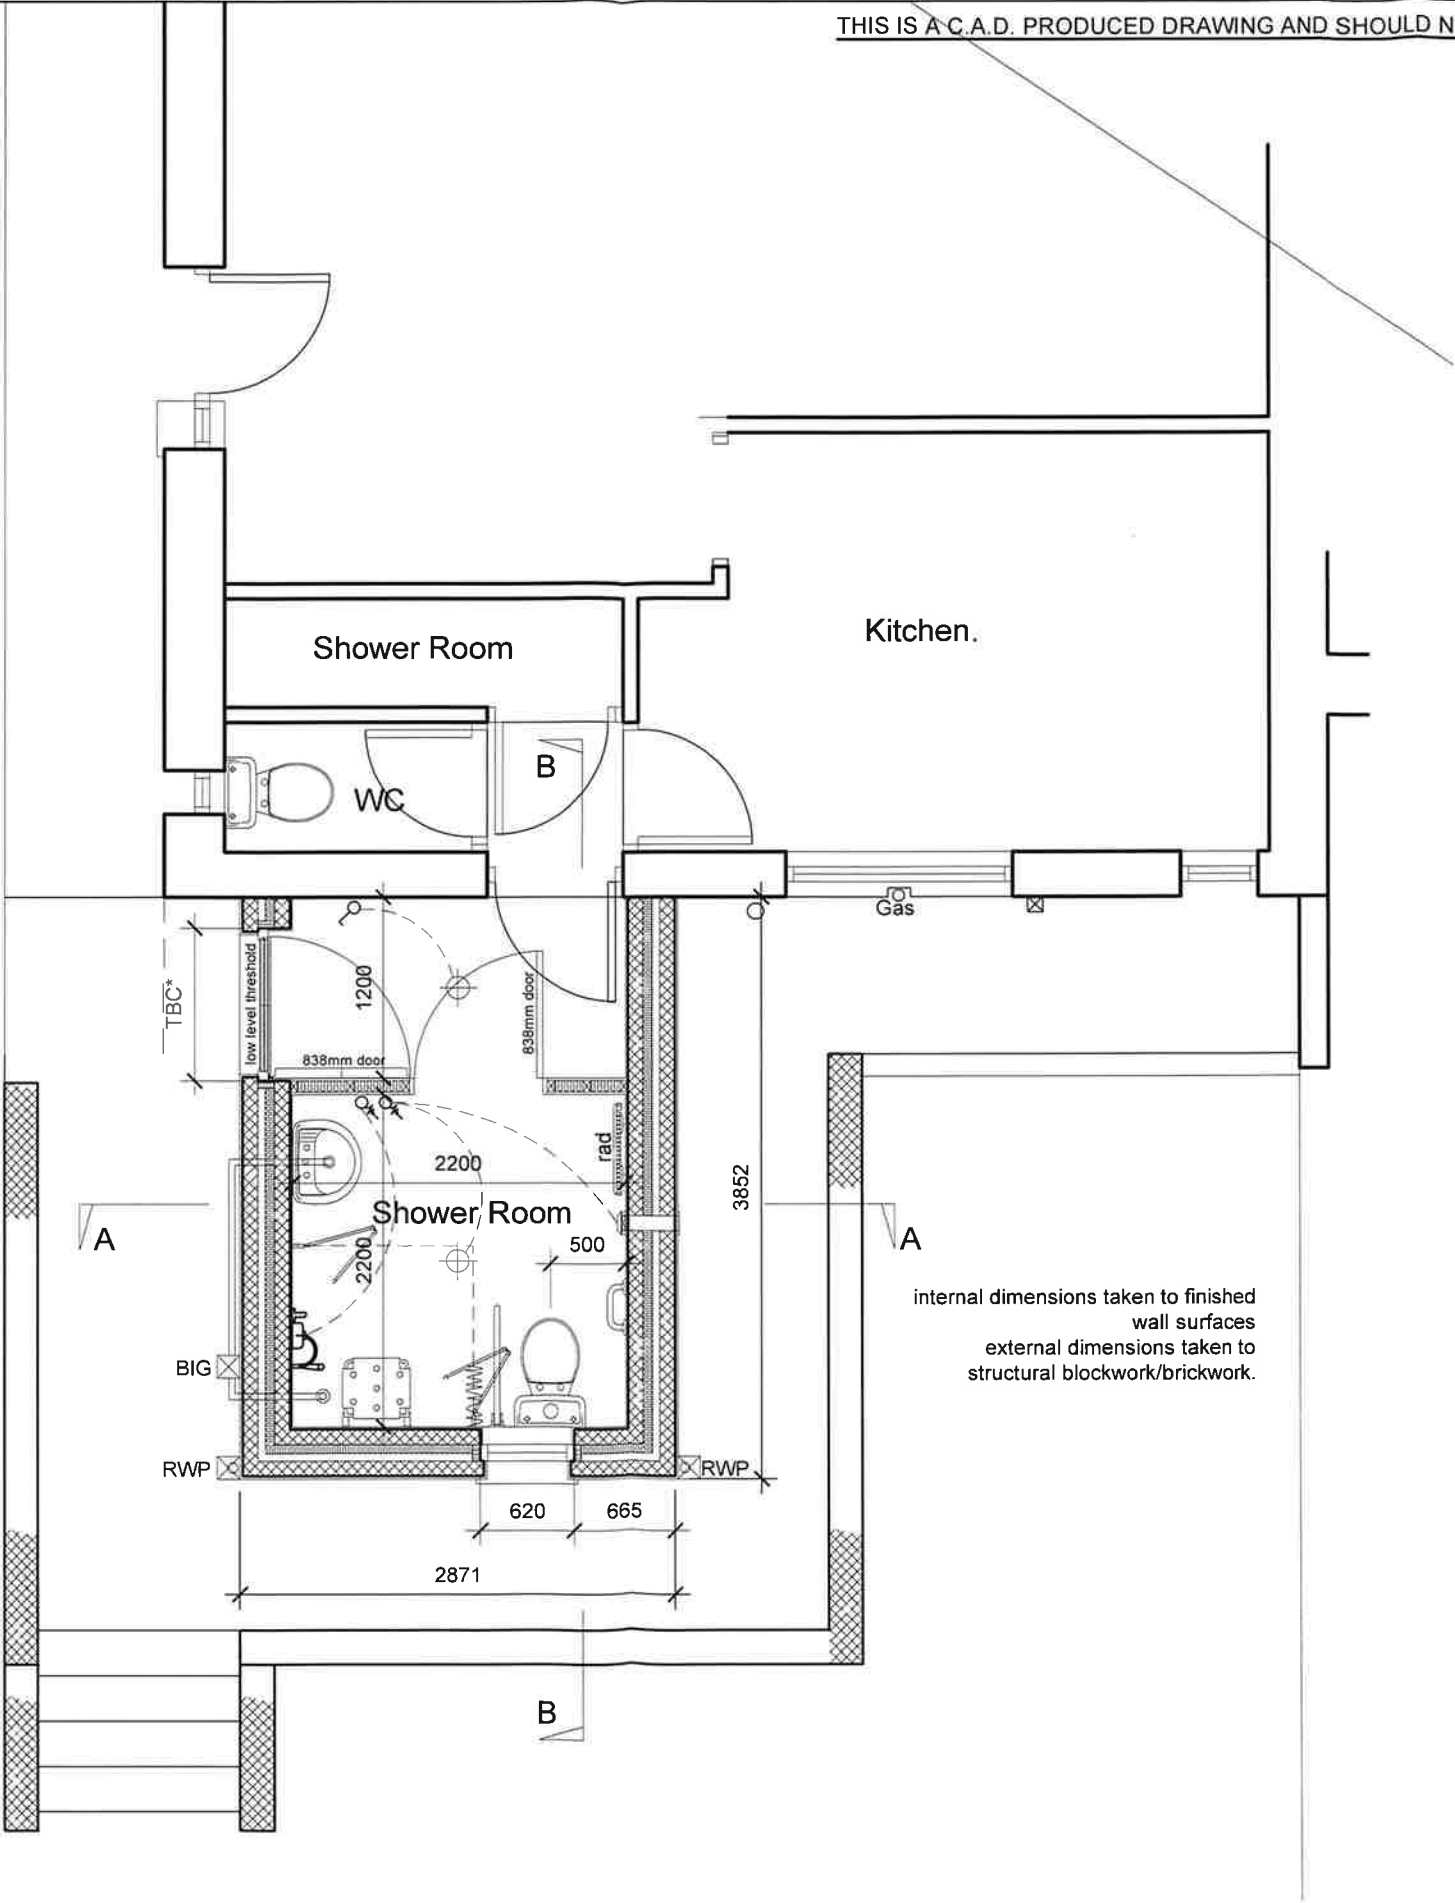

Rev Details Dr Date

Neath Port Talbot
Castell-nedd Port Talbot
County Borough Council Cyngor Bwrdeistref Sirol

Neath Port Talbot Castell-nedd Port Talbot
County Borough Council Cyngor Bwrdeistref Sirol
Social Services, Health and Housing
Housing Renewal and Adaptations Service
Tregelles Court
Neath Abbey Road
Neath Abbey
Neath
SA10 7DF

Project
65 Alltywerin,
Pontardawe
Neath Port Talbot
shower/lobby extension
Proposed Plan

Drawn sfc Checked Approved

Date 11.6.25 Date Date

Scales 1:50

Drawing No NPT6779/02