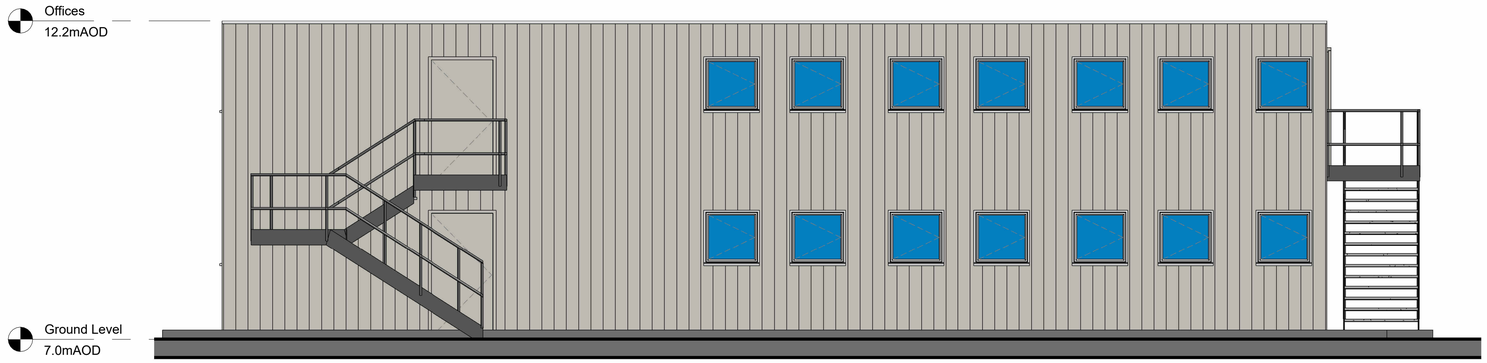

1 Office North
1 : 50

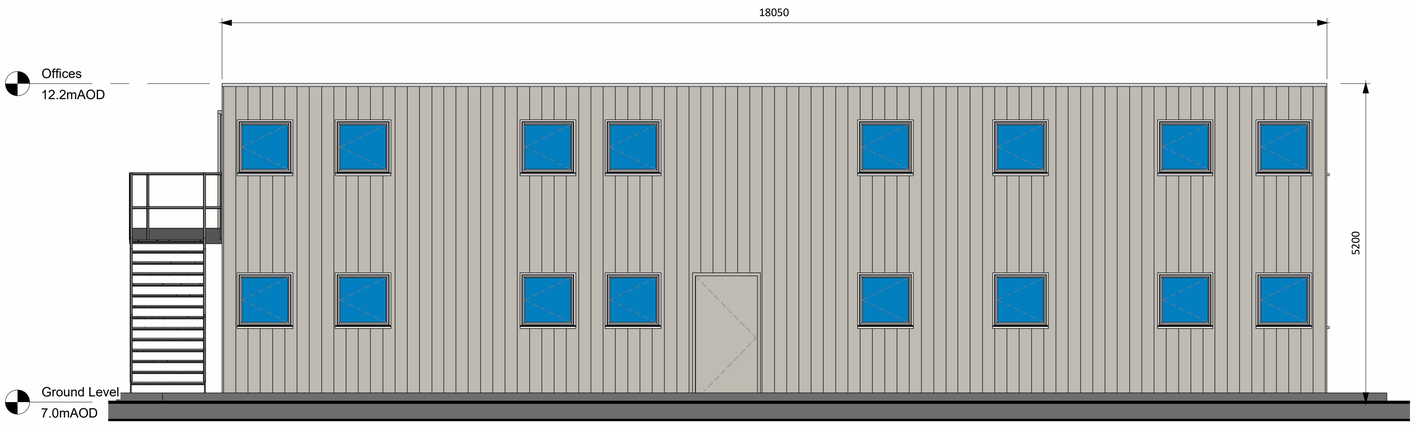

2 Office South
1 : 50

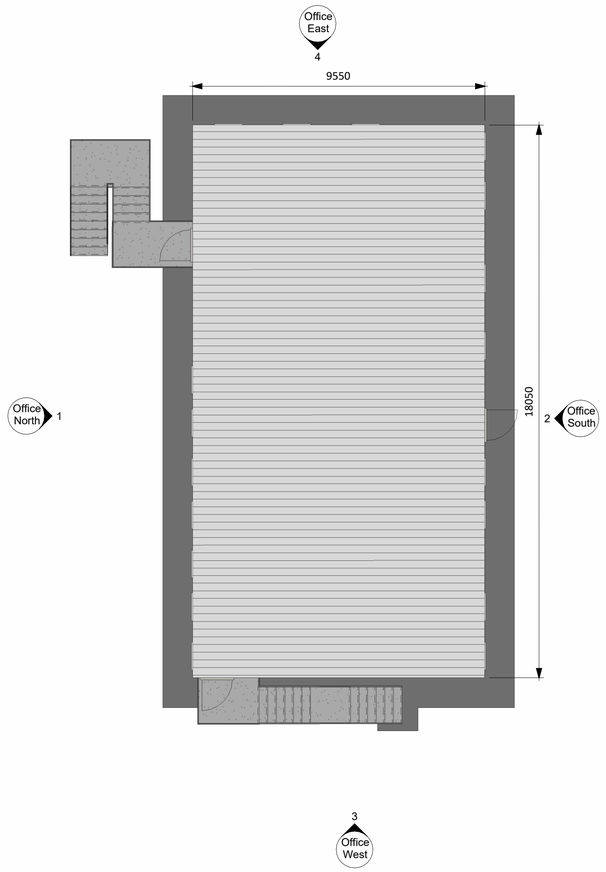

5 Key Plan
1 : 100

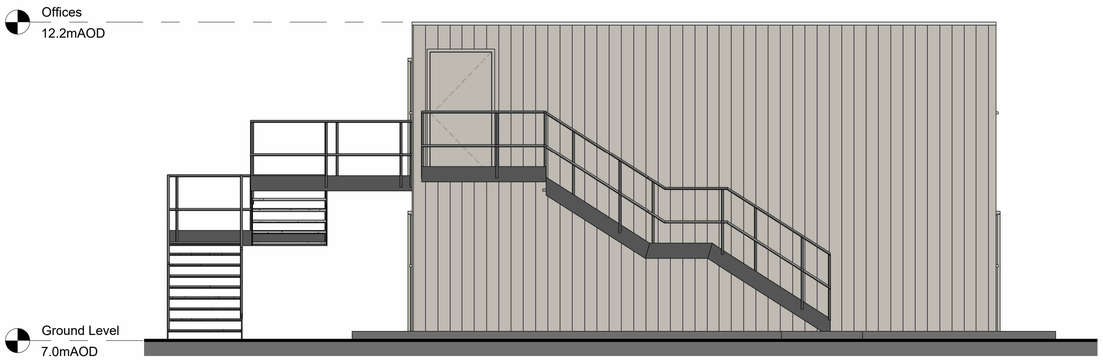

3 Office West
1 : 50

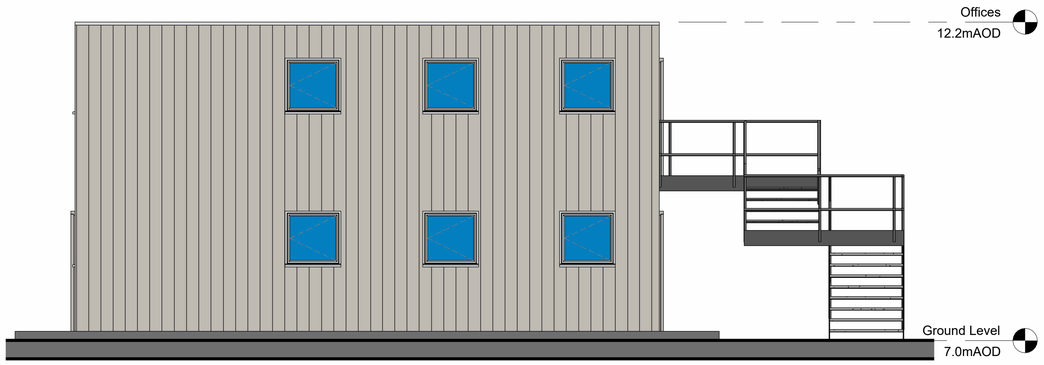

4 Office East
1 : 50

0 1 2 3 4 5
GRAPHIC SCALE: 1:50

ALL INFORMATION ON THIS DRAWING IS INDICATIVE ONLY,
AND MAY BE SUBJECT TO
FURTHER DESIGN DEVELOPMENT.
DO NOT SCALE

NOTES:

REV.	DETAILS OF REVISION	DRAWN	CHKD	APR	DATE
R1.0	FOR PLANNING	DTW	AO1	DMM	05.06.25

FICHTNER
CONSULTING ENGINEERS LIMITED

Kingsgate, Wellington Road North,
Stockport, Cheshire, SK4 1LW, UKTel: 0161 476 0032
Website: www.fichtner.co.uk

CLIENT: SG ENGINEERING SERVICES

SITE: MARGAM ENERGY PARK

PROJECT: SITE ENTRANCE WORKS

TITLE: SITE OFFICE ELEVATIONS

DRAWING STATUS:	FOR PLANNING	
DRAWN BY:	DTW	DATE:05.06.25
CHECKED BY:	AO1	DATE:05.06.25
APPROVED BY:	DMM	DATE:05.06.25
FILENAME:	4183-8330-0002DW Site Office Elevations	
OFFICE OF ISSUE:	STOCKPORT	
SHEET SIZE:	A1	SCALE: 1:50

DRAWING No.: 4183-8330-0002 Sheet1 Of1
REVISION: R1.0