


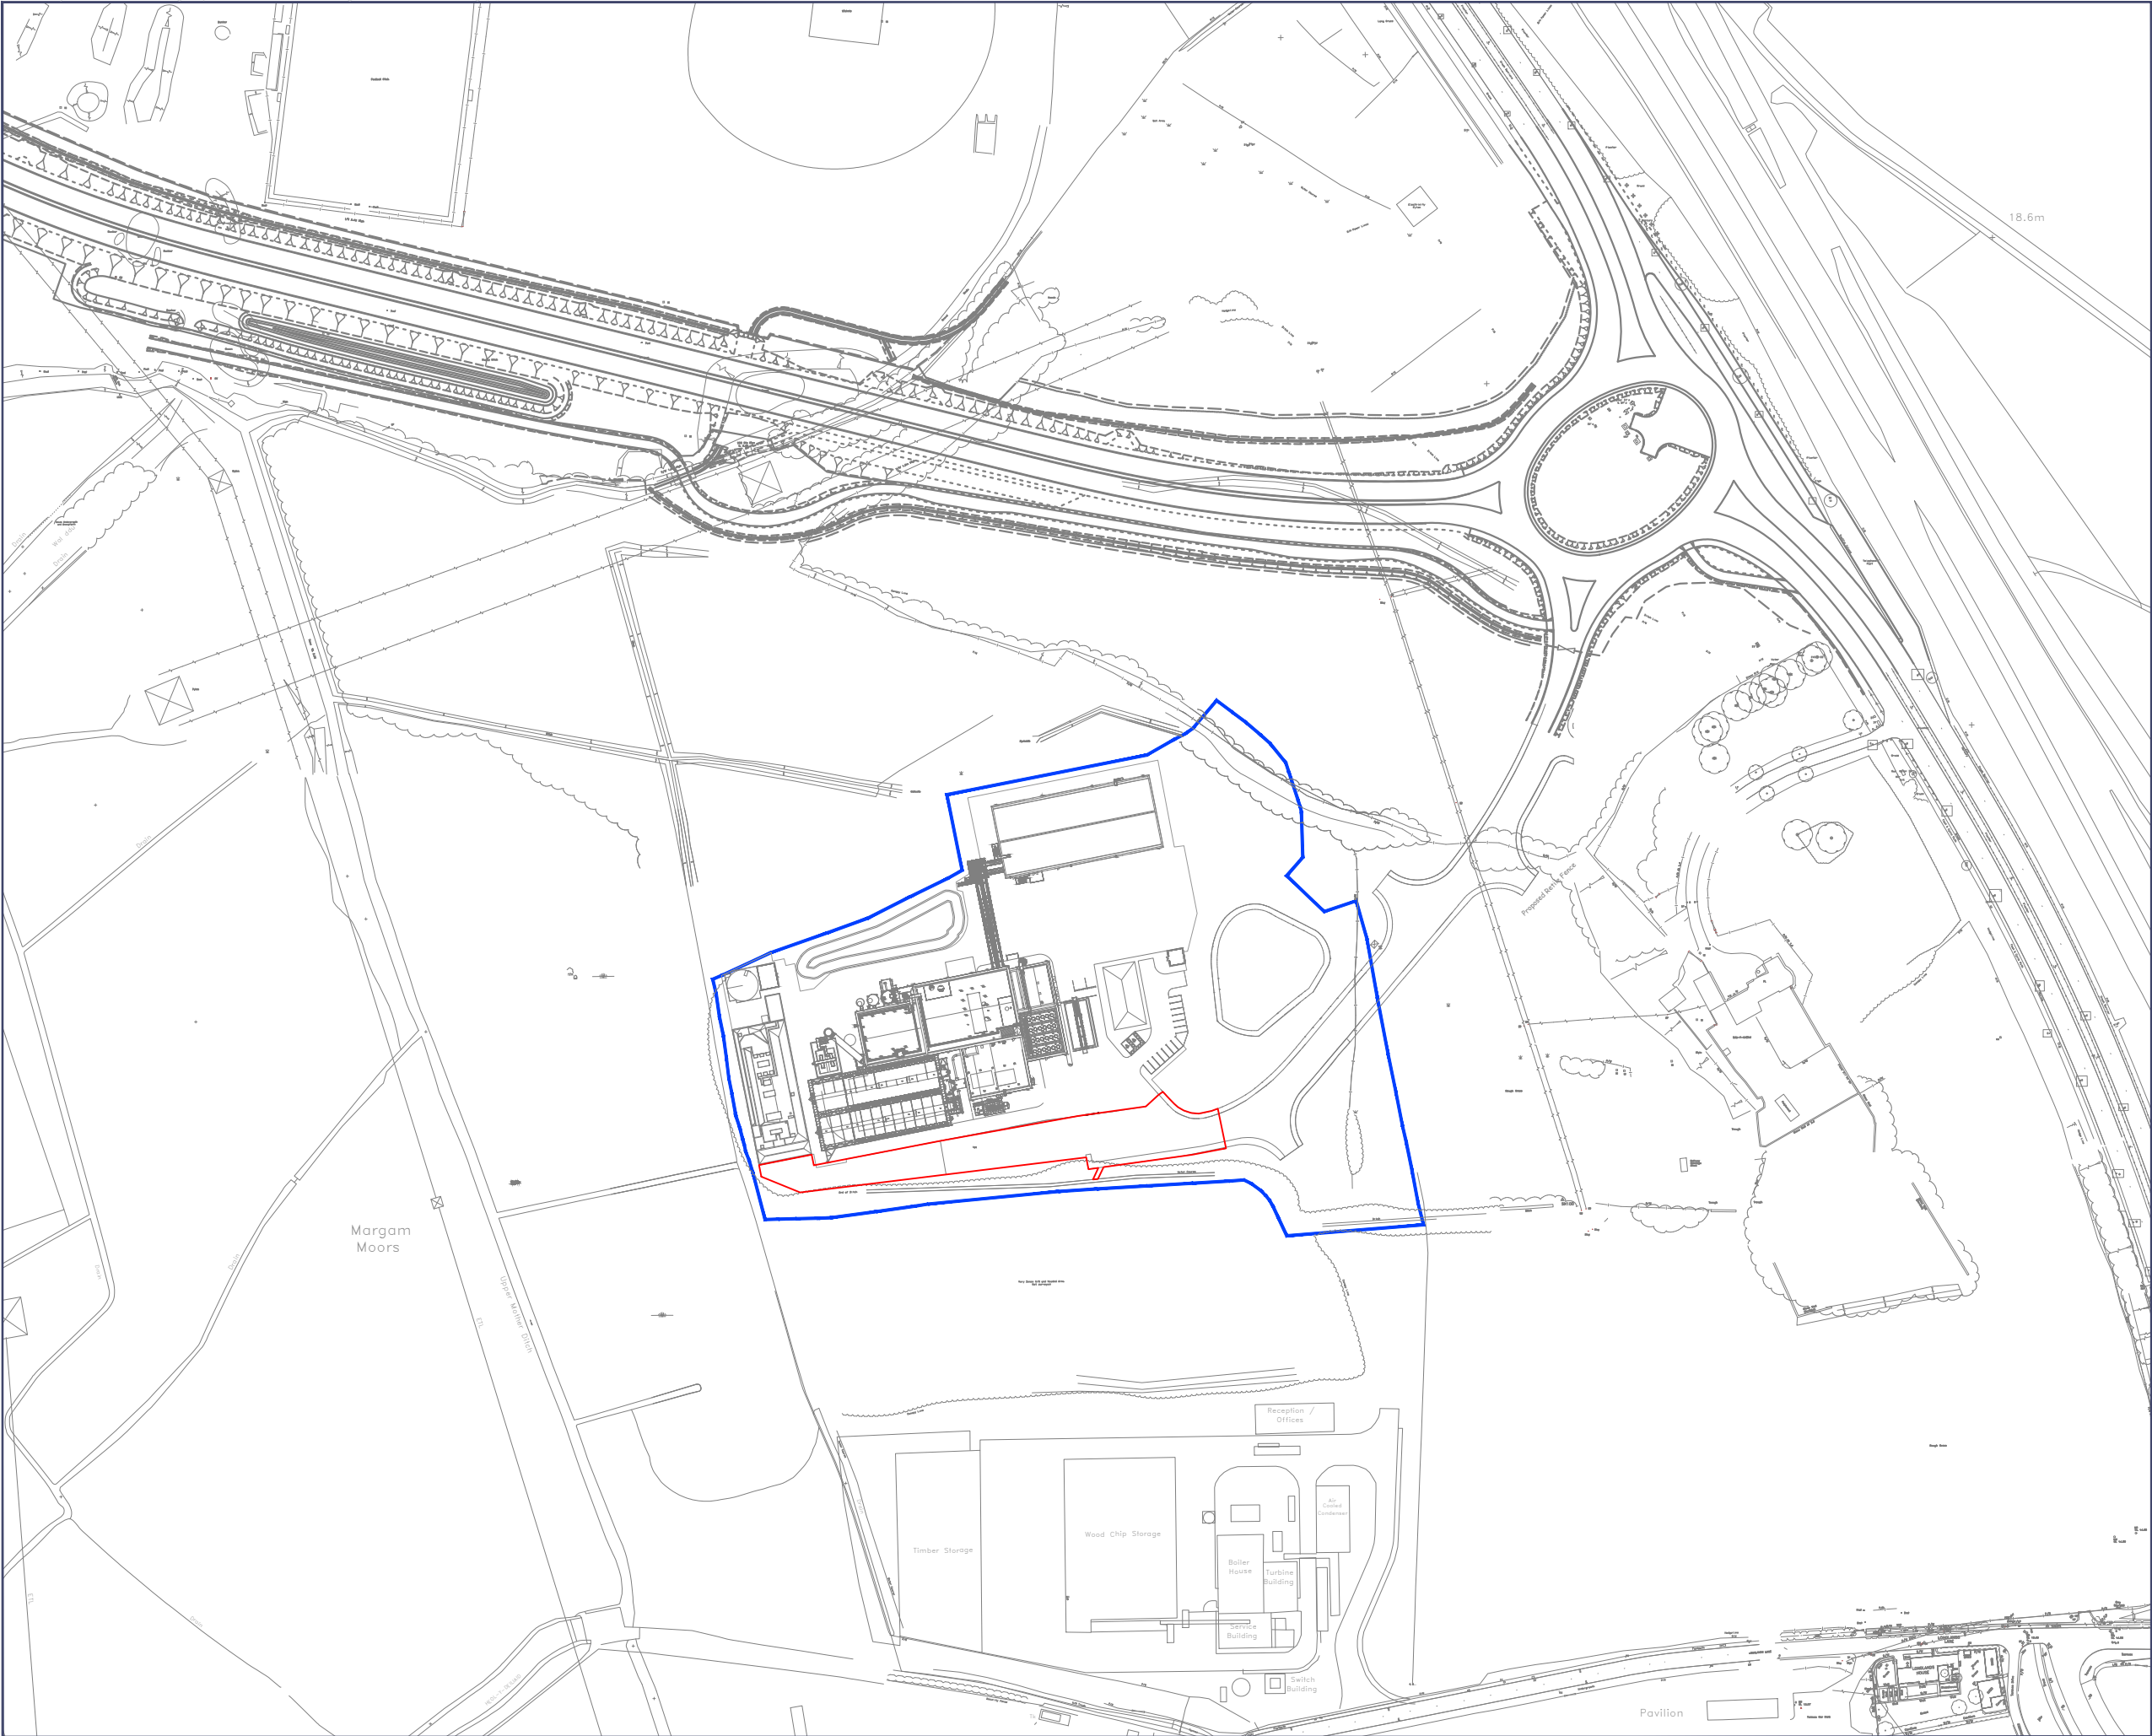

Application Boundary

Ownership Boundary

0344 8700 007
axis.co.uk



Client

Eco 2

Project

Margam Spares Building

Drawing Title

Location Plan

Scale

1:2500 @A3

Date

June 2025

Dwg no

2774-04-01

Status

--

Drawn

JD

Checked

CF

Rev



revision: desc:

date:

0 50 100 150 200 250m