



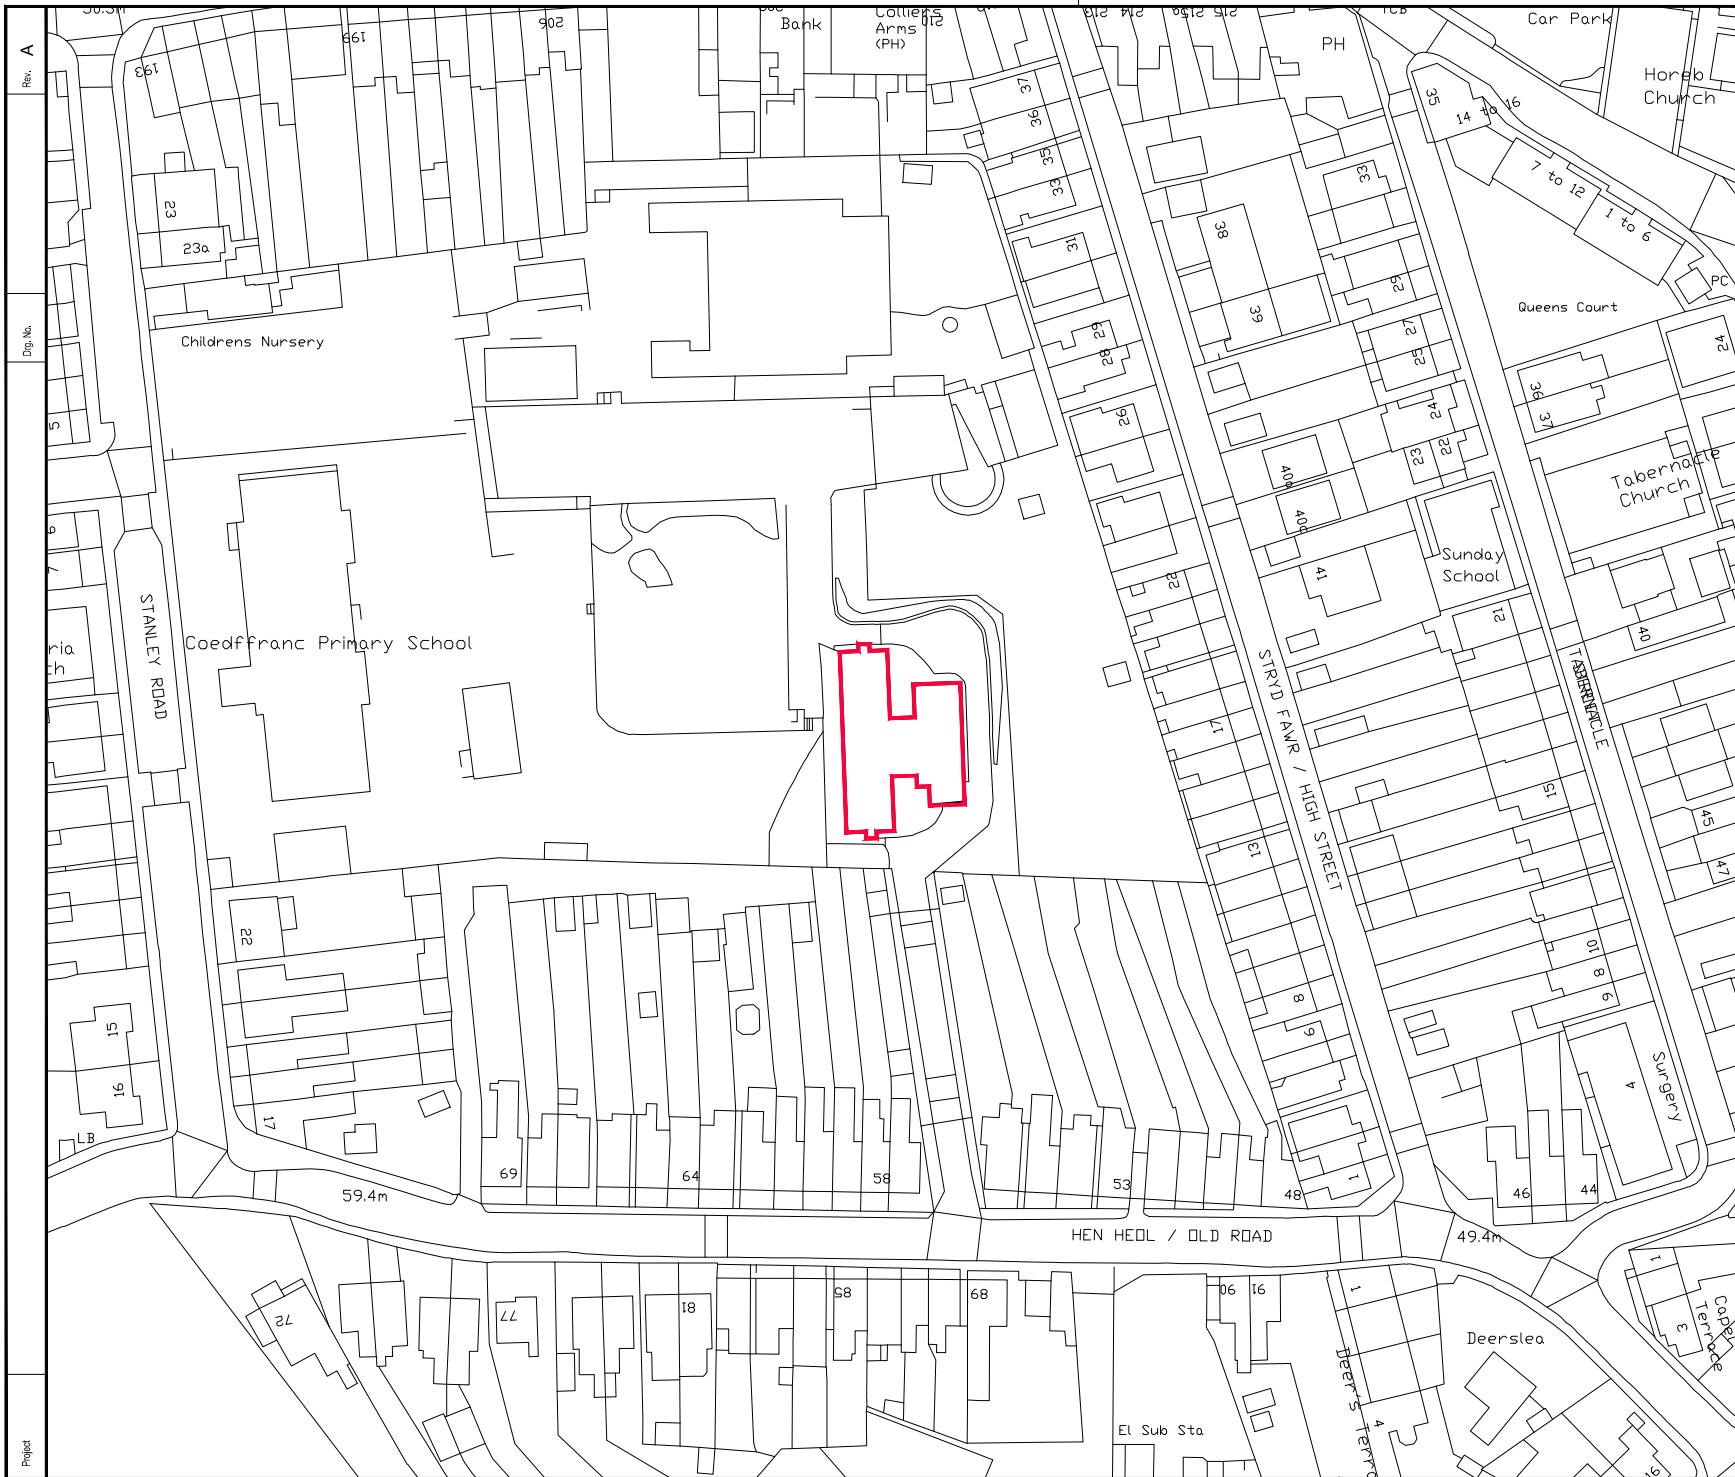

NOTES

1. All dimensions in millimetres unless otherwise stated.

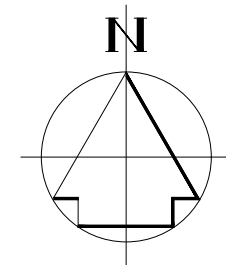

A	Hoarding lines amended as agreed with contractor	J.H.	T.A.P.	T.A.P.	18/07/23
Rev	Details	Dr	Ch	Apr	Date



PROPERTY & REGENERATION
Nicola Pearce BSc(Hons) DipTP MRTPI
DIRECTOR OF ENVIRONMENT AND REGENERATION
THE QUAYS, BRUNEL WAY
BAGLAN ENERGY PARK SA11 2GG
www.npt.gov.uk

Project
Demolition of existing kitchen/dining block, Coedffranc Primary School Skewen

Drawing Title
Location Plan

File No.	Property Ref. No.
Drawn J.Hughes	Checked T.Preece
Date Mar. 24	Date Mar. 24
Scales 1:1250	Approved T.preece
Drawing No. A1188-120 LOC	Rev. A