FIRST ANGLE PROJECTION

10 20 30 40 50 60 70 80mm.

CONFIDENTIAL– Tata Steel UK Limited

1 2 3ins.

DO NOT SCALE

WELD SYMBOLS TO B.S. EN 22553
UNDIMENSIONED RADII TO BE 1 mm
GENERAL TOLERANCES TO BS EN 22768 – PART 1 (MEDIUM CLASS)

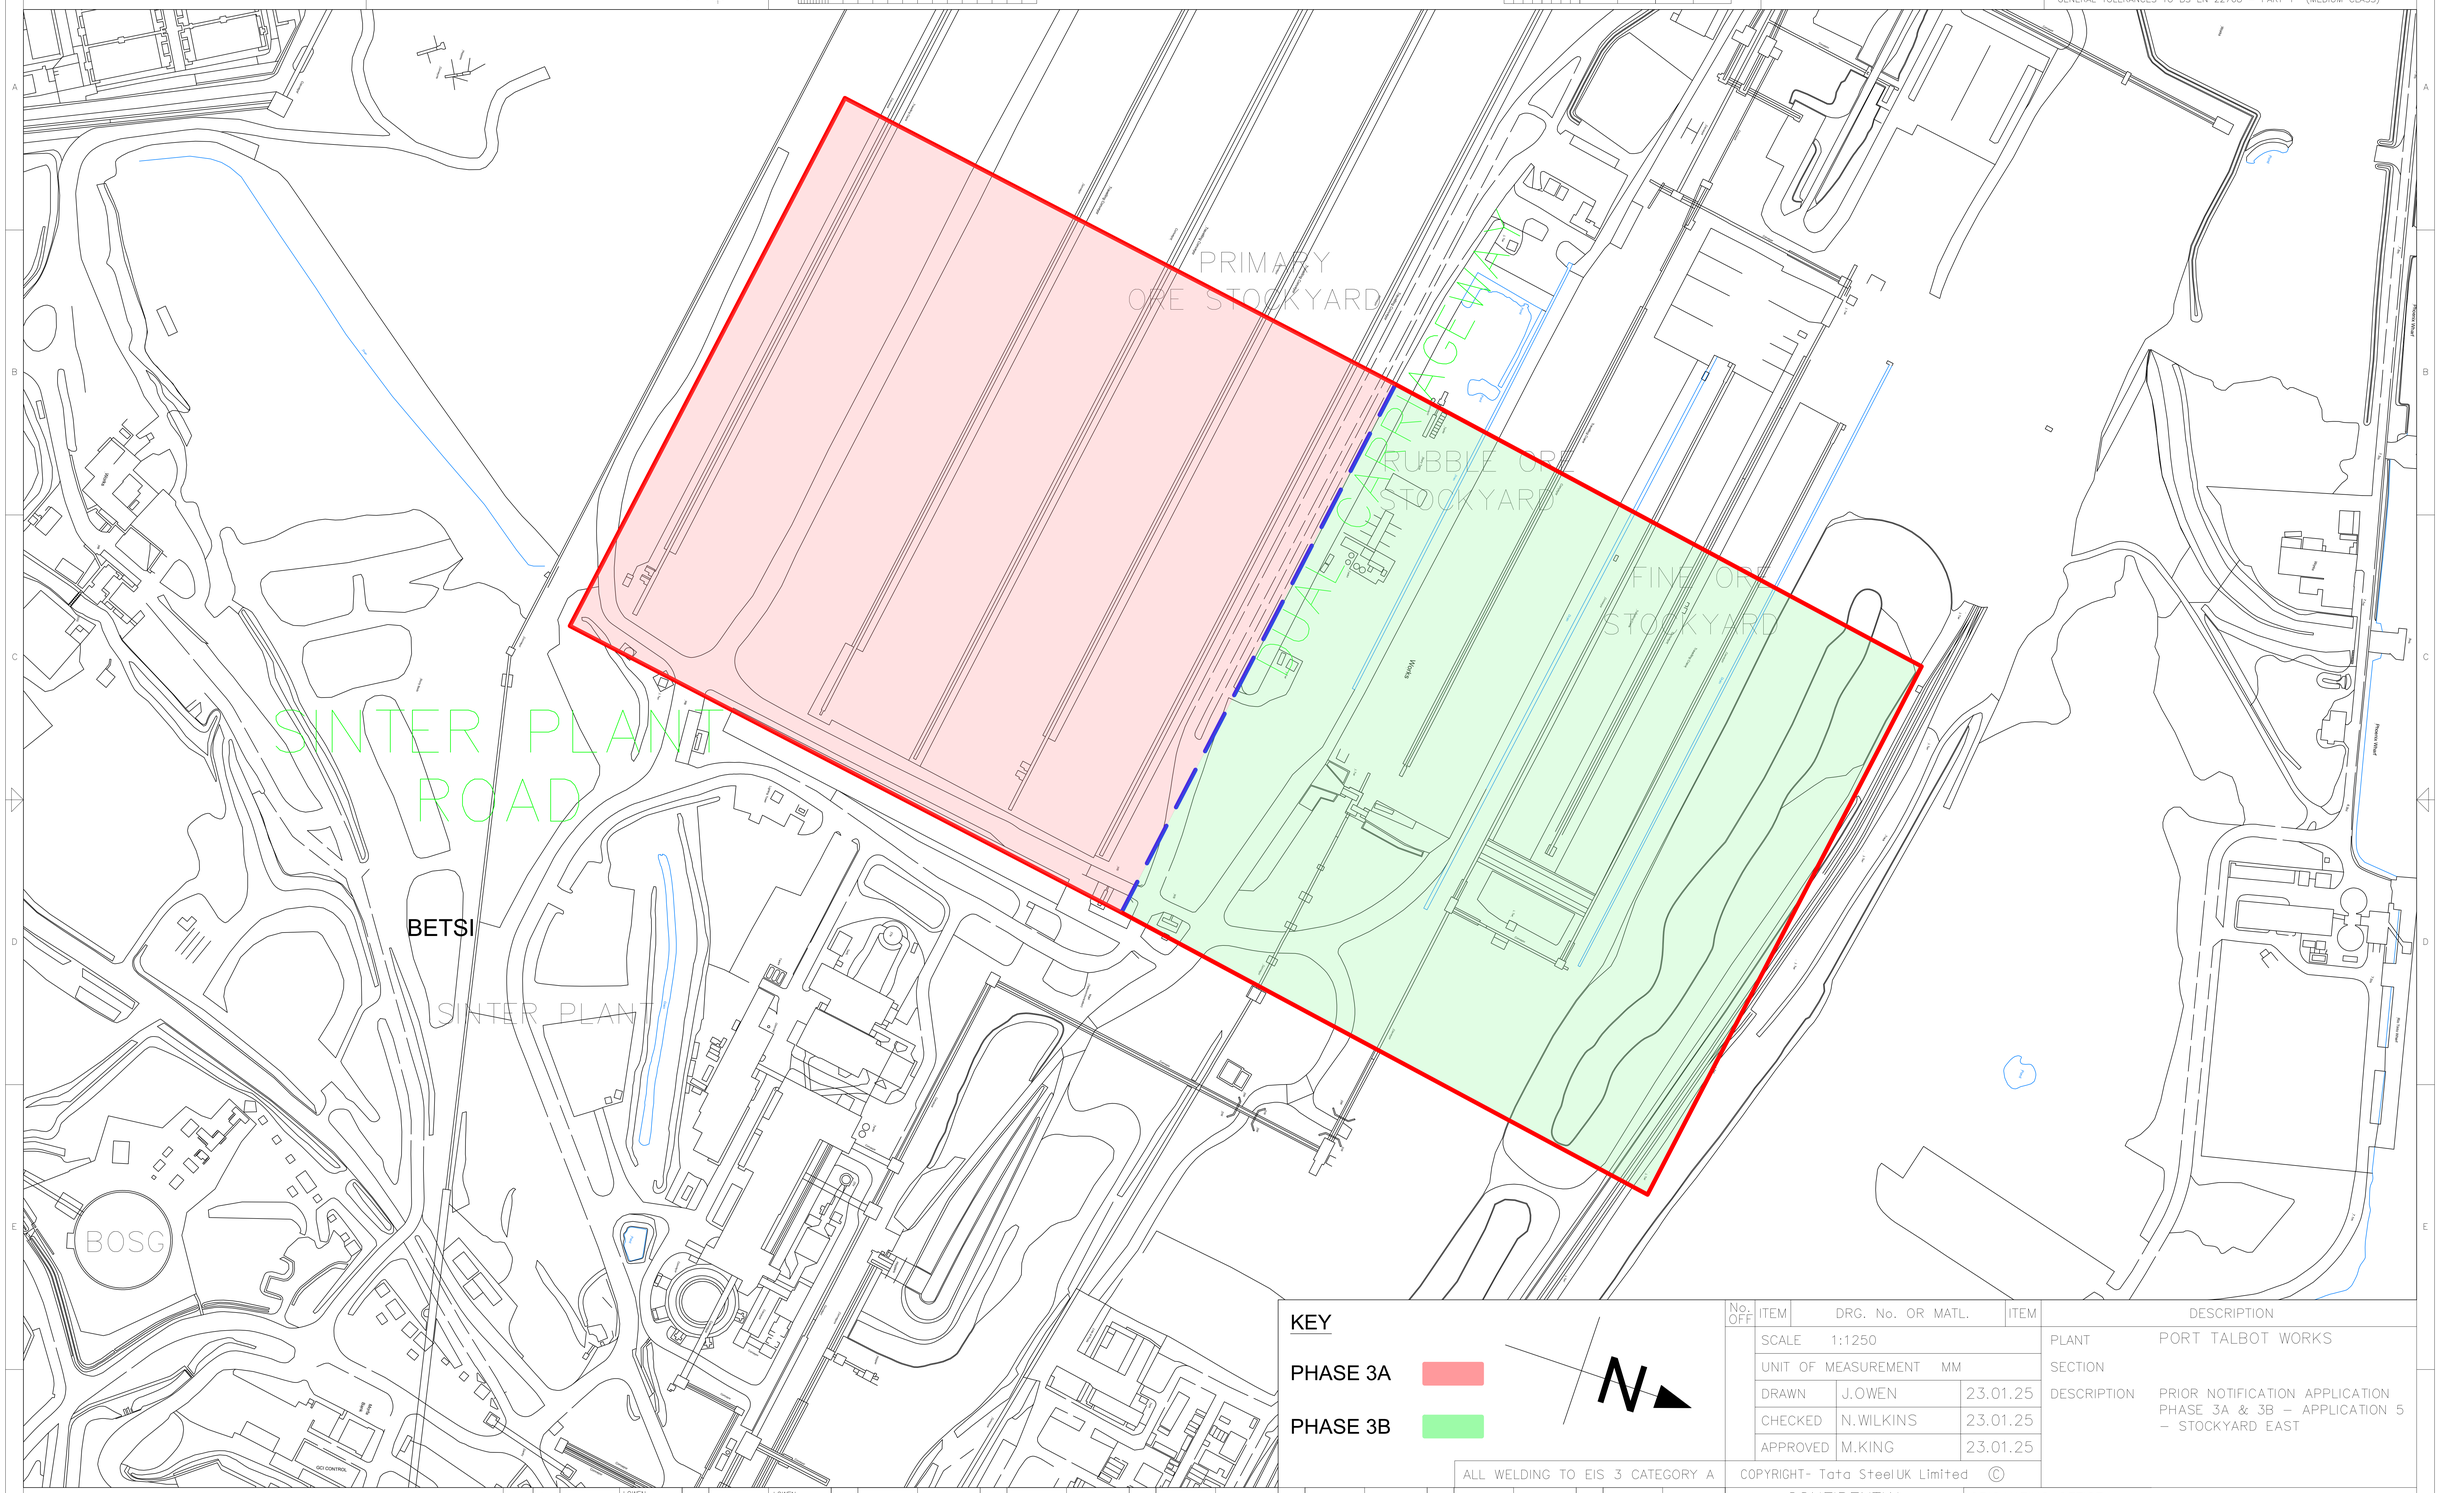

KEY

PHASE 3A

PHASE 3B

N

No. OFF	ITEM	DRG. No. OR MATL.	ITEM	DESCRIPTION
	SCALE 1:1250			PLANT PORT TALBOT WORKS
	UNIT OF MEASUREMENT MM			SECTION
	DRAWN	J.OWEN	23.01.25	DESCRIPTION PRIOR NOTIFICATION APPLICATION PHASE 3A & 3B – APPLICATION 5 – STOCKYARD EAST
	CHECKED	N.WILKINS	23.01.25	
	APPROVED	M.KING	23.01.25	

ALL WELDING TO EIS 3 CATEGORY A

COPYRIGHT- Tata SteelUK Limited ©

TATA

Tata Steel UK Limited

Port Talbot Works

REVISIONS

01	DRAWN	J.OWEN 07.02.25	02	DRAWN	J.OWEN 10.03.25		DRAWN		DRAWN		DRAWN		DRAWN		DRAWN		DRAWN						
FINAL ISSUE			DESCRIPTION CHANGED 'PHASE 3A&3B – APPLICATION 5 – STOCKYARD EAST' ADDED																				
CH'D	N.W 07.02.25	APP'D	M.K 07.02.25	CH'D	NVW 10.03.25	APP'D	MK 10.03.25	CH'D	APP'D	CH'D	APP'D	CH'D	APP'D	CH'D	APP'D	CH'D	APP'D	CH'D	APP'D				

CONFIDENTIAL

THIS DRAWING IS THE PROPERTY OF TATA STEEL UK LIMITED AND MUST NOT BE COPIED WITHOUT WRITTEN PERMISSION. ITS CONTENTS ARE CONFIDENTIAL, MUST NOT BE DISCLOSED OUTSIDE TATA STEEL UK LIMITED WITHOUT WRITTEN PERMISSION AND ARE TO BE USED ONLY FOR THE PURPOSE FOR WHICH THE DRAWING SUPPLIED.

JOB REF : CE 185

CAD FILE : 0000.00.00.00.158

ORIGINATING OFFICE

DRG.No. 0000.00.00.00.158–S004 REV. 02

RECEIVING OFFICE

DRG.No. REV.

A0

$TIME$ $DATE$ $FILEABBREV$